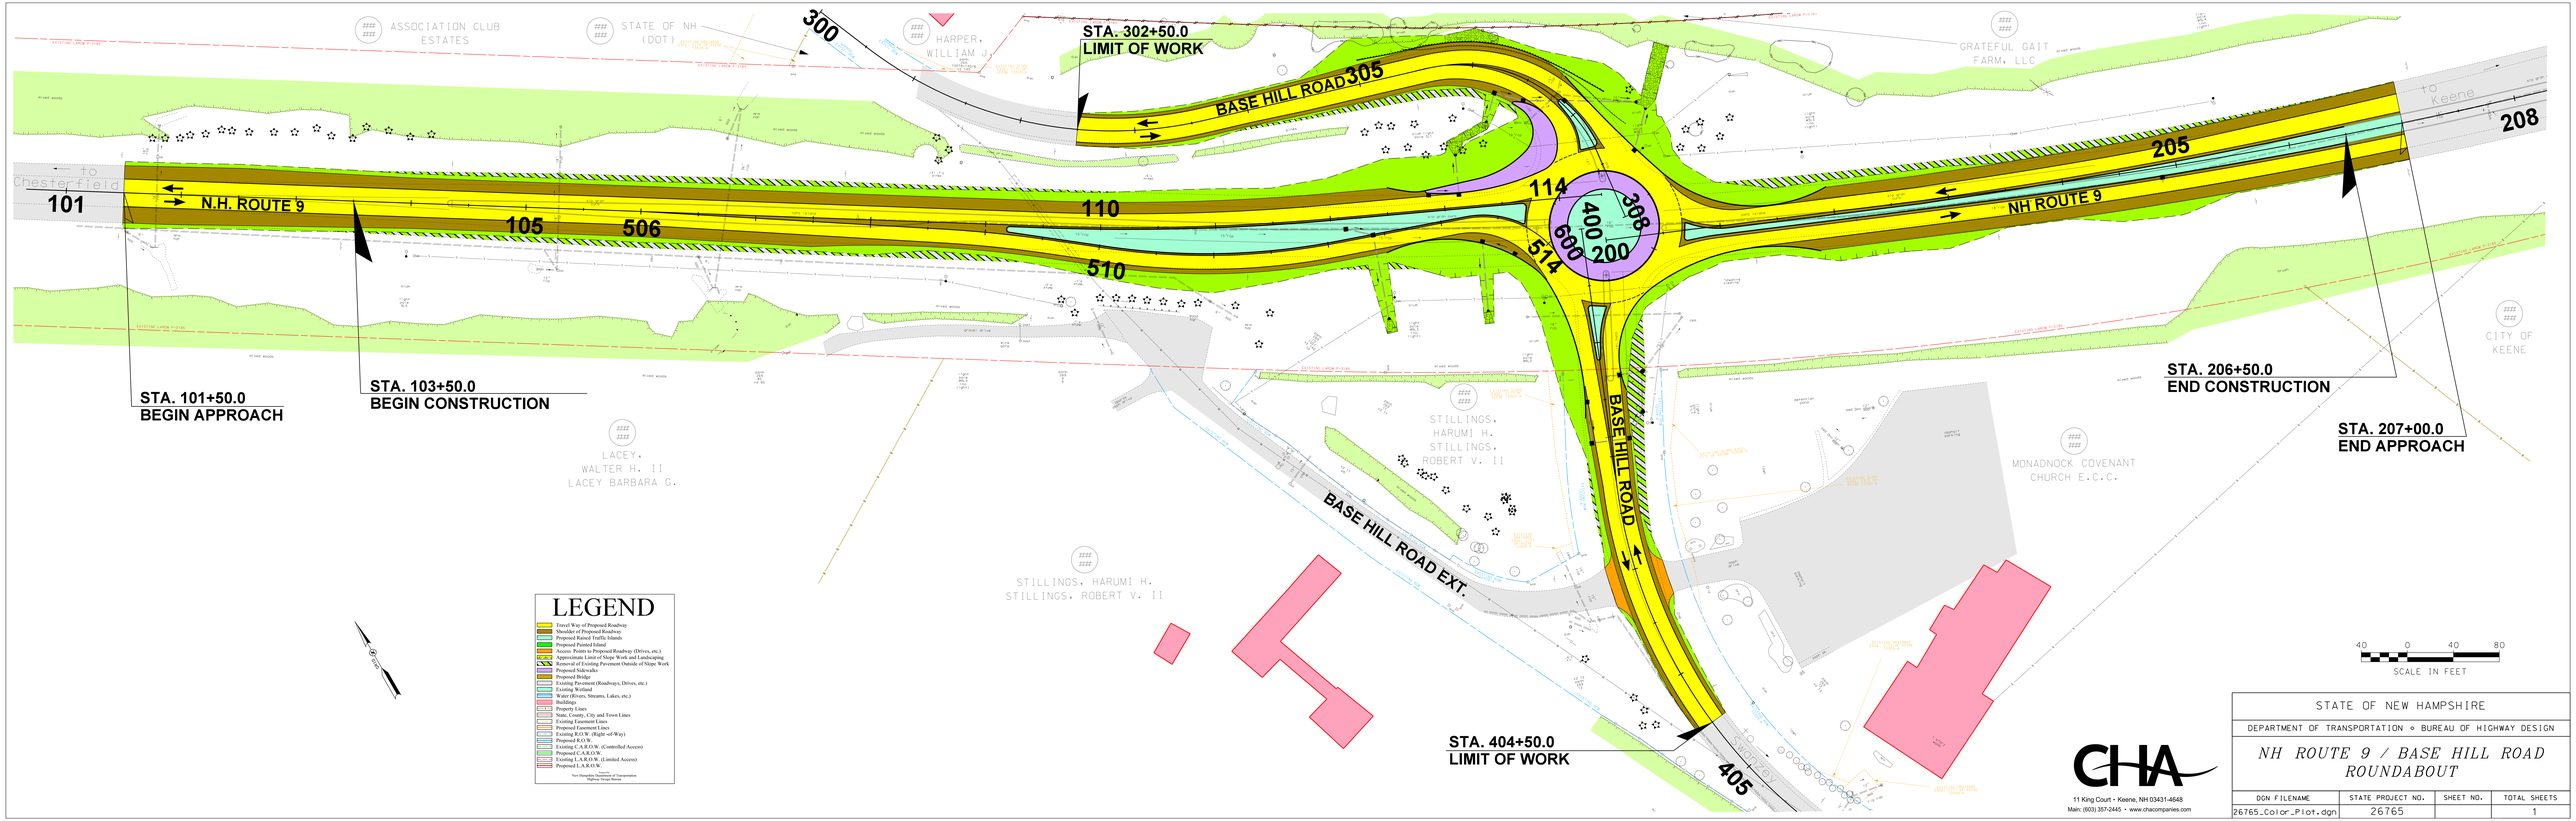

STATE OF NEW HAMPSHIRE

DEPARTMENT OF TRANSPORTATION • BUREAU OF HIGHWAY DESIGN

NH ROUTE 9 / BASE HILL ROAD ROUNDABOUT

DGN FILENAME	STATE PROJECT NO.	SHEET NO.	TOTAL SHEETS
26765_Color_Plot.dgn	26765		1