FED. ROAD DIV. NO.	STATE	PROJ. NO.	FISCAL YEAR	SHEET NO.	TOTAL SHEETS
1	N. H.	I 93-1 (26) 2		21	74

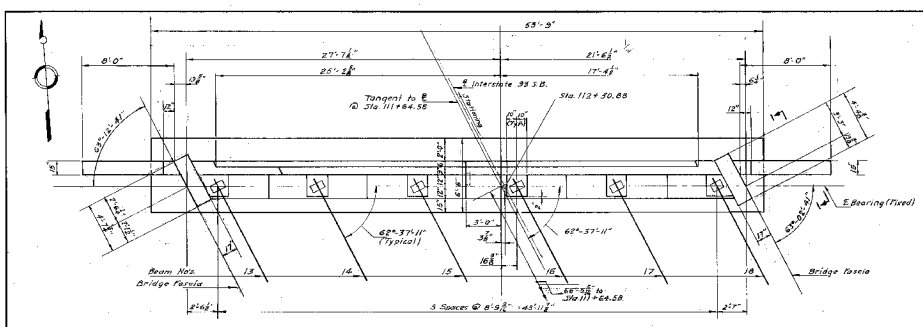

PLAN
Scale: 1/8" = 1'-0"

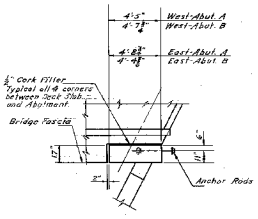

PLAN

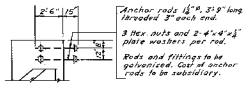

ELEVATION

END POST DETAIL
(SECTION 1-1)
Scale: 1/8" = 1'-0"

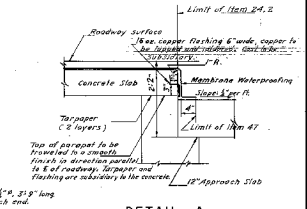

DETAIL A
Scale: 1" = 1'-0"
Note: For Typical Abutment Section See Bridge Sheet No. 3

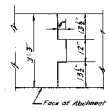

DETAIL B
Scale: ½" = 1'-0"

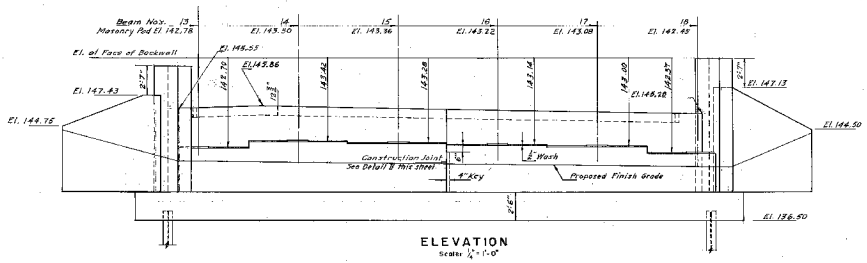

ELEVATION
Scale: 1/4" = 1'-0"

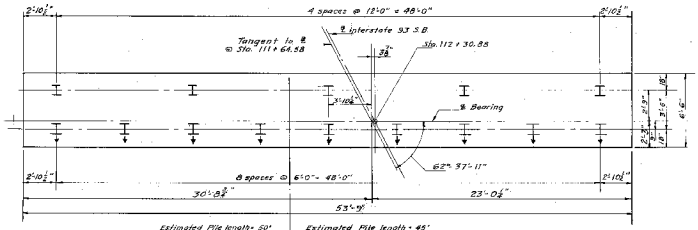

PILE PLAN
Scale: 1/8" = 1'-0"

Note: For Pile Notes, see Bridge Sheet No. 3

ESTIMATE OF ABUTMENT QUANTITIES

ITEM NO.	DESCRIPTION	ABUT. A	ABUT. B	UNIT
16.4	Gravel for Special Purposes	67	63	C.Y.
32.14	Concrete Class A (Above Footings)	98	99	C.Y.
32.17	Concrete Class A (Footings)	35	32	C.Y.
35	Reinforcing Steel	4172	4651	Lbs.
43.3	Steel Bearing Piles	32,856	27,720	Lin.
47	Membrane Waterproofing	17	17	S.Y.
102.	Stone Paving	1808	1679	S.Y.

△	DESCRIPTION	BY	DATE
	REVISIONS		

STATE OF NEW HAMPSHIRE
DEPARTMENT OF PUBLIC WORKS AND HIGHWAYS

TOWN SALEM — BRIDGE NO. 073/063
FEDERAL PROJECT I 93-1 (26)2 — STATE PROJECT P-3688-C

INTERSTATE 93 SOUTHBOUND OVER ROUTE 38

ABUTMENT B

	BY	DATE		BY	DATE
DESIGNED	F.T.	11/59	CHECKED	J.B.	11/59
DRAWN	D.E.S.	11/59	CHECKED	K.E.	11/59
TRACED	D.E.S.	11/59	CHECKED	S.T.	11/59
QUANTITIES	F.T.	11/59	CHECKED	J.D.	11/59

SHEET NO. 4 OF 11
FILE NUMBER 13-2-5

PROJ. NO.	SHEET NO.	TOTAL SHEETS
I 93-1 (26)2	21	74

THE CLARKESON ENGINEERING CO., INC.
CONSULTING ENGINEERS
BOSTON MASSACHUSETTS