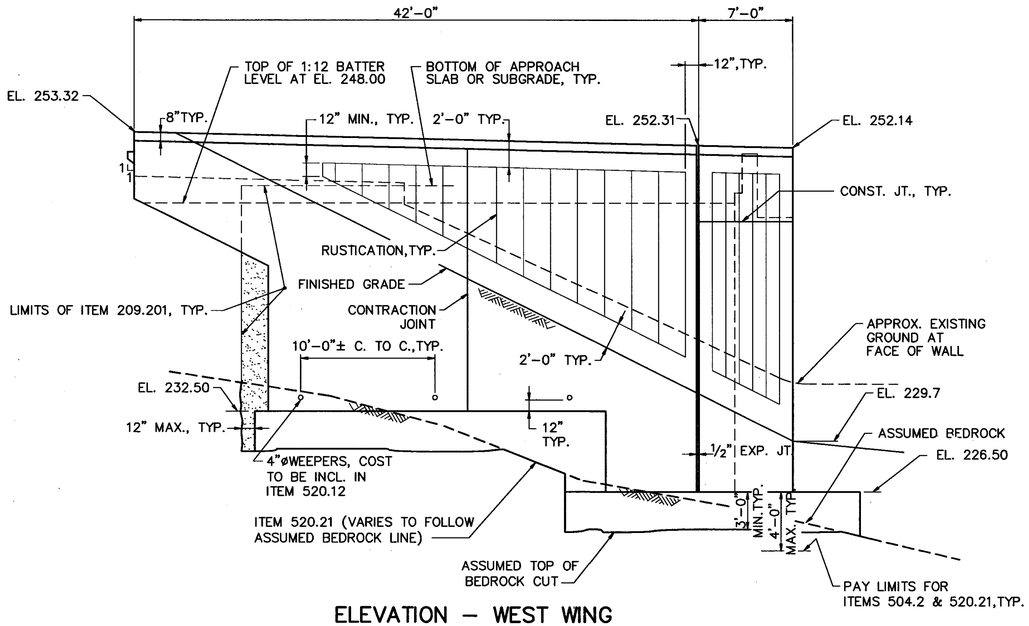

ELEVATION – WEST WING

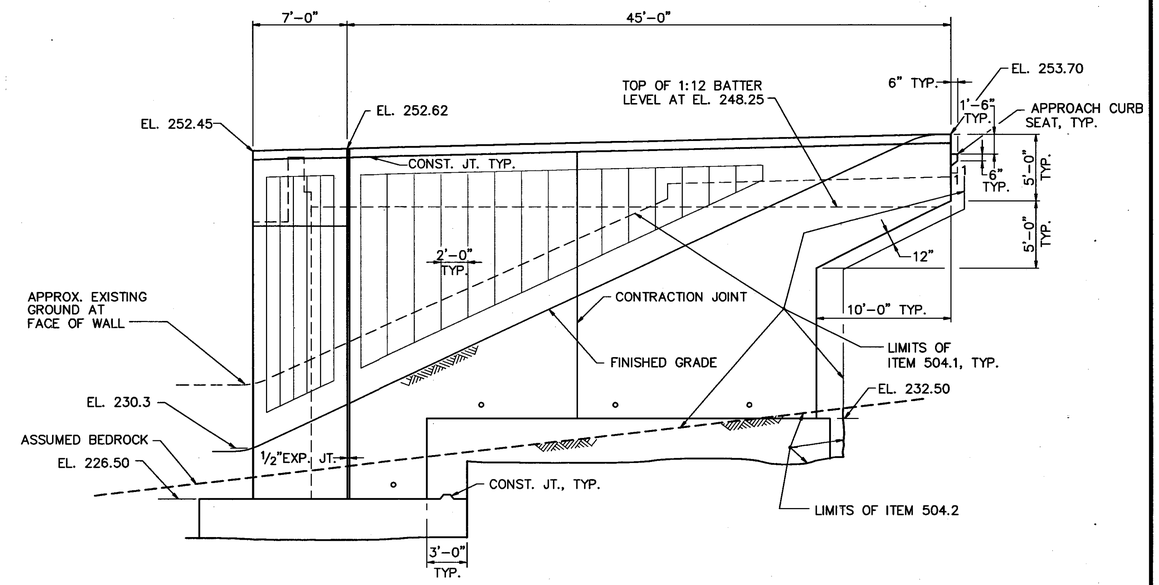

ELEVATION – EAST WING

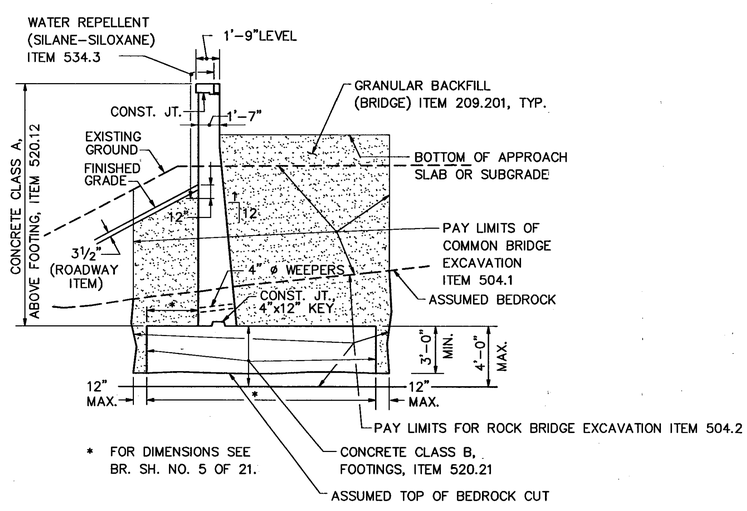

TYPICAL WING SECTION

ABUTMENT B

(EAST SHOWN – WEST SIMILAR)
NOT TO SCALE

NOTES:

1. FOR RUSTICATION DETAIL, SEE BR. SHT. NO. 6 OF 21
2. FOR WINGWALL QUANTITIES AND TOP OF WALL DETAIL SEE BR. SHT. 9 OF 21
3. SEE ABUTMENT NOTES ON BR. SHT. 6 OF 21

SHEET SCALE : 3/16"=1'-0"

△	DESCRIPTION	BY	DATE
	REVISIONS		

STATE OF NEW HAMPSHIRE
DEPARTMENT OF TRANSPORTATION
BUREAU OF BRIDGE DESIGN

TOWN WINDHAM — BRIDGE NO. 139/094
FEDERAL PROJECT IM-T-93-1 (187)5 — STATE PROJECT 11628
LOCATION INTERSTATE-93 NORTHBOUND OVER NH 111-A

ABUTMENT B WINGS MASONRY

	BY	DATE		BY	DATE
DESIGNED	L.M. BARTLEY	4/93	CHECKED	S.M. GUNN	4/93
DRAWN	D.O. MODRICKER	4/93	CHECKED	L.M. BARTLEY	4/93
TRACED			CHECKED		
QUANTITIES			CHECKED		

BRIDGE SHEET NO. 11 OF 21
FILE NUMBER 58-1-1

FAY, SPOFFORD & THORNDIKE, INC
BOSTON, MA – LEXINGTON, MA – BEDFORD, NH

REVIEWED BY

FEDERAL PROJ. NO	SHEET NO.	TOTAL SHEET
IM-T-93-1 (187)5	32	83

V:\A17BWM (1=64)