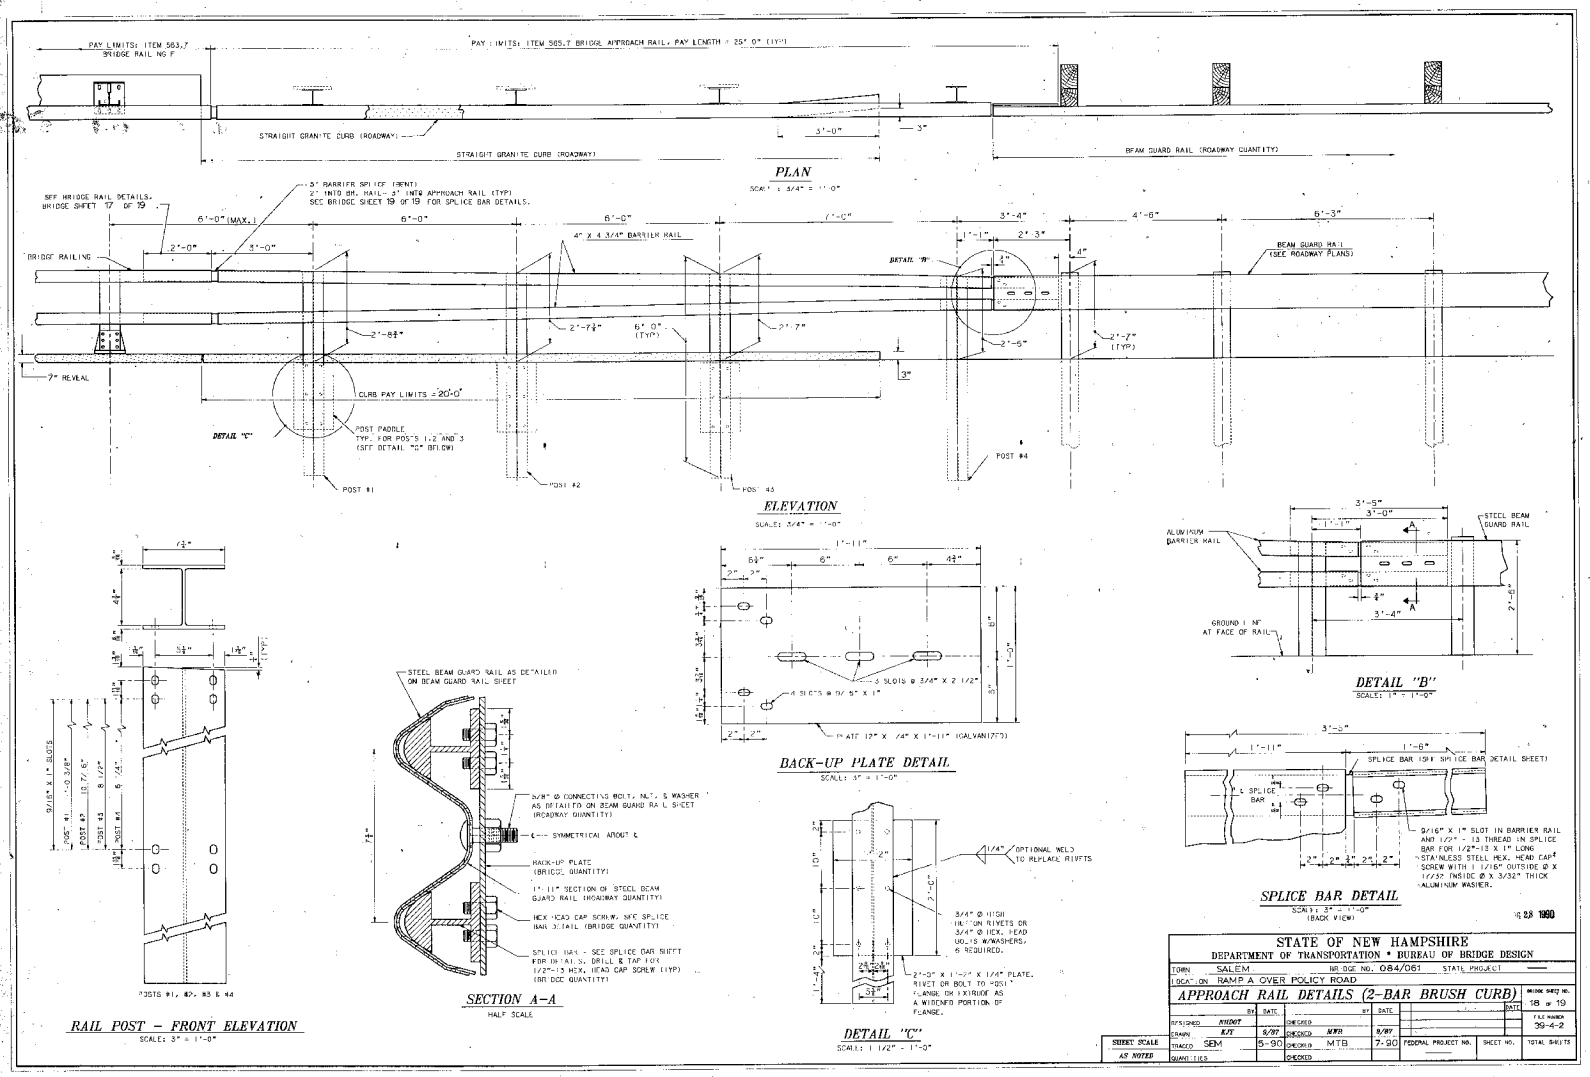

STATE OF NEW HAMPSHIRE
DEPARTMENT OF TRANSPORTATION • BUREAU OF BRIDGE DESIGN

TOWN: SALEM BRIDGE NO. 084/061 STATE PROJECT: —
LOCATION: RAMP A OVER POLICY ROAD

APPROACH RAIL DETAILS (2-BAR BRUSH CURB)

		BY	DATE		BY	DATE		DATE
DESIGNED	NHDOT			CHECKED				
DRAWN	KJT		9/97	CHECKED	MWB	9/97		
TRACED	SEM		5-90	CHECKED	MTB	7-90		
QUANTITIES				CHECKED				

SHEET SCALE: AS NOTED

FEDERAL PROJECT NO. — SHEET NO. — TOTAL SHEETS

BRIDGE SHEET NO. 18 OF 19

FILE NUMBER 39-4-2

APR 28 1990