FED. ROAD DIV. NO.	STATE	PROJ. NO.	FISCAL YEAR	SHEET NO.	TOTAL SHEETS
1	N. H.	P-93 1(31)1		24	163

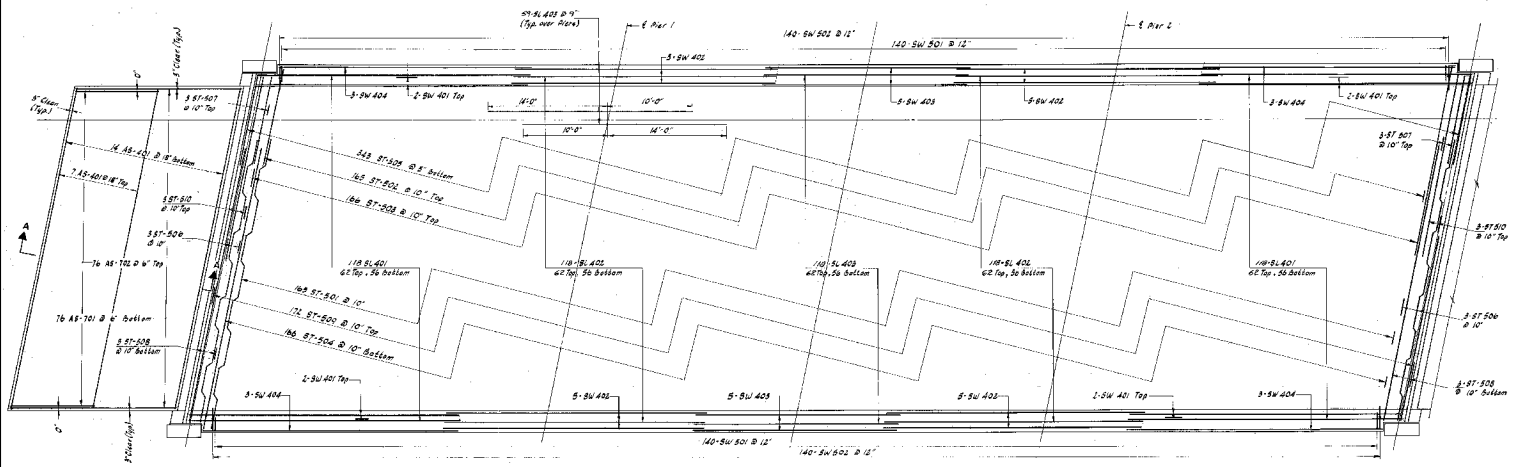

DECK AND APPROACH SLAB REINFORCEMENT
Scale: 3/8" = 1'-0"

NOTE:
All bars to have 2" cover except as noted.

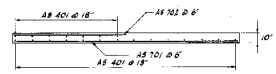

SECTION A-A
Scale: 1/4" = 1'-0"

ESTIMATE OF APPROACH SLAB QUANTITIES				
Item No.	Description	Each	Total	Units
32 I AS	Concrete Class A (Approach Slabs)	24	48	CY
35	Reinforcing Steel	5,160	10,320	Lbs.

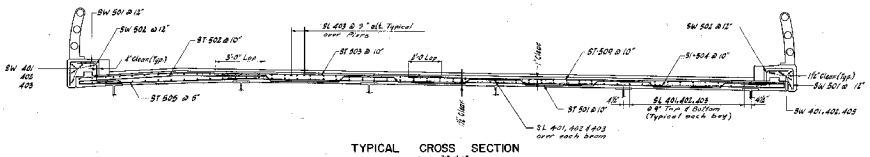

TYPICAL CROSS SECTION
Scale: 3/8" = 1'-0"

△	DESCRIPTION	BY	DATE
	REVISIONS		

THE CLARKESON ENGINEERING CO., INC.
CONSULTING ENGINEERS
BOSTON MASSACHUSETTS

STATE OF NEW HAMPSHIRE
DEPARTMENT OF PUBLIC WORKS AND HIGHWAYS

TOWN SALEM
FEDERAL PROJECT I-93-1(31)1
BRIDGE NO. 093/061
STATE PROJECT P-5688-B

SPUR LINE OVER POLICY ROAD

DECK AND APPROACH SLAB REINFORCEMENT

	BY	DATE		BY	DATE	BRIDGE SHEET NO.
DESIGNED	C.E.C.	9/59	CHECKED	M.P.	10/59	8 of 10
DRAWN	F.E.T.	9/59	CHECKED	C.E.C.	10/59	F.A.P. NUMBER
TRACED	T.E.T.	9/59	CHECKED	M.P.	10/59	13-1-4
QUANTITIES	C.E.C.	10/59	CHECKED	M.P.	10/59	

PROJ. NO.	SHEET NO.	TOTAL SHEETS
I-93-1(31)1	24	163