FED. ROAD DIV. NO.	STATE	PROJ. NO.	FISCAL YEAR	SHEET NO.	TOTAL SHEETS
1	N. H.	I-93-1 (68)		39	79

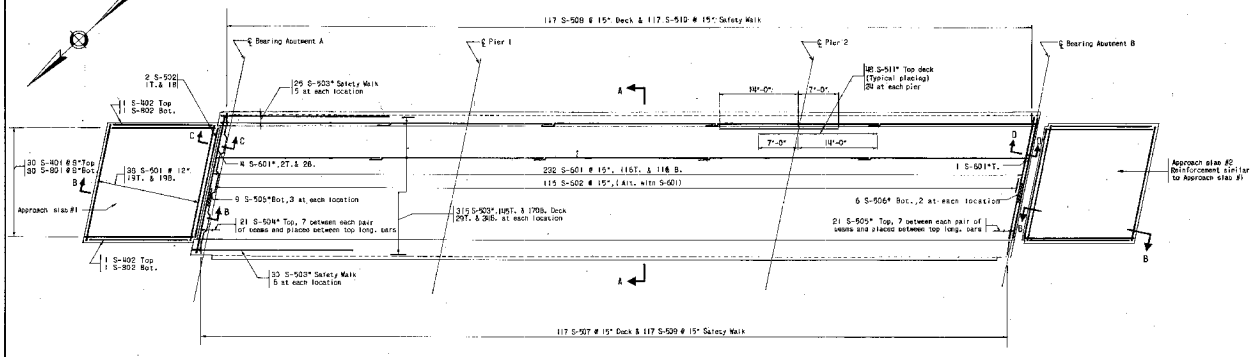

PLAN
Scale: 1/8"=1'-0"

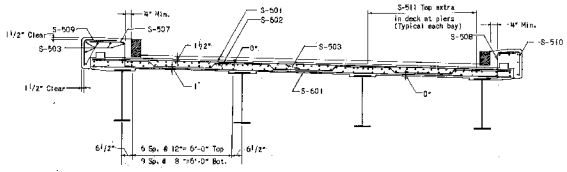

SECTION A-A
Scale: 3/8"=1'-0"

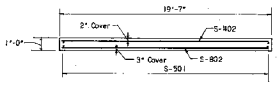

SECTION B-B
Scale: 3/8"=1'-0"

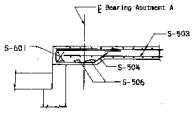

SECTION C-C
Scale: 3/8"=1'-0"

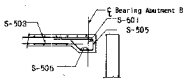

SECTION D-D
Scale: 3/8"=1'-0"

APPROACH SLAB QUANTITIES				
ITEM	DESCRIPTION	EACH	TOTAL	UNITS
322.3	Concrete Class A (Approach slabs)	15.5	31	C.Y.
344	Reinforcing Steel	2,952	5,904	Lbs.

Notes:
1. All reinforcement shall have 2" cover except as noted.
2. * Denotes bars placed as shown in typical section.
3. Reinforcement in safety walk shall be placed clear of anchor bolts for railing posts.
4. For Expansion Dam details, see Bridge Sheet 11.

A	DESCRIPTION	BY	DATE
	REVISIONS		

THE CLARKESON ENGINEERING CO., INC.
CONSULTING ENGINEERS
WELLESLEY MASSACHUSETTS

STATE OF NEW HAMPSHIRE
DEPARTMENT OF PUBLIC WORKS AND HIGHWAYS

TOWN SALEM BRIDGE NO. 083 3/061
FEDERAL PROJECT I-93-1(68)1 STATE PROJECT 6-7252
RAMP B
OVER
POLICY ROAD

DECK AND APPROACH SLAB REINFORCEMENT

	BY	DATE		BY	DATE	BRIDGE SHEET NO.
DESIGNED	S.H.G.	6-64	CHECKED	S.P.	6-64	8 OF 10
DRAWN	A.H.M.	6-64	CHECKED	N.A.T.	6-64	FILE NUMBER
TRACED	A.H.M.	6-64	CHECKED	N.A.T.	6-64	
QUANTITIES	S.P.	6-64	CHECKED	S.H.G.	6-64	19-3-3

PROJ. NO.	SHEET NO.	TOTAL SHEETS
I-93-1(68)1	39	79