FED. ROAD DIV. NO.	STATE	PROJ. NO.	FISCAL YEAR	SHEET NO.	TOTAL SHEETS
1	N.H.	I-93-1(31)11		58	169

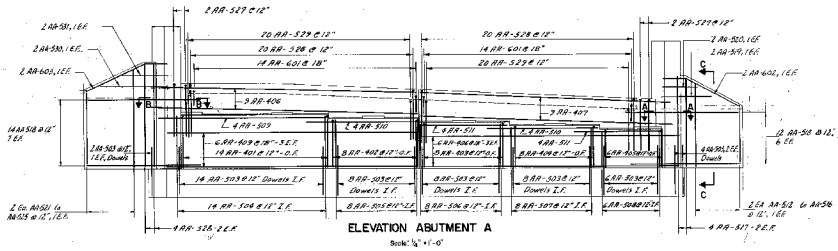

ELEVATION ABUTMENT A

Scale: 1/4" = 1'-0"

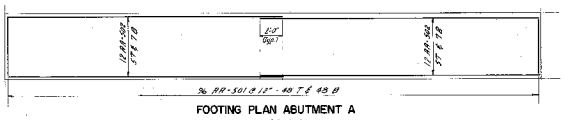

FOOTING PLAN ABUTMENT A

Scale: 1/4" = 1'-0"

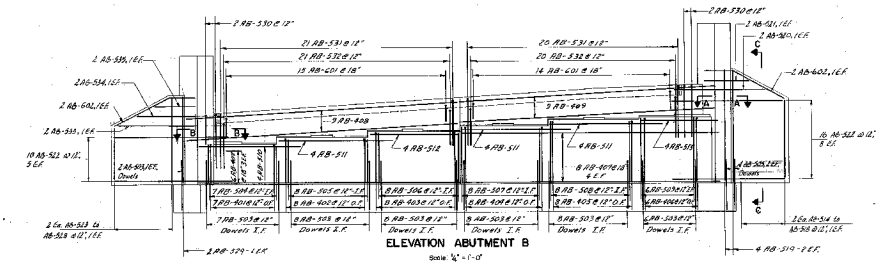

ELEVATION ABUTMENT B

Scale: 1/4" = 1'-0"

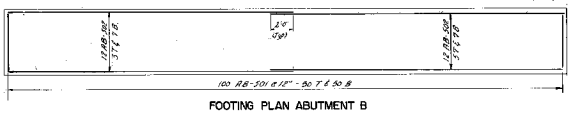

FOOTING PLAN ABUTMENT B

Scale: 1/4" = 1'-0"

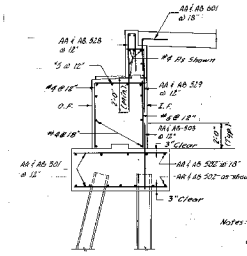

TYPICAL ABUTMENT SECTION

Scale: 3/8" = 1'-0"

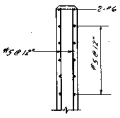

SECTION C-C

Scale: 3/8" = 1'-0"

Notes: 1. Reinforcing to be placed to clear anchor bolts.
2. All bars to have 2" cover except as noted.

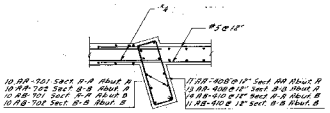

SECTION A-A

Scale: 3/8" = 1'-0"

SECTION B-B SIMILAR

Δ	DESCRIPTION	BY	DATE

REVISIONS

THE CLARKESON ENGINEERING CO., INC.
CONSULTING ENGINEERS
BOSTON MASSACHUSETTS

STATE OF NEW HAMPSHIRE
DEPARTMENT OF PUBLIC WORKS AND HIGHWAYS

TOWN SALEM — BRIDGE NO. 084/061
FEDERAL PROJECT I-93-1(31)11 — STATE PROJECT P-3688-B

RAMP A OVER POLICY ROAD

ABUTMENTS A & B REINFORCEMENT

	BY	DATE		BY	DATE	DRAWING SHEET NO.
DESIGNED	C.H.F.	10/59	CHECKED	C.J.M.	10/59	5 of 11
DRAWN	S.A.L.	10/59	CHECKED	C.J.M.	10/59	FILE NUMBER
TRACED	S.A.L.	10/59	CHECKED	W.M.	10/59	13-2-1
QUANTITIES	W.M.	10/59	CHECKED	W.R.	10/59	

PROJ. NO.	SHEET NO.	TOTAL SHEETS
I-93-1(31)11	58	169