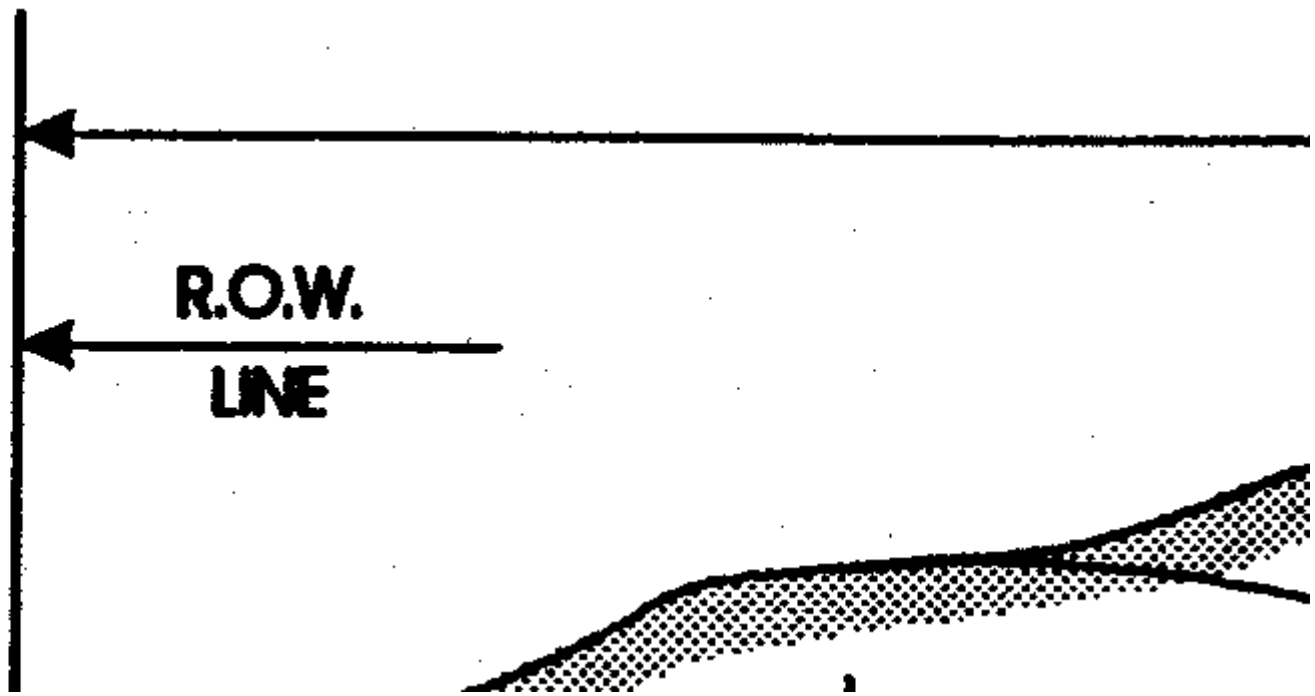
R.O.W.
LINE

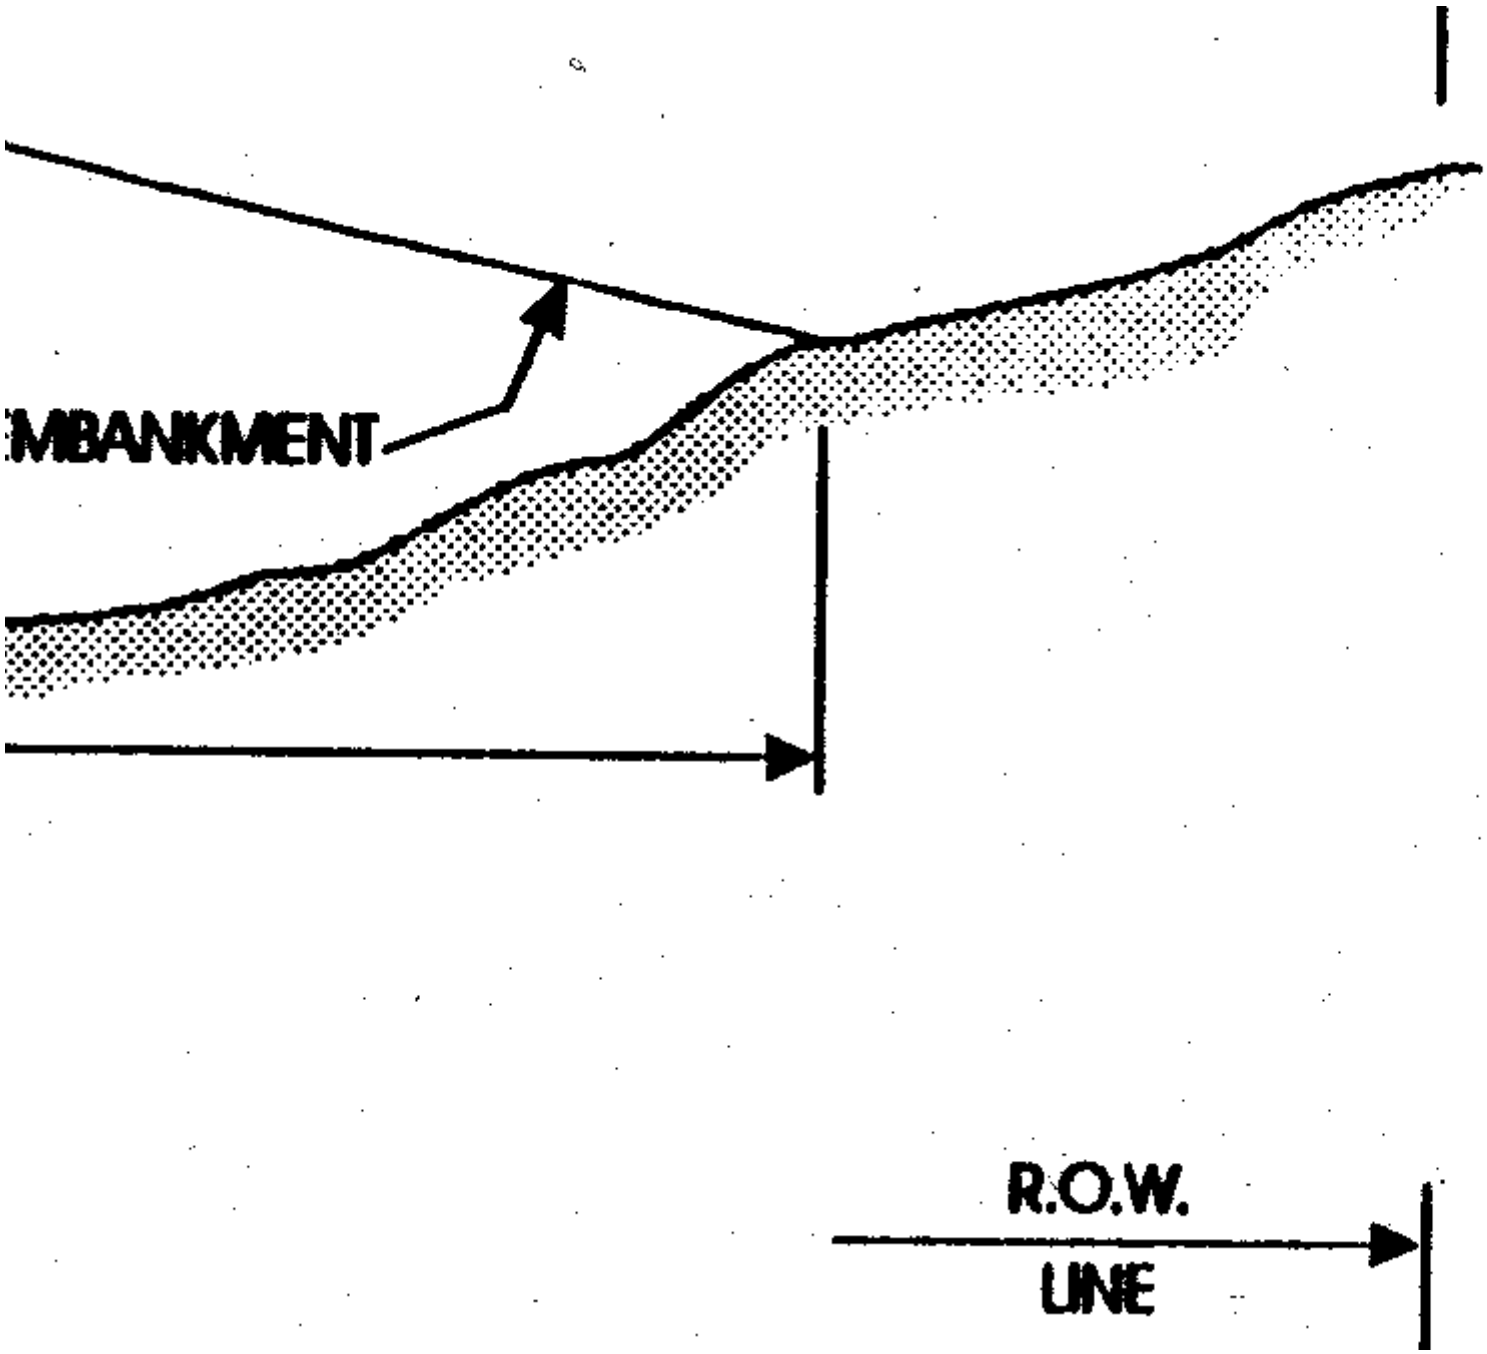
MBANKMENT
R.O.W.
LINE

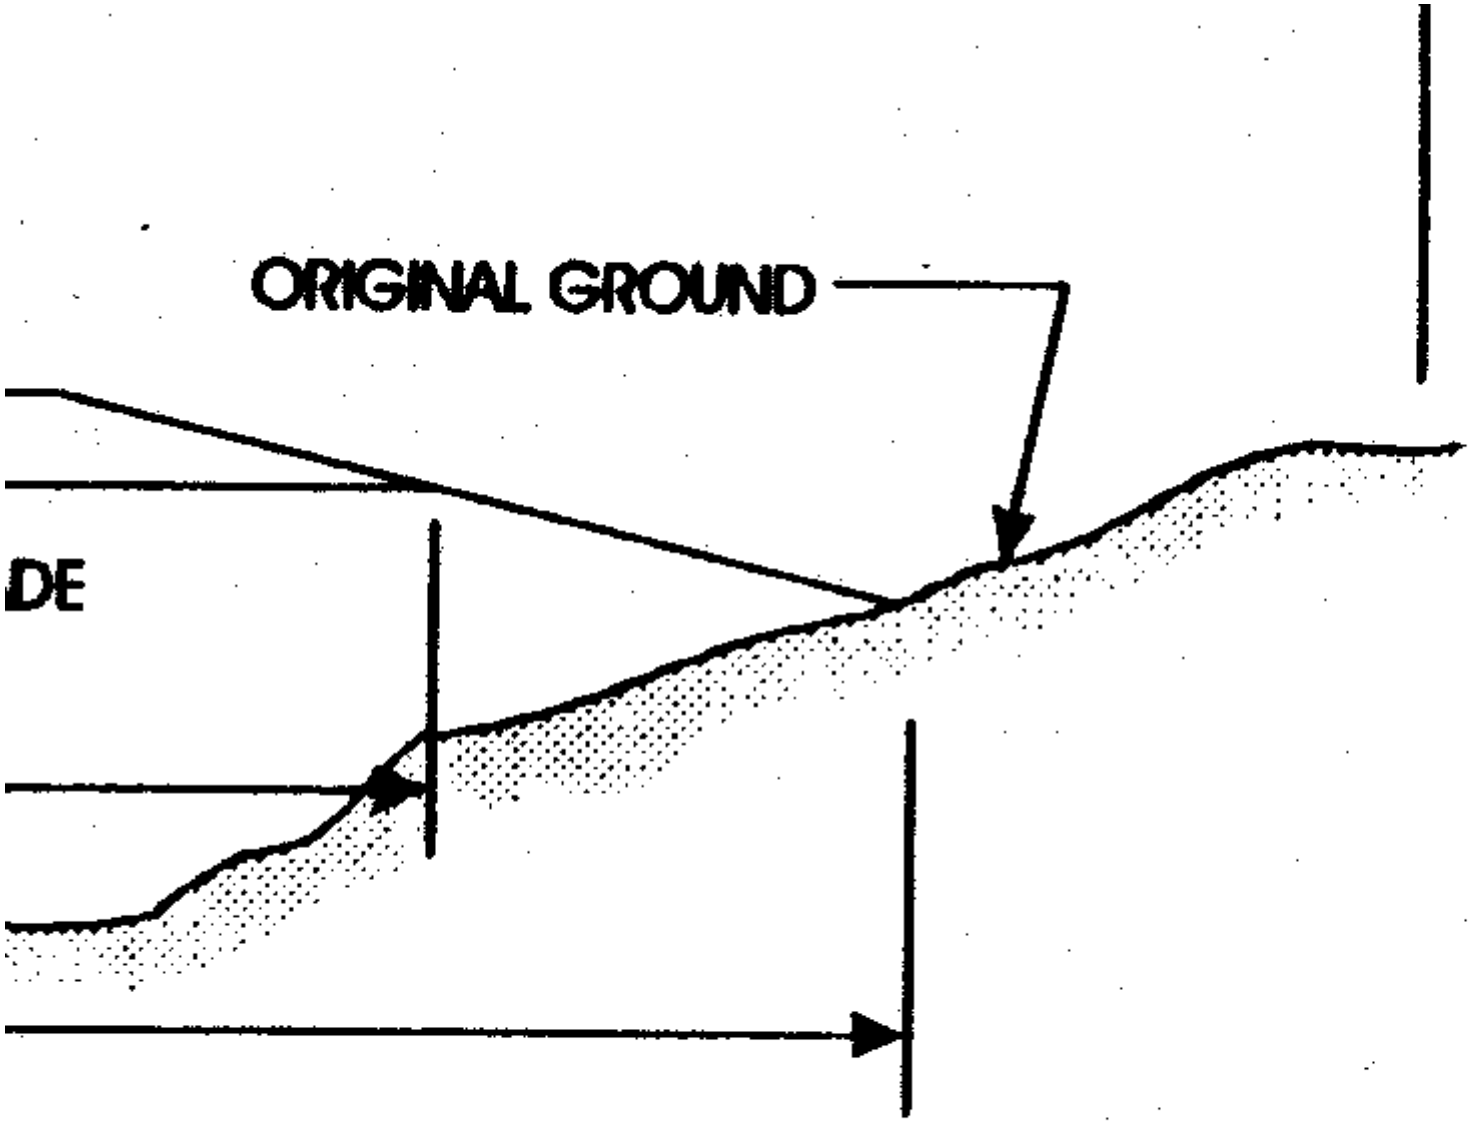
ORIGINAL GROUND
DE

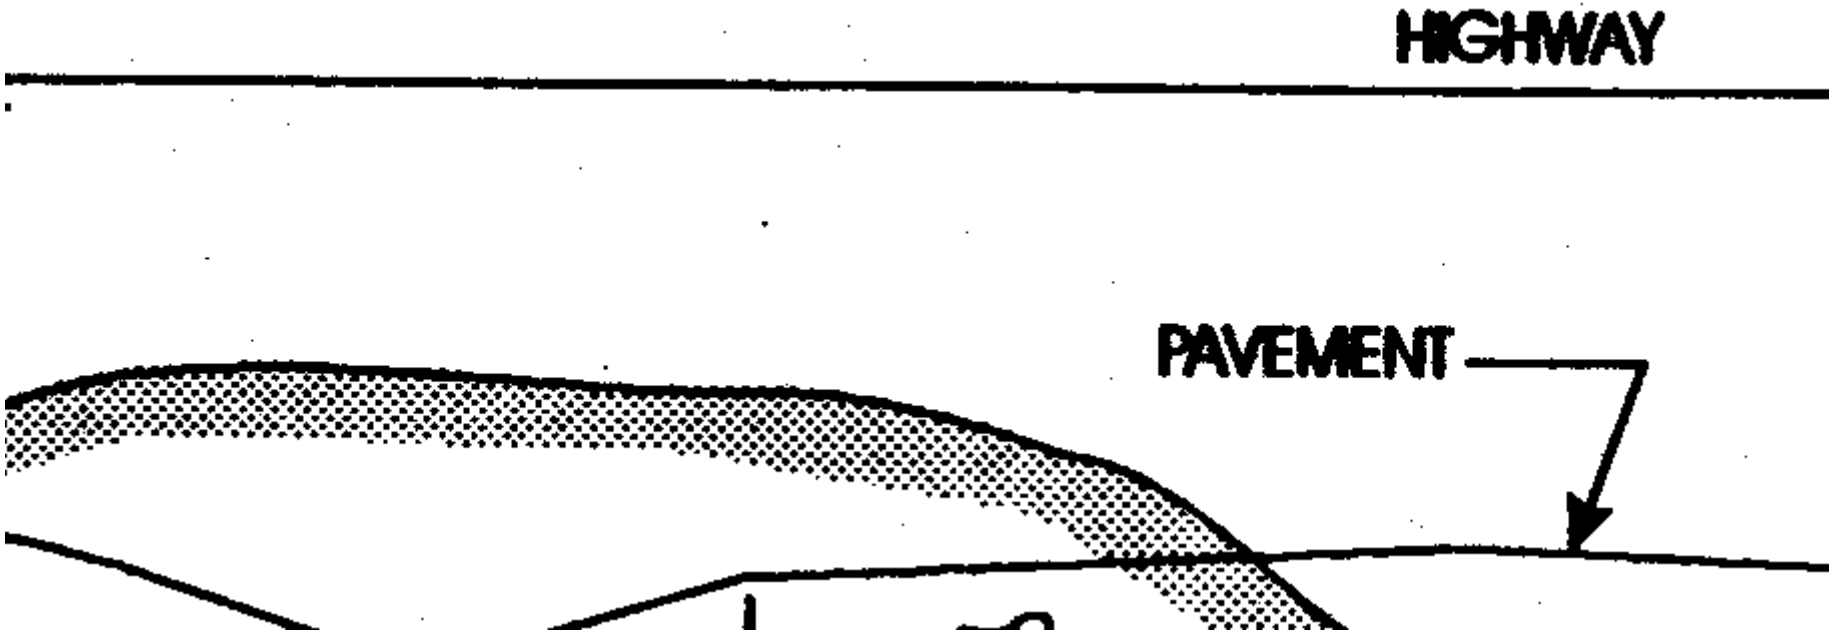
HIGHWAY
PAVEMENT

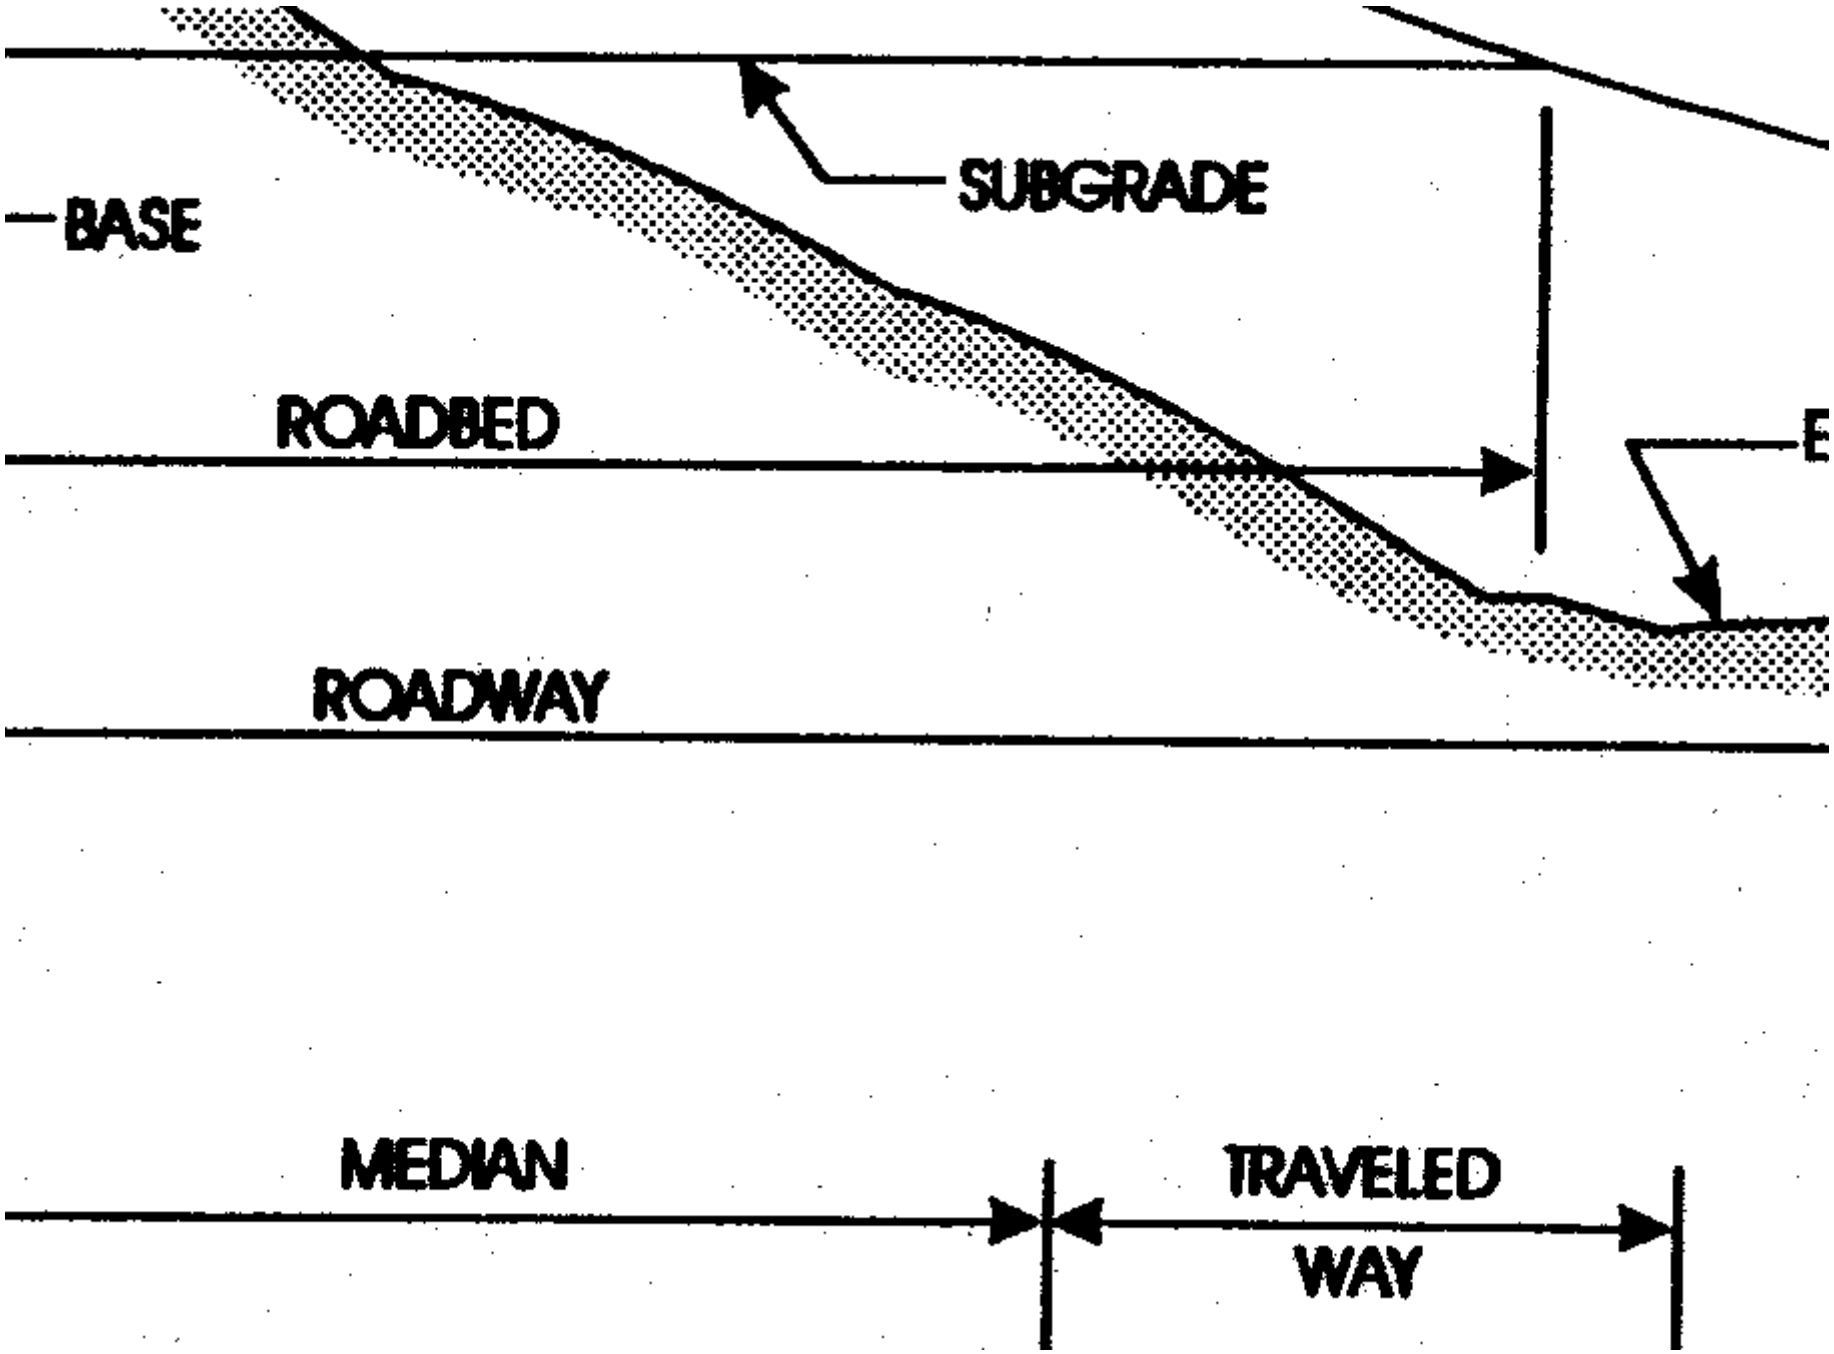
SUBGRADE
BASE
ROADBED
E
ROADWAY
MEDIAN
TRAVELED
WAY

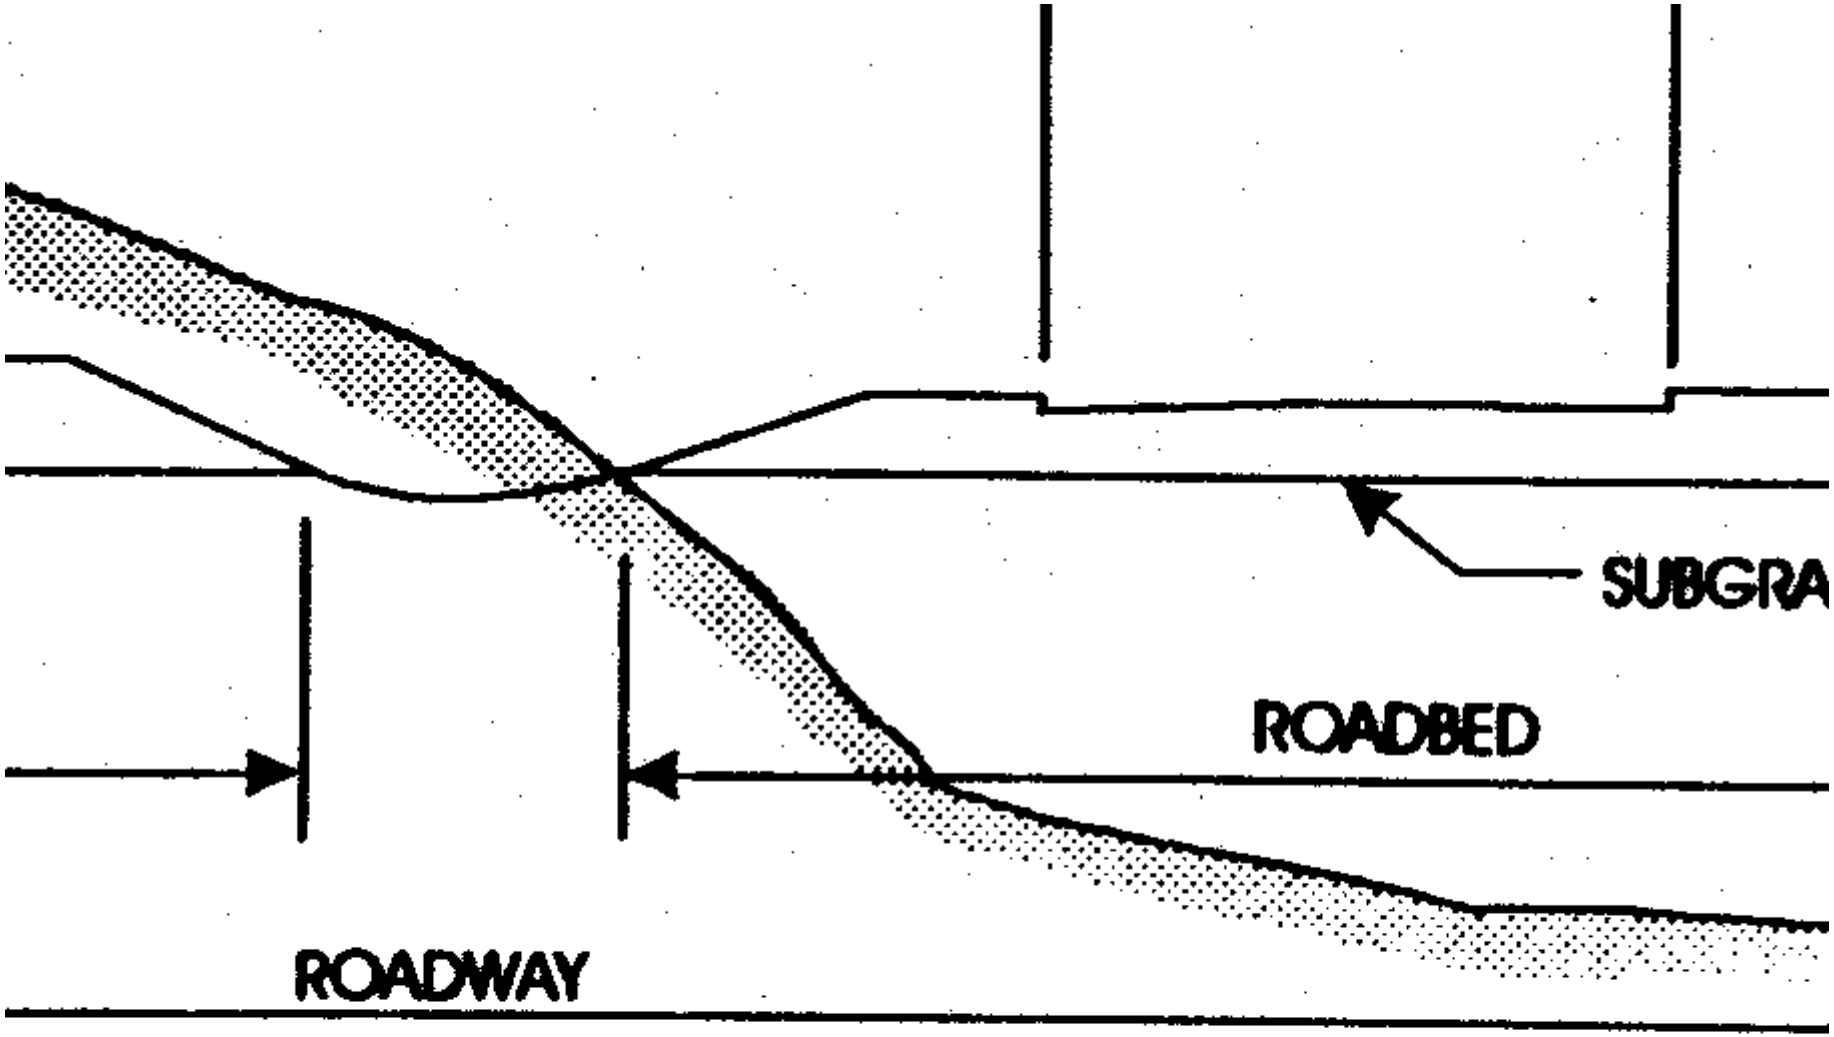
SUBGRA
ROADBED
ROADWAY

S OF THE CROSS SECTION AS IN THESE SPECIFICATIONS

(SEE SECTION 101)

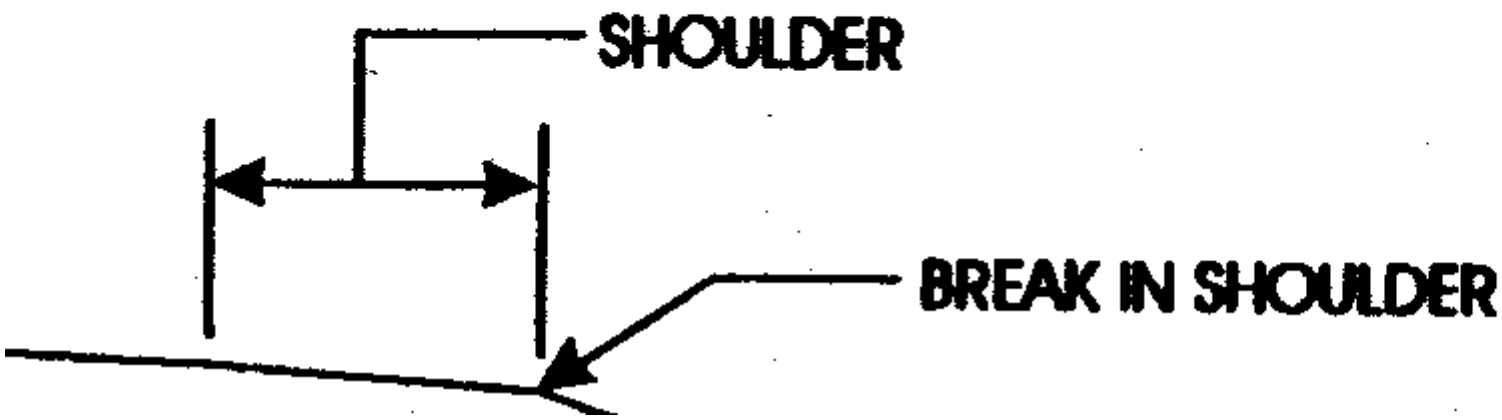
SHOULDER
BREAK IN SHOULDER

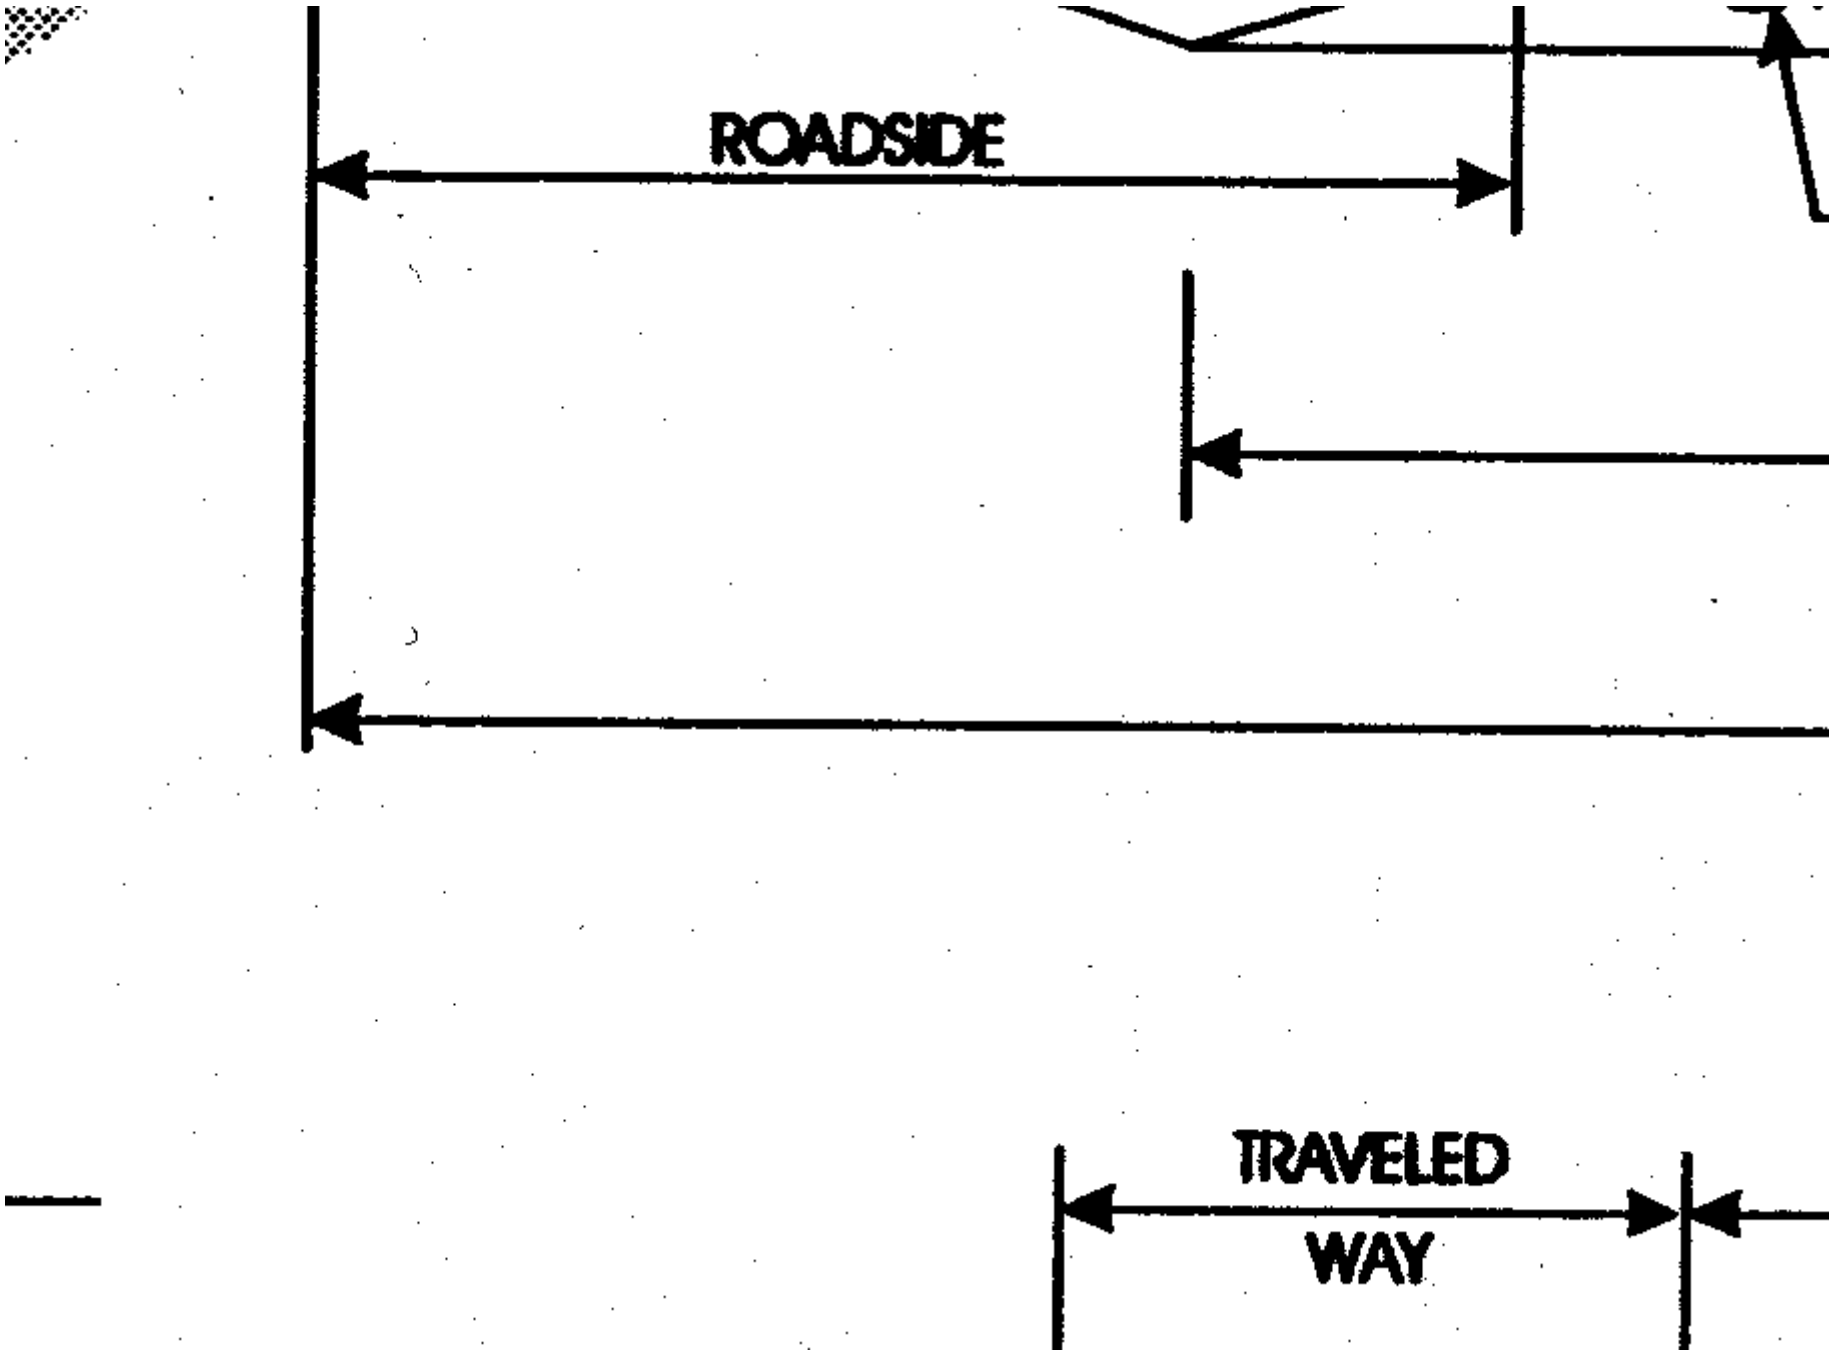
ROADSIDE
TRAVELED
WAY

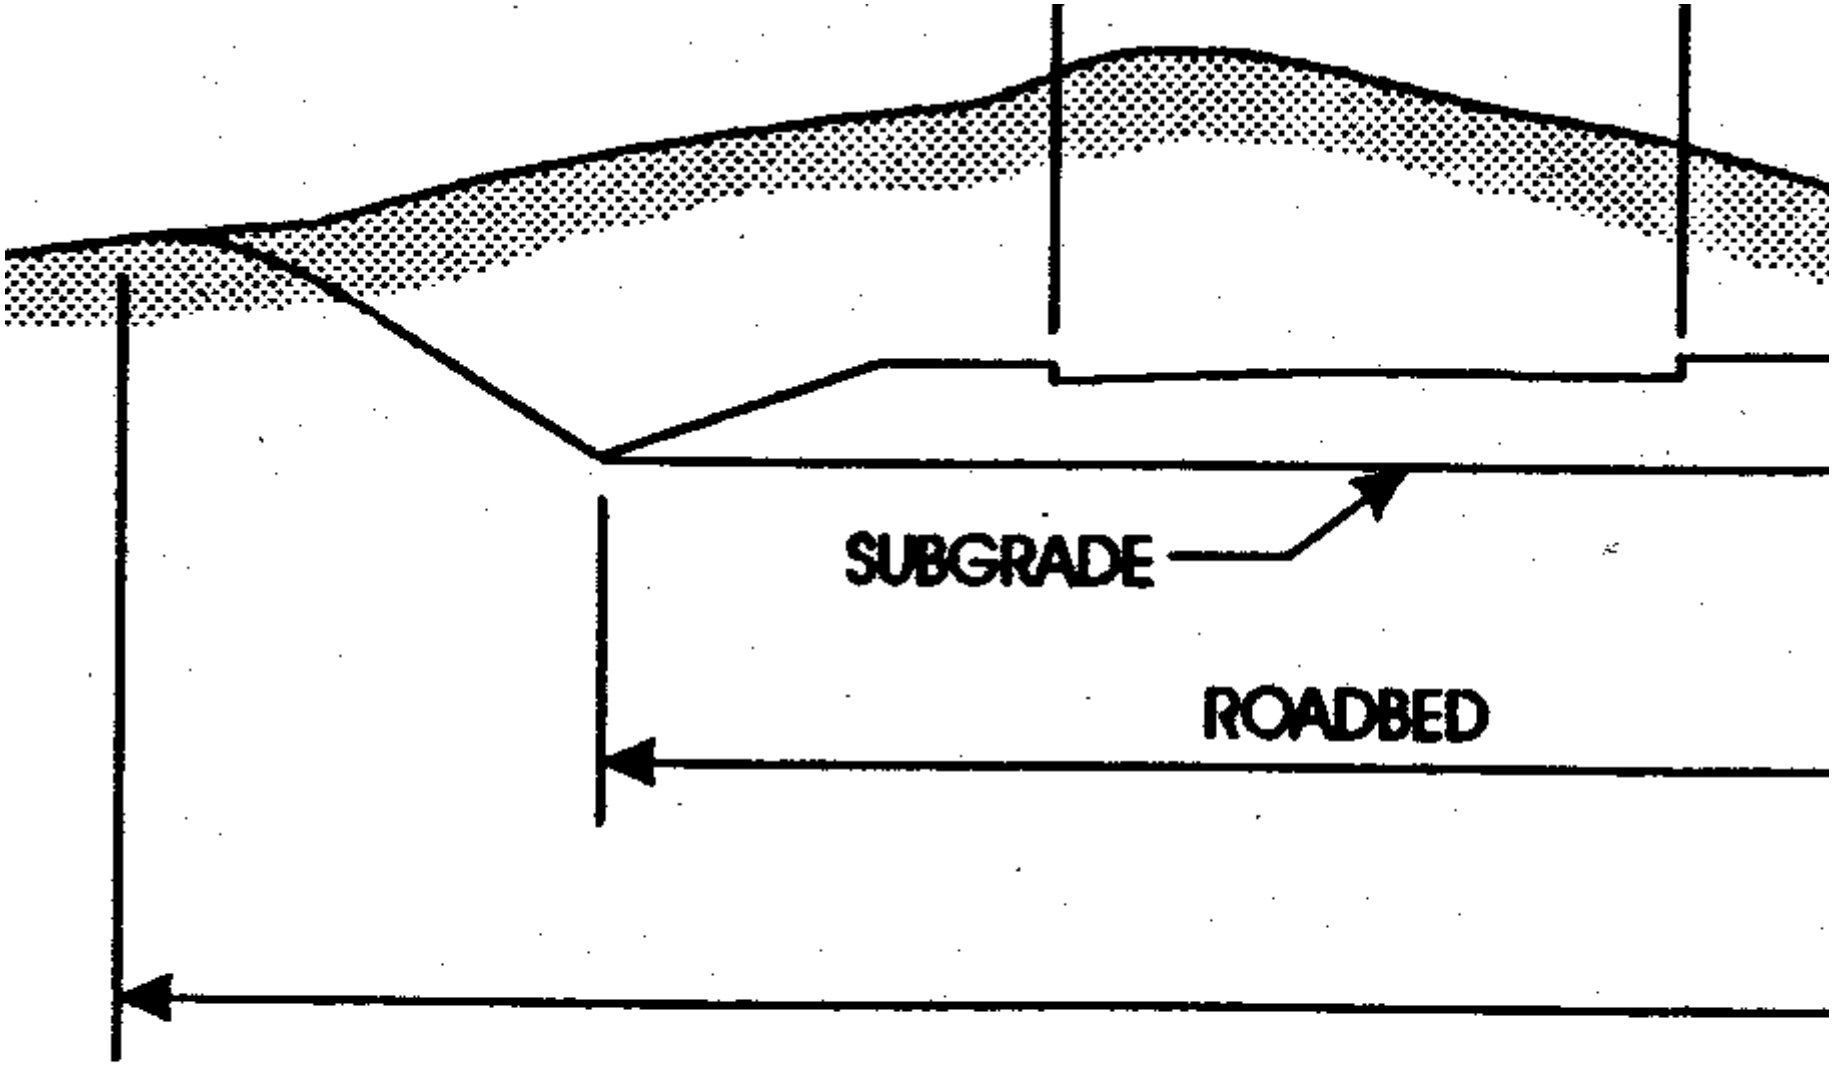
SUBGRADE
ROADBED

ELEMENTS
USED

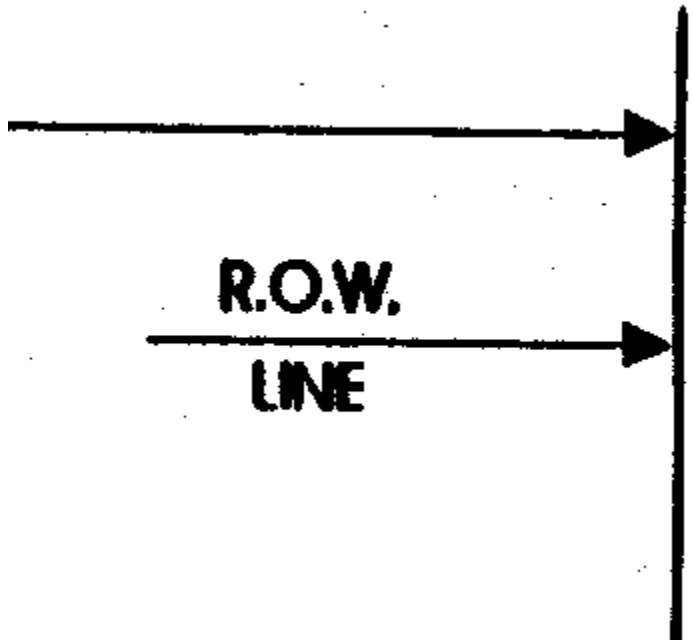
R.O.W.
LINE
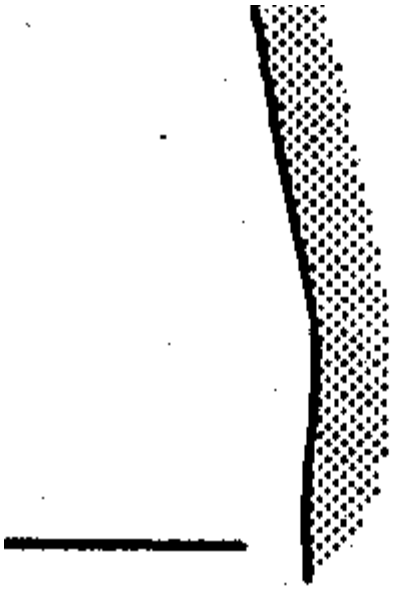
R.O.W.
LINE