F.E. EVERETT TURNPIKE
WIDENING FEASIBILITY REPORT

APPENDIX

CONCEPT PLANS

November 2010

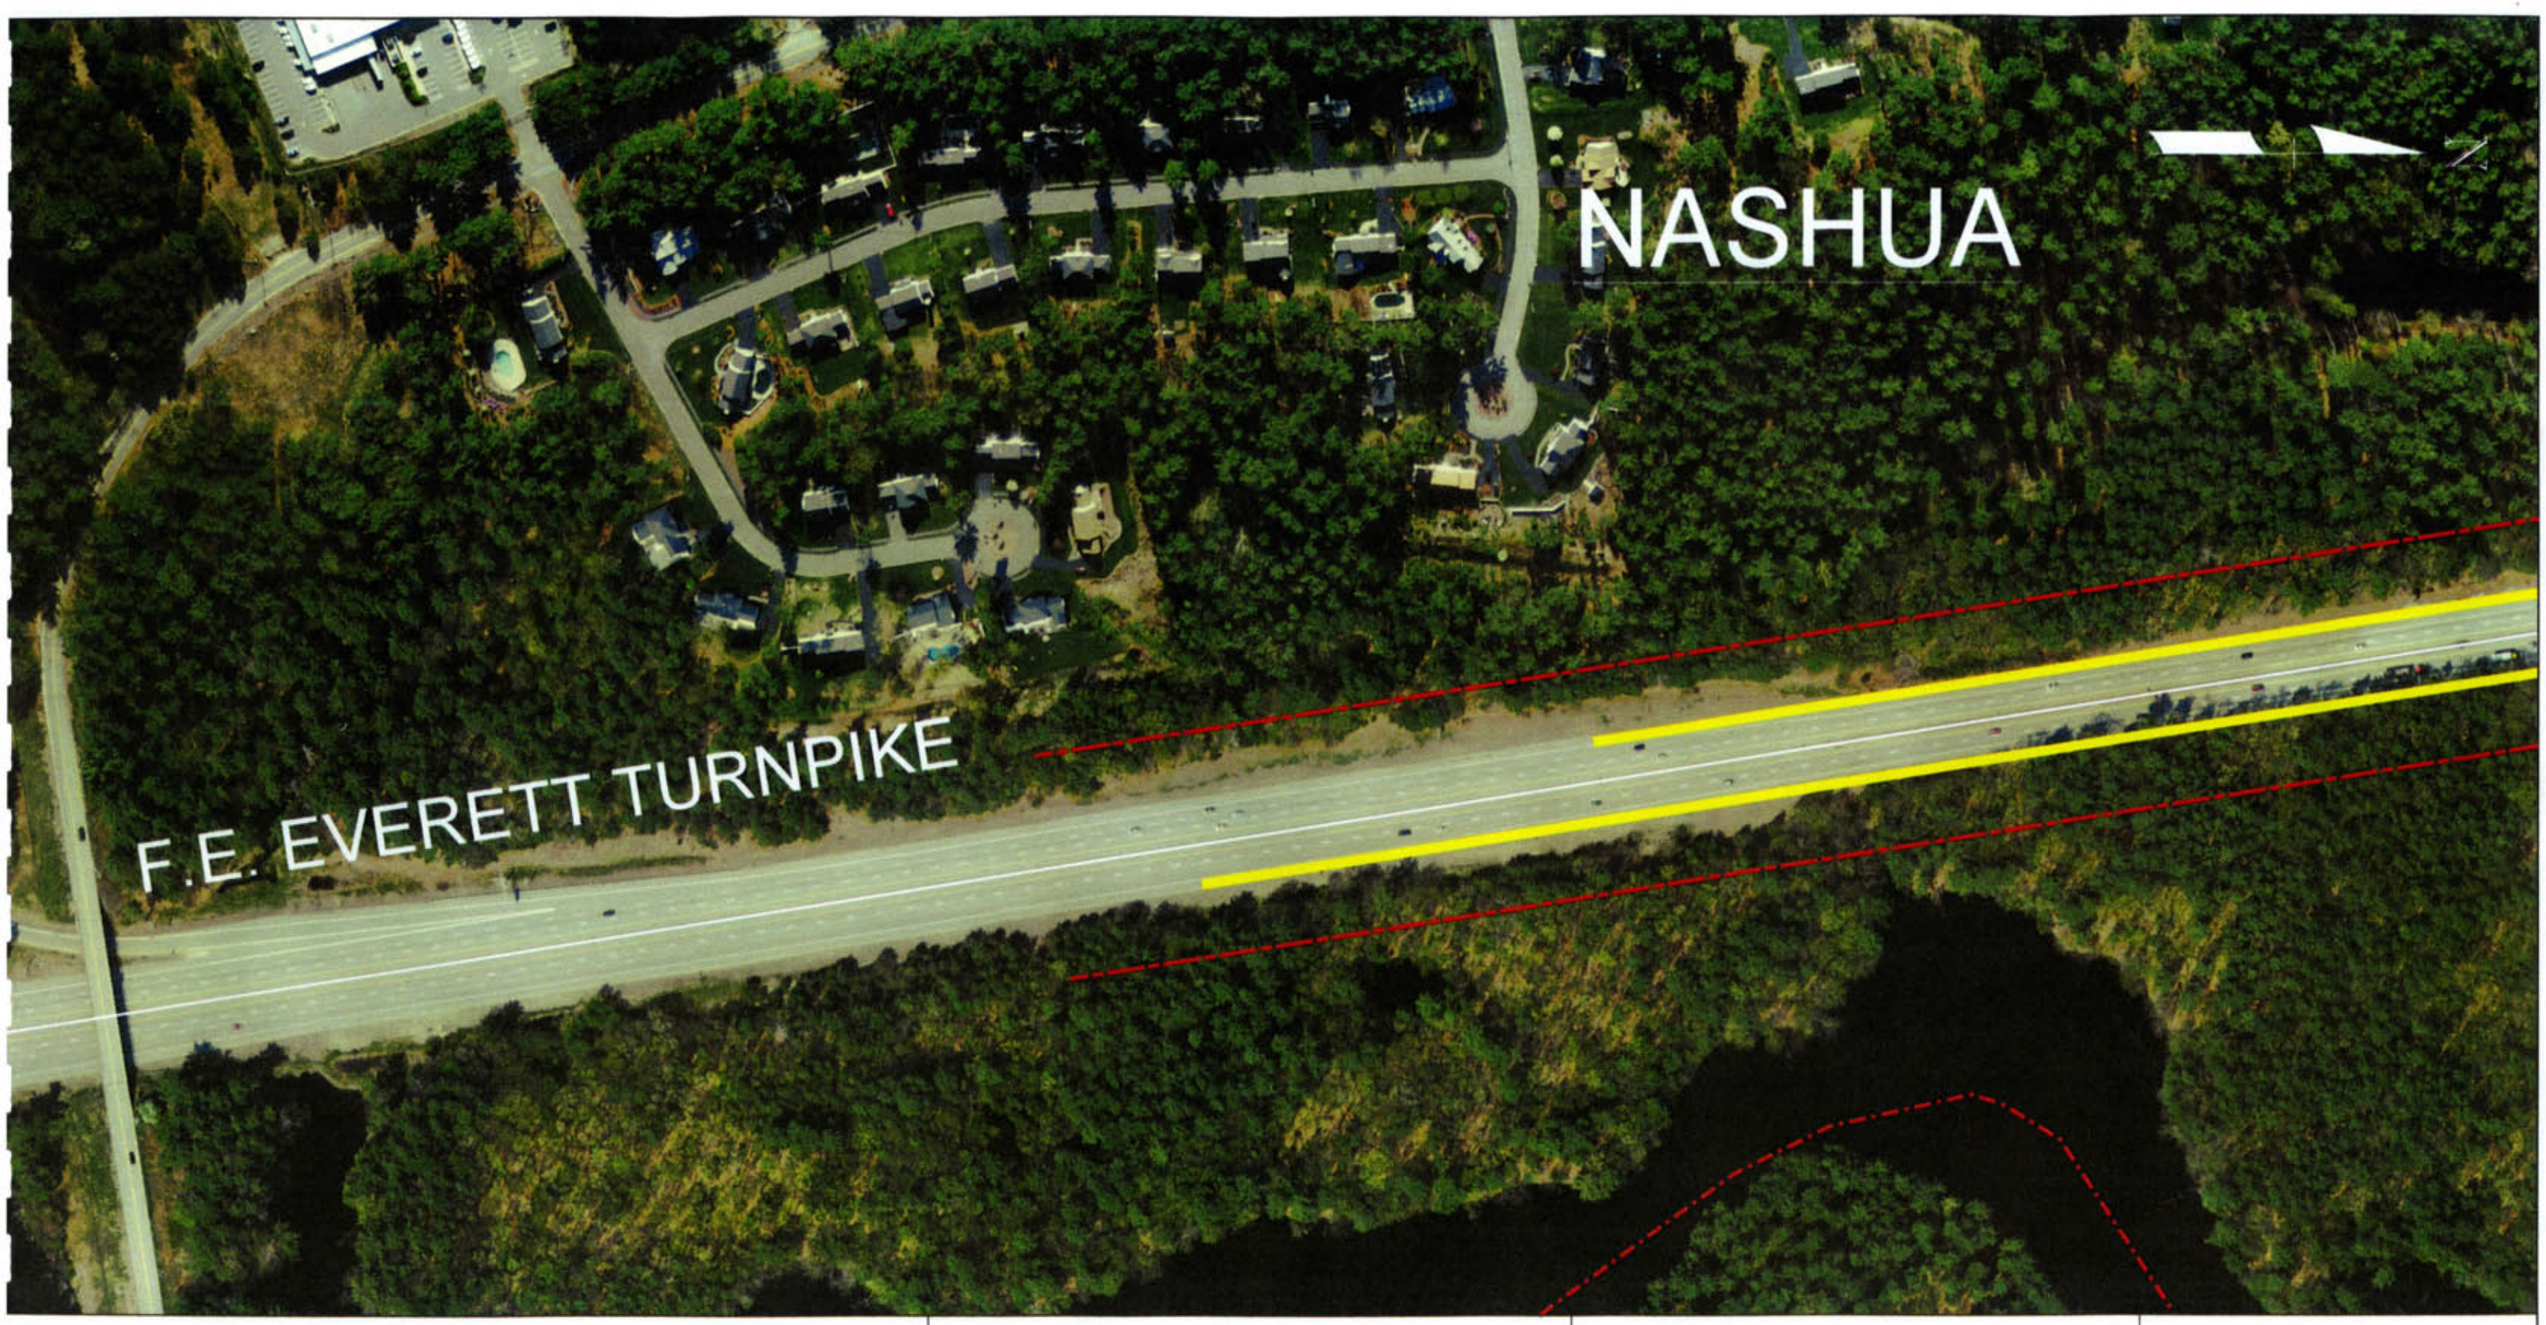

SOUTHERN SEGMENT (1 OF 4)

100 0 100 200
SCALE IN FEET

Proposed Work
Proposed Bridge
Proposed Detour
Existing L.A.R.O.W.
State, County, City and Town Lines
Wetlands

Project Informational Map

BEDFORD - MERRIMACK

16100

NOVEMBER 2010

New Hampshire DOT
Department of Transportation

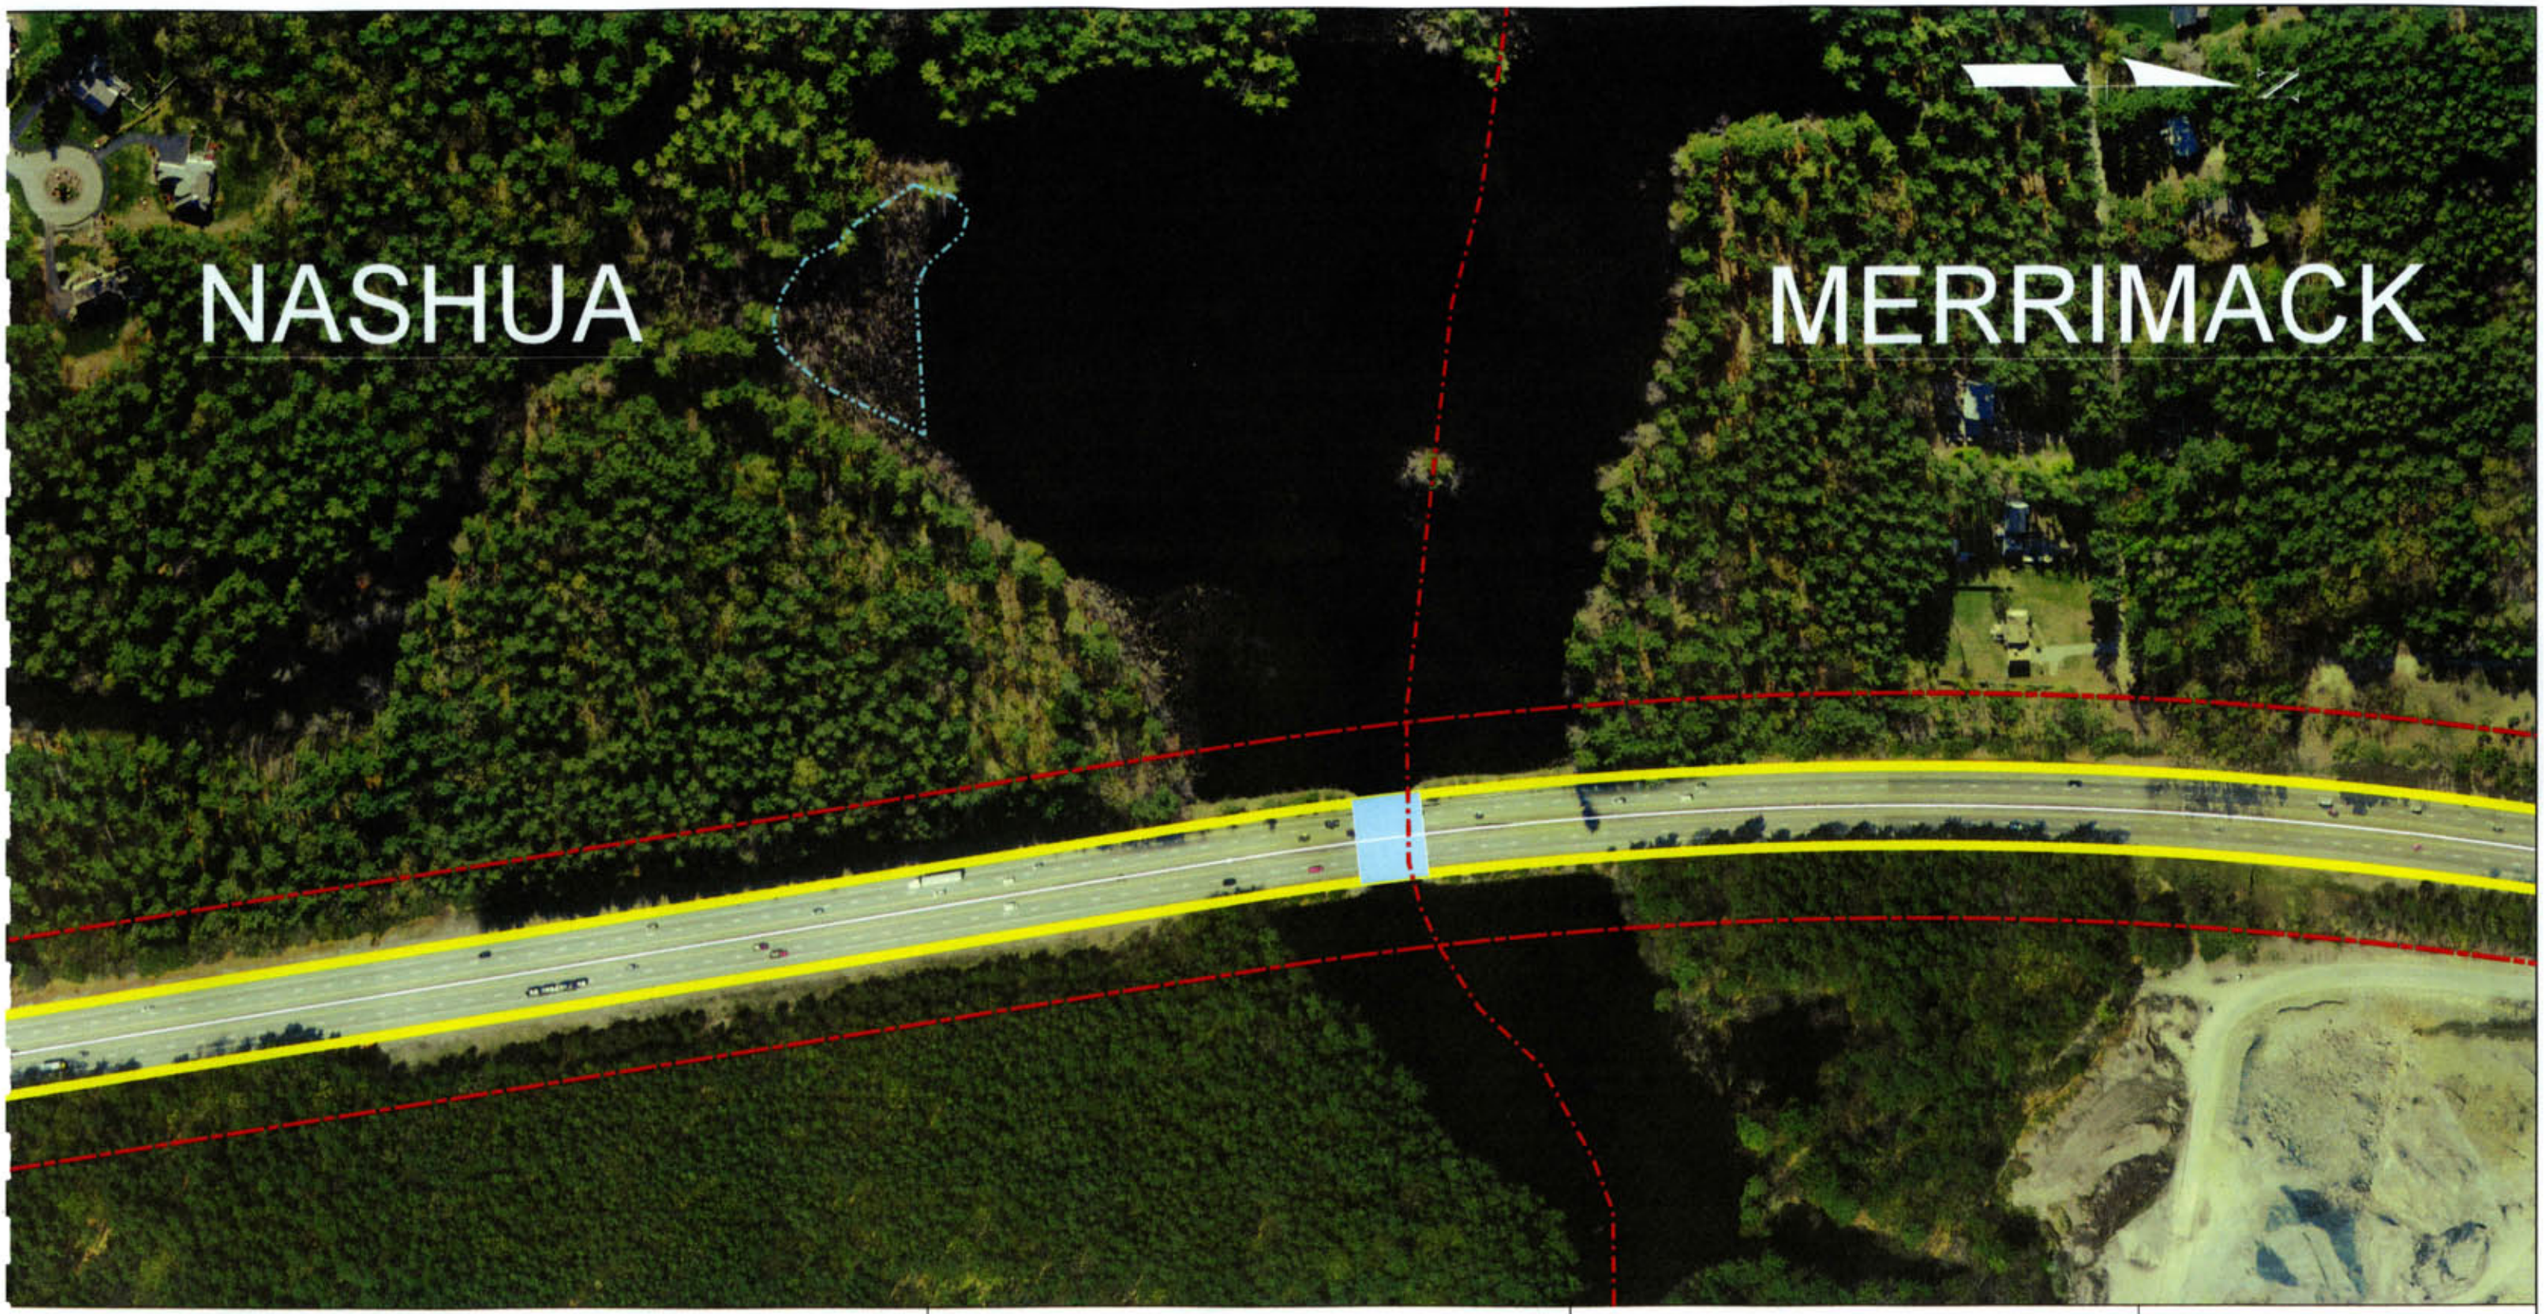

SOUTHERN SEGMENT (2 OF 4)

100 0 100 200
SCALE IN FEET

Proposed Work
Proposed Bridge
Proposed Detour
Existing L.A.R.O.W.
State, County, City and Town Lines
Wetlands

Project Informational Map

BEDFORD - MERRIMACK

16100

NOVEMBER 2010

New Hampshire DOT
Department of Transportation

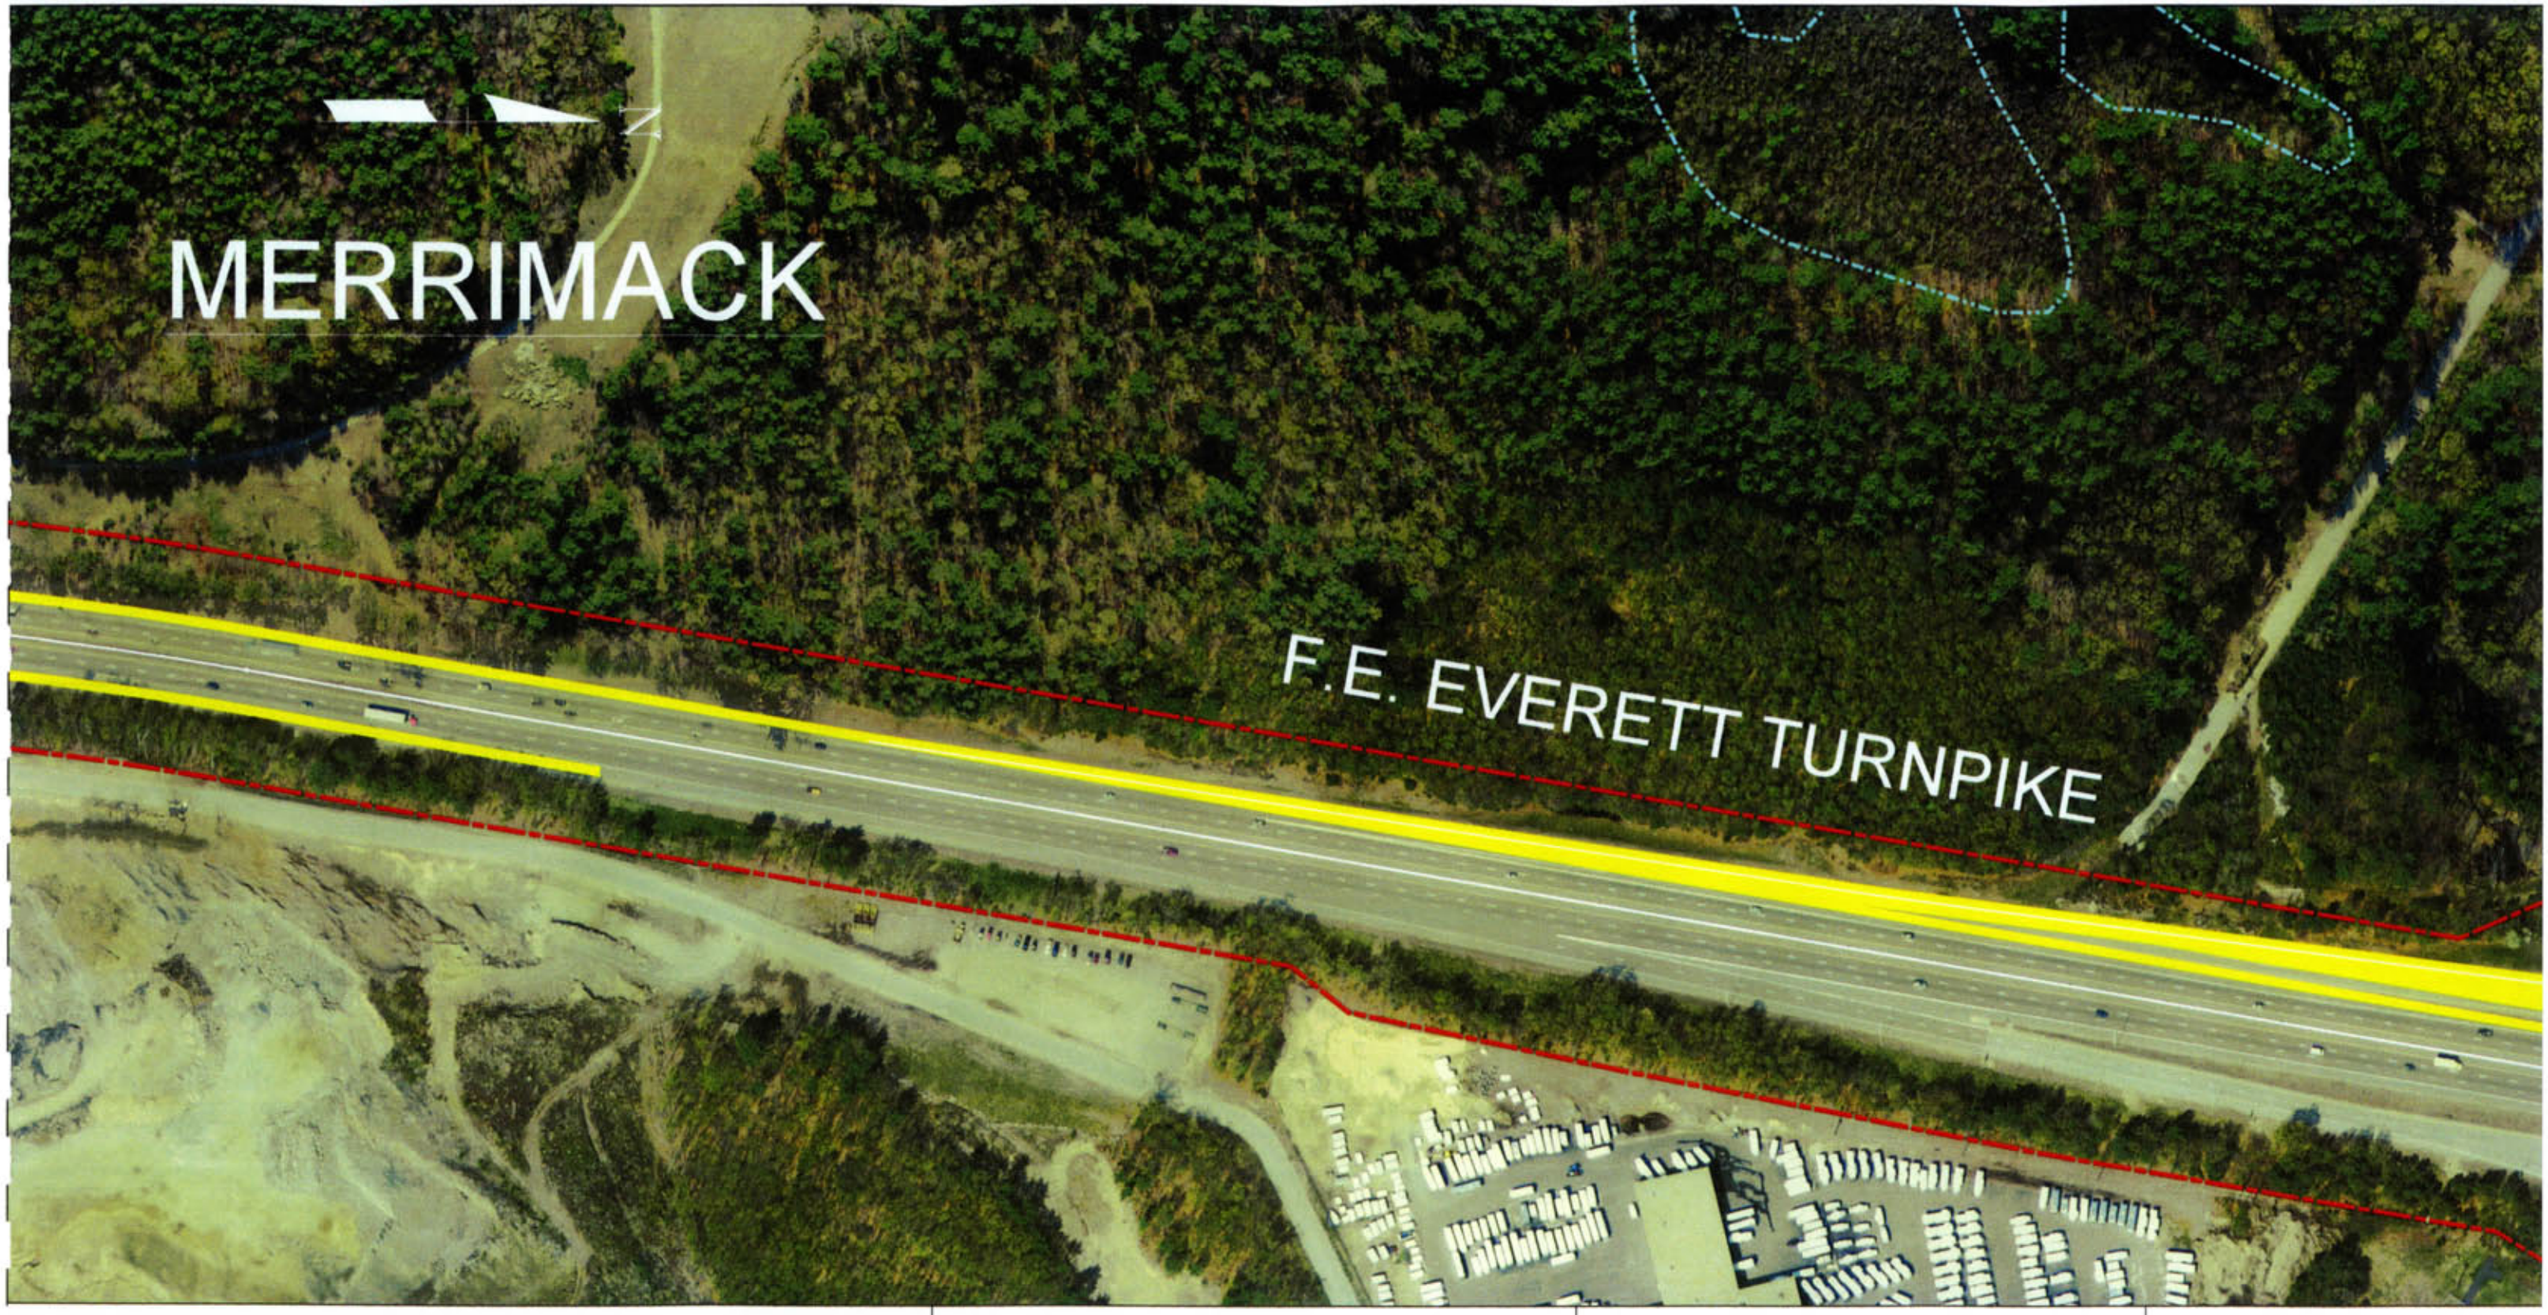

SOUTHERN SEGMENT (3 OF 4)

100 0 100 200
SCALE IN FEET

Proposed Work
Proposed Bridge
Proposed Detour
Existing L.A.R.O.W.
State, County, City and Town Lines
Wetlands

Project Informational Map

BEDFORD - MERRIMACK

16100

NOVEMBER 2010

New Hampshire DOT
Department of Transportation

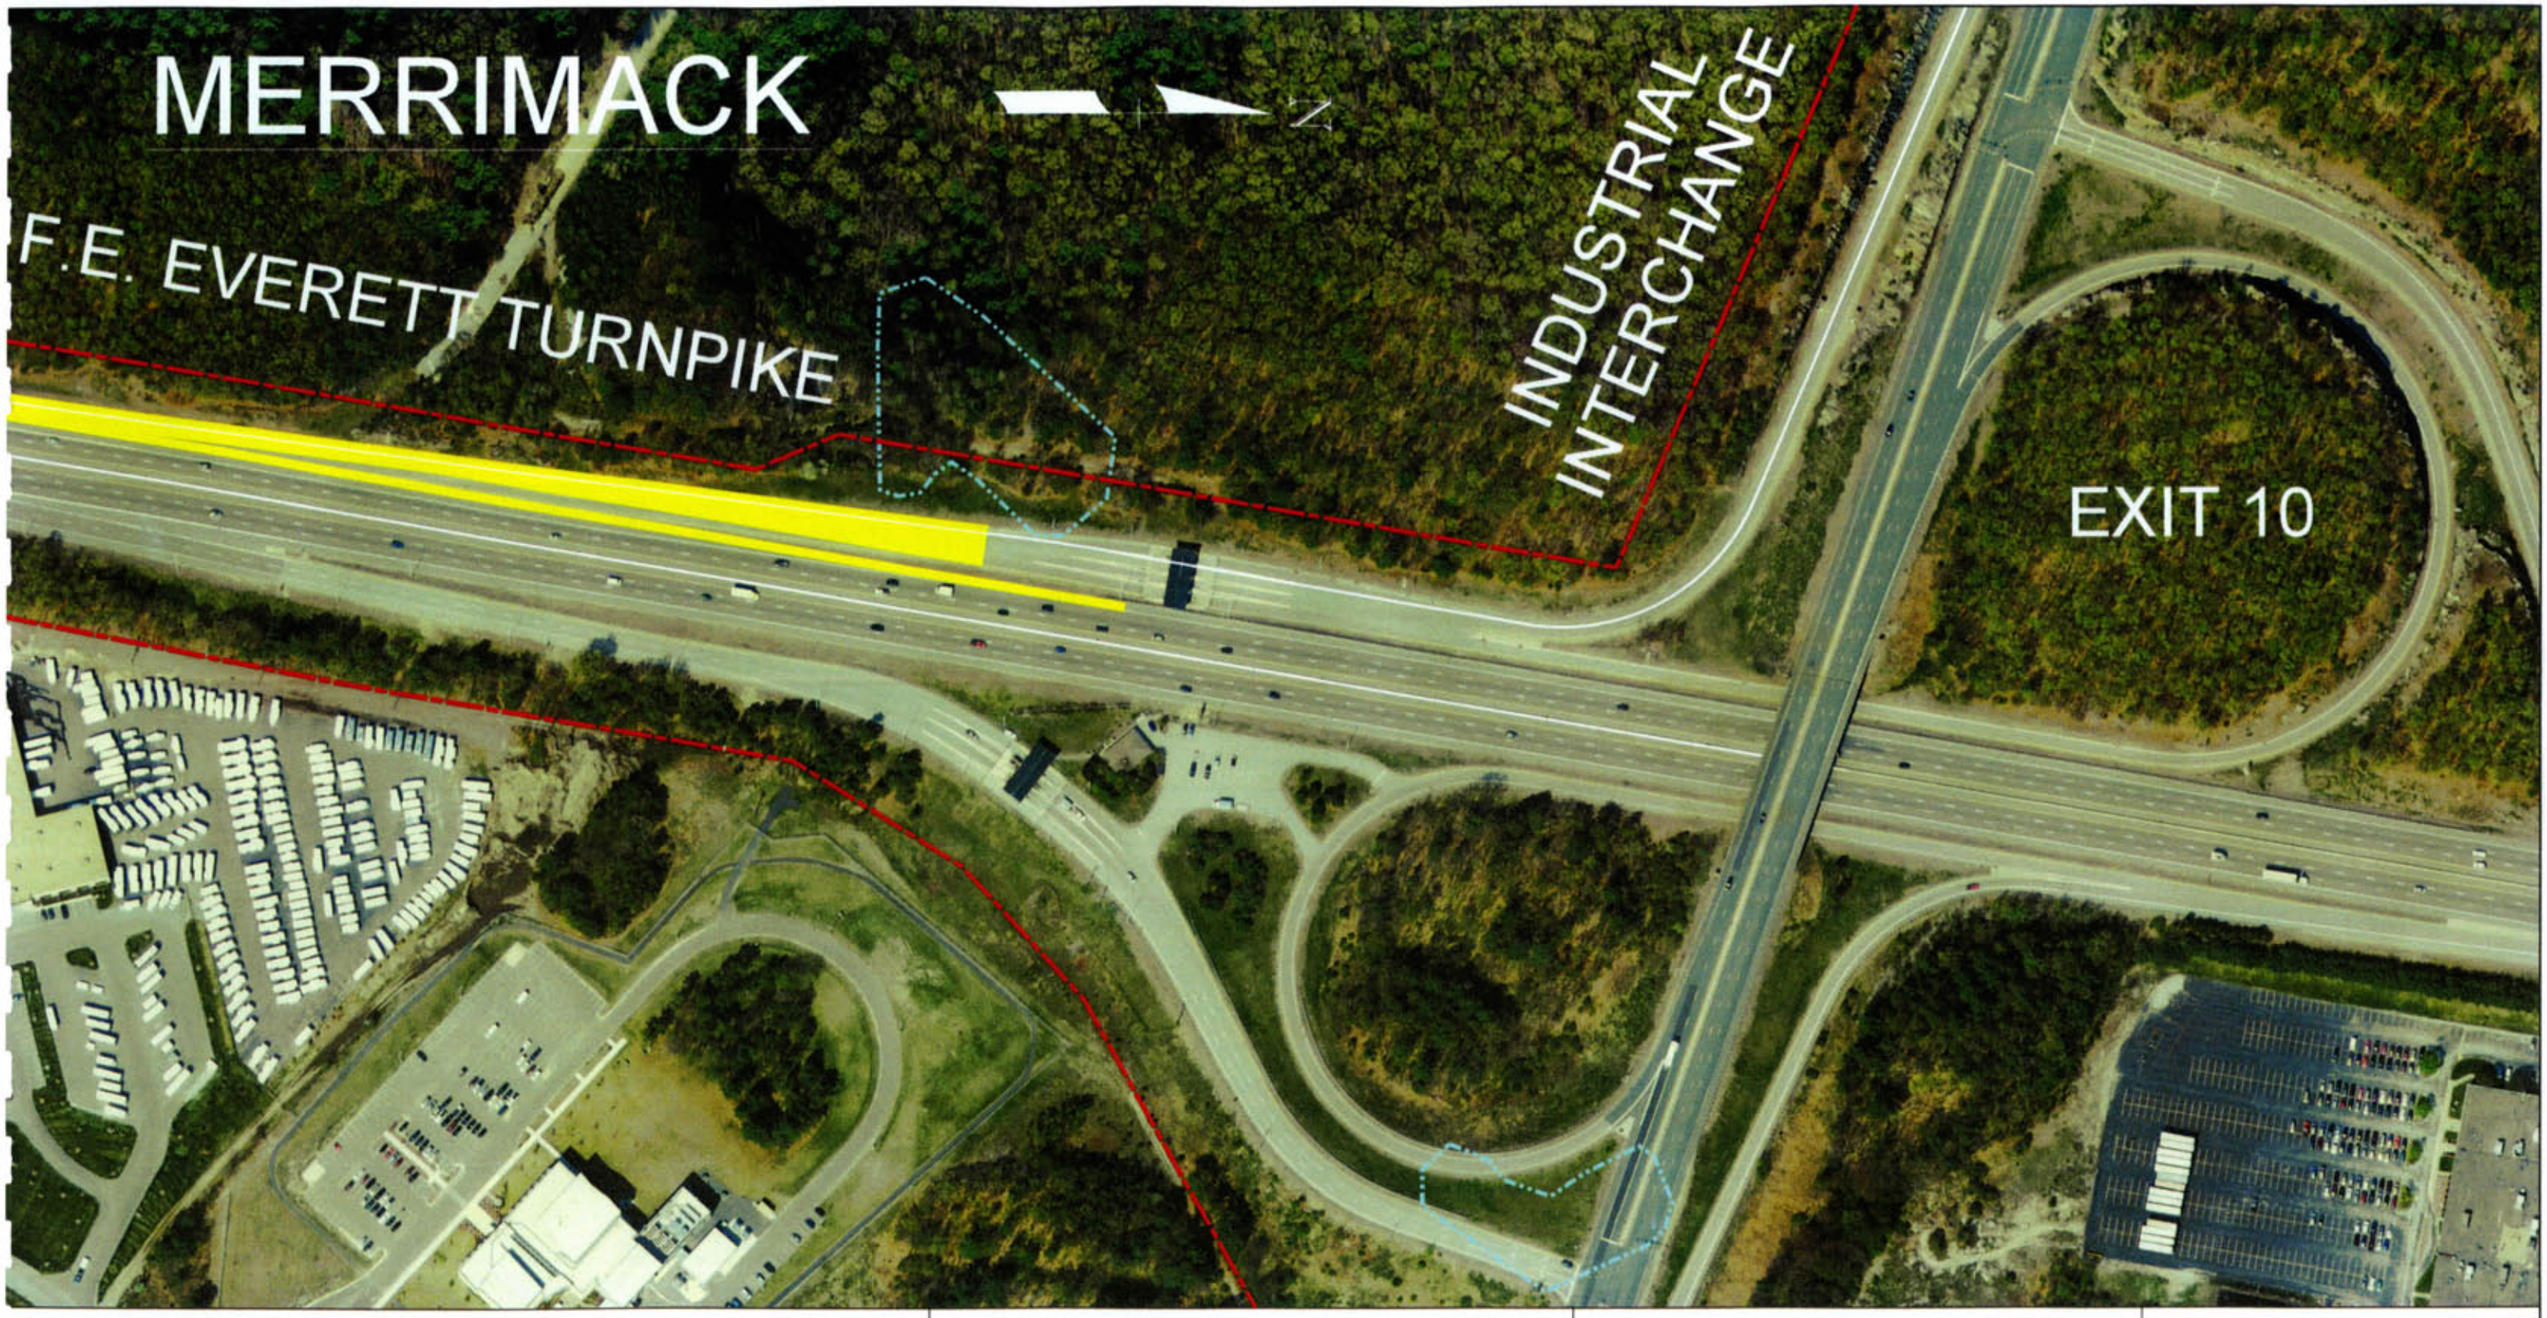

SOUTHERN SEGMENT (4 OF 4)

100 0 100 200
SCALE IN FEET

Proposed Work
Proposed Bridge
Proposed Detour
Existing L.A.R.O.W.
State, County, City and Town Lines
Wetlands

Project Informational Map

BEDFORD - MERRIMACK

16100

NOVEMBER 2010

New Hampshire DOT
Department of Transportation

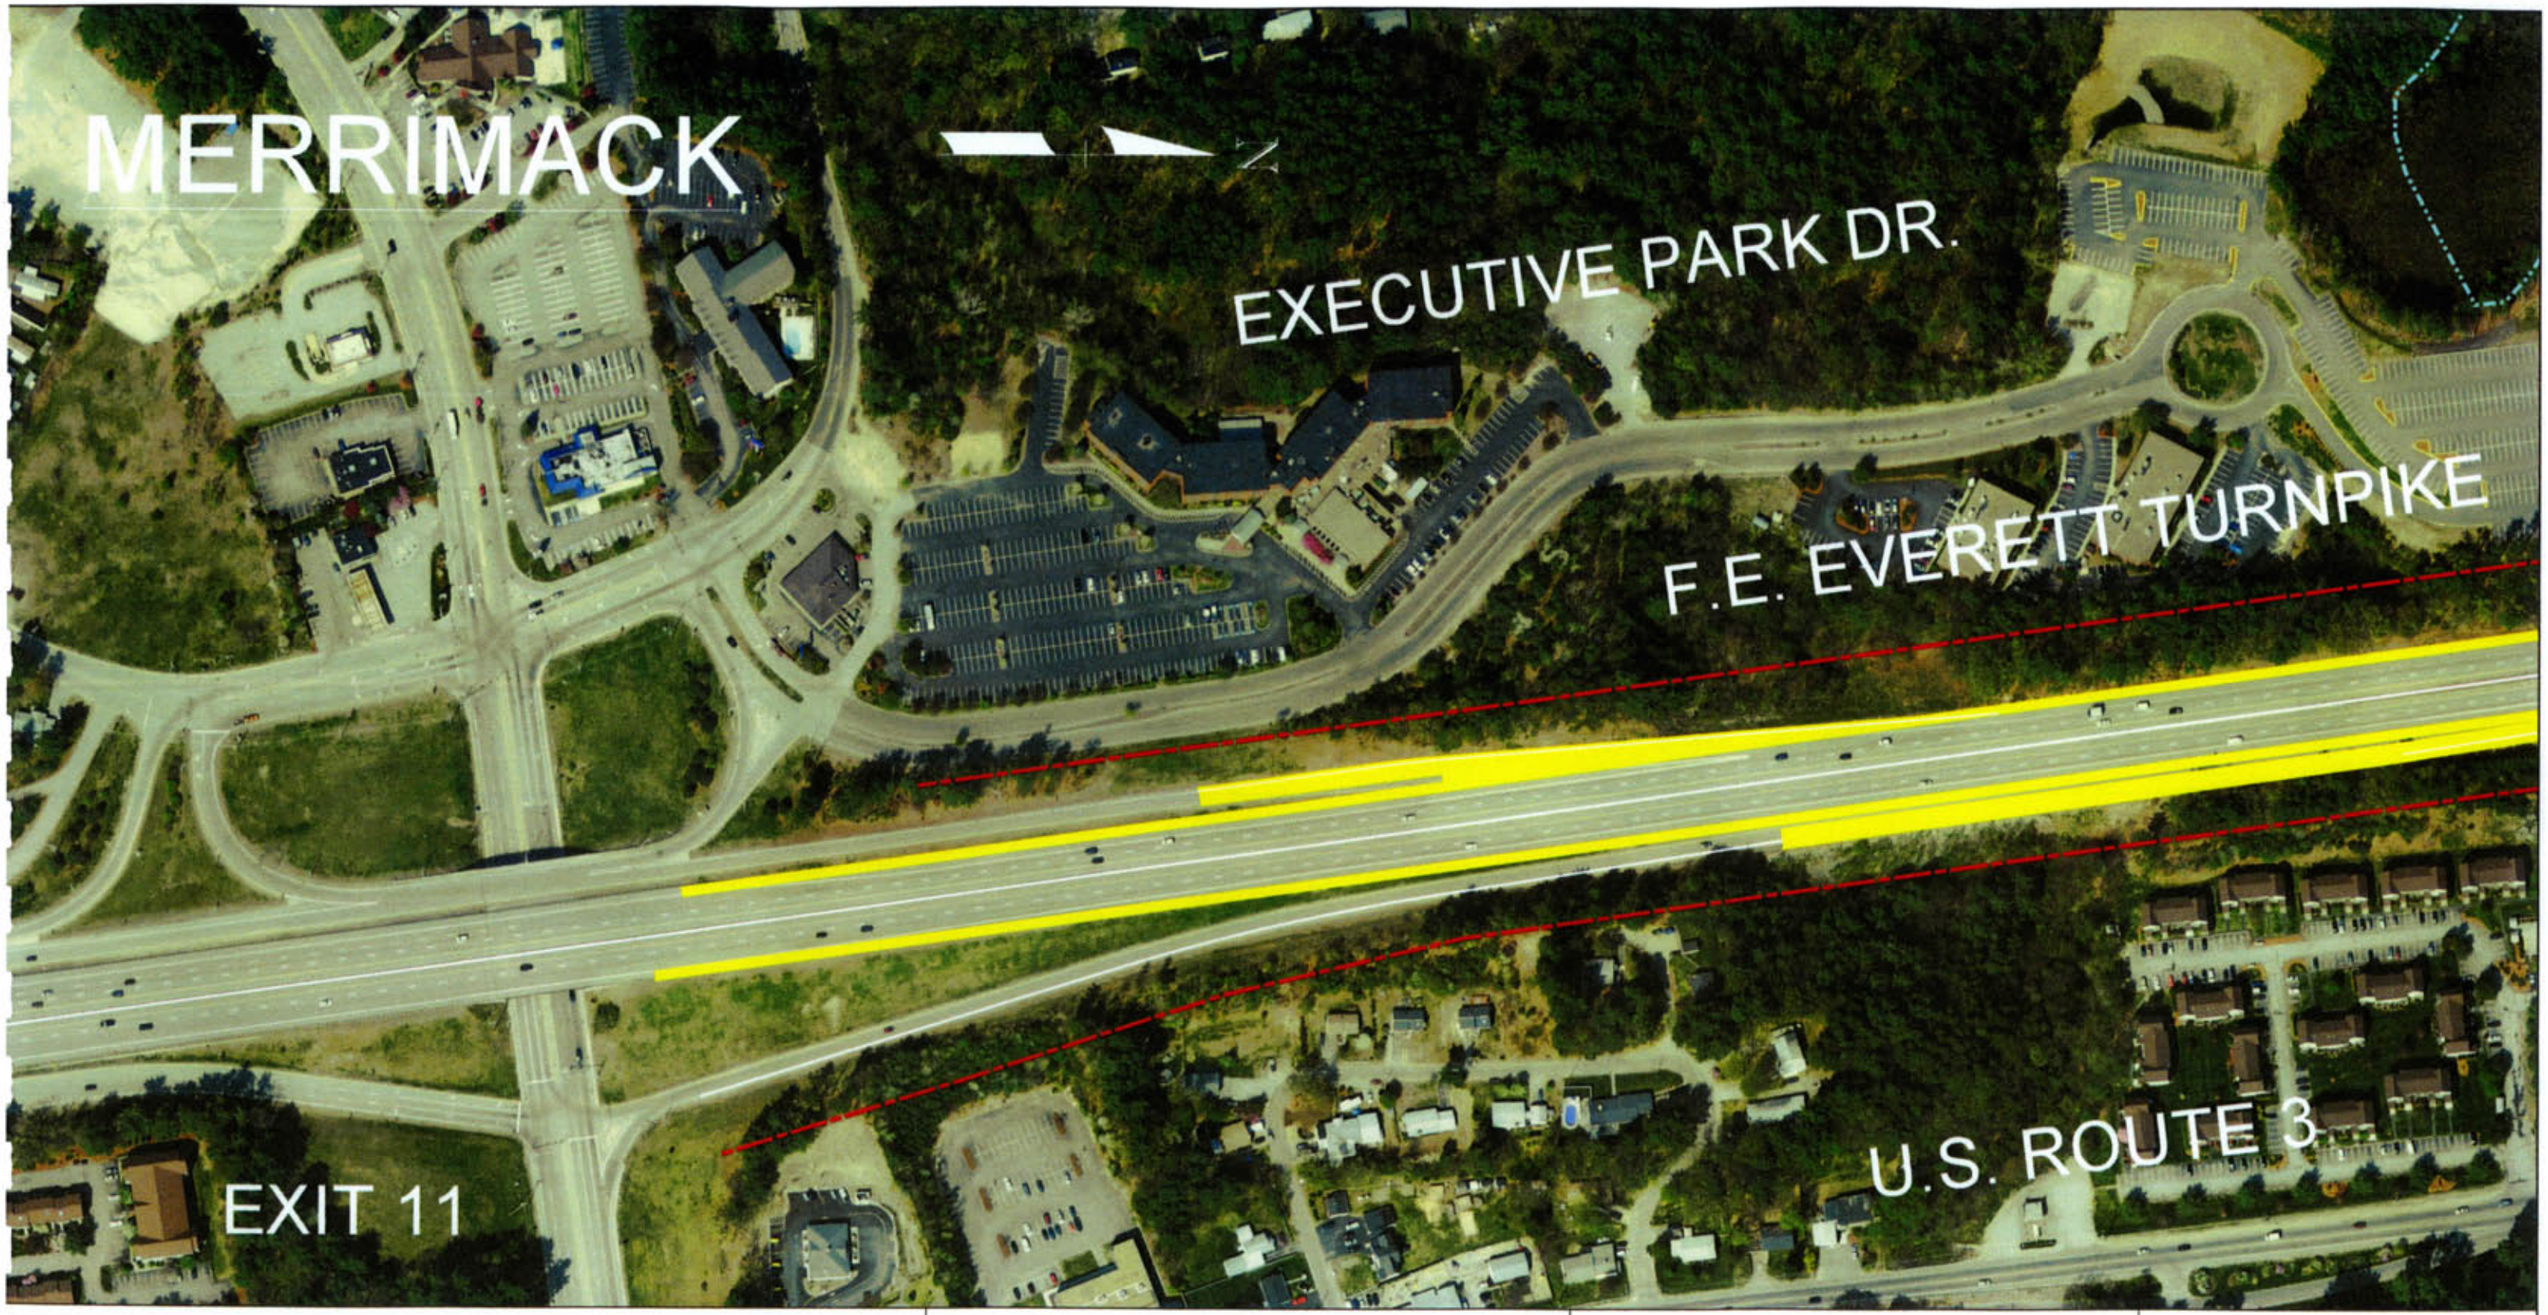

MIDDLE SEGMENT (1 OF 9)

100 0 100 200
SCALE IN FEET

Proposed Work
Proposed Bridge
Proposed Detour
Existing L.A.R.O.W.
State, County, City and Town Lines
Wetlands

Project Informational Map

BEDFORD - MERRIMACK

16100

NOVEMBER 2010

New Hampshire DOT
Department of Transportation

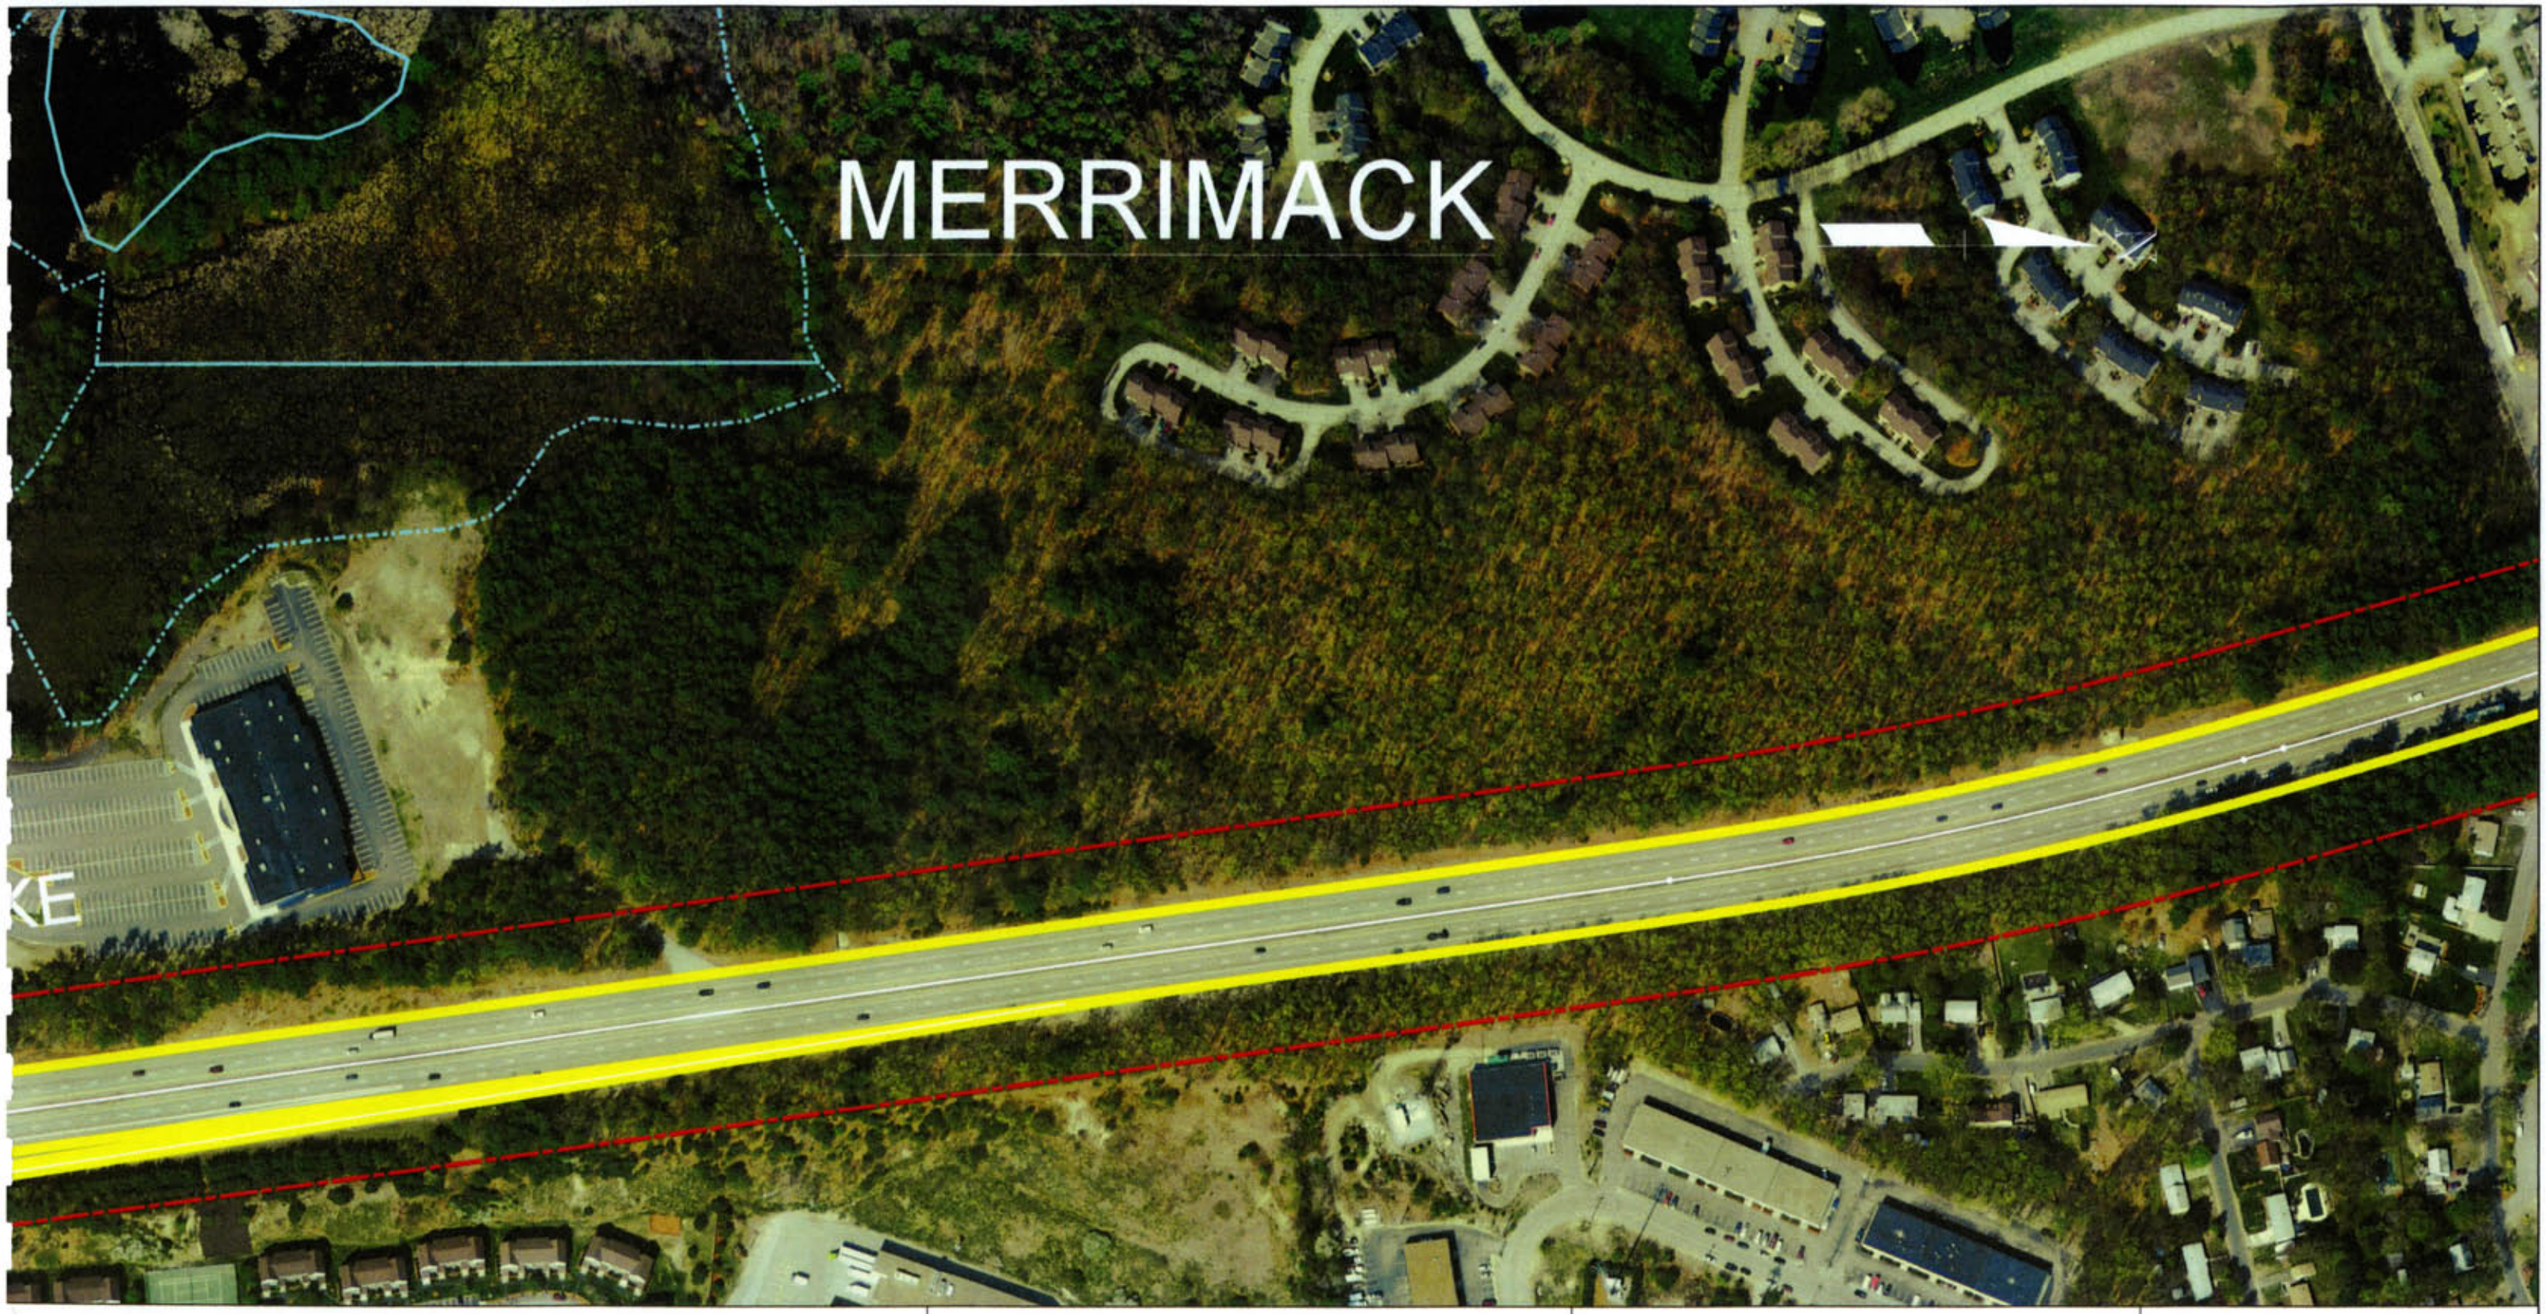

MIDDLE SEGMENT (2 OF 9)

100 0 100 200
SCALE IN FEET

Proposed Work
Proposed Bridge
Proposed Detour
Existing L.A.R.O.W.
State, County, City and Town Lines
Wetlands

Project Informational Map

BEDFORD - MERRIMACK

16100

NOVEMBER 2010

New Hampshire DOT
Department of Transportation

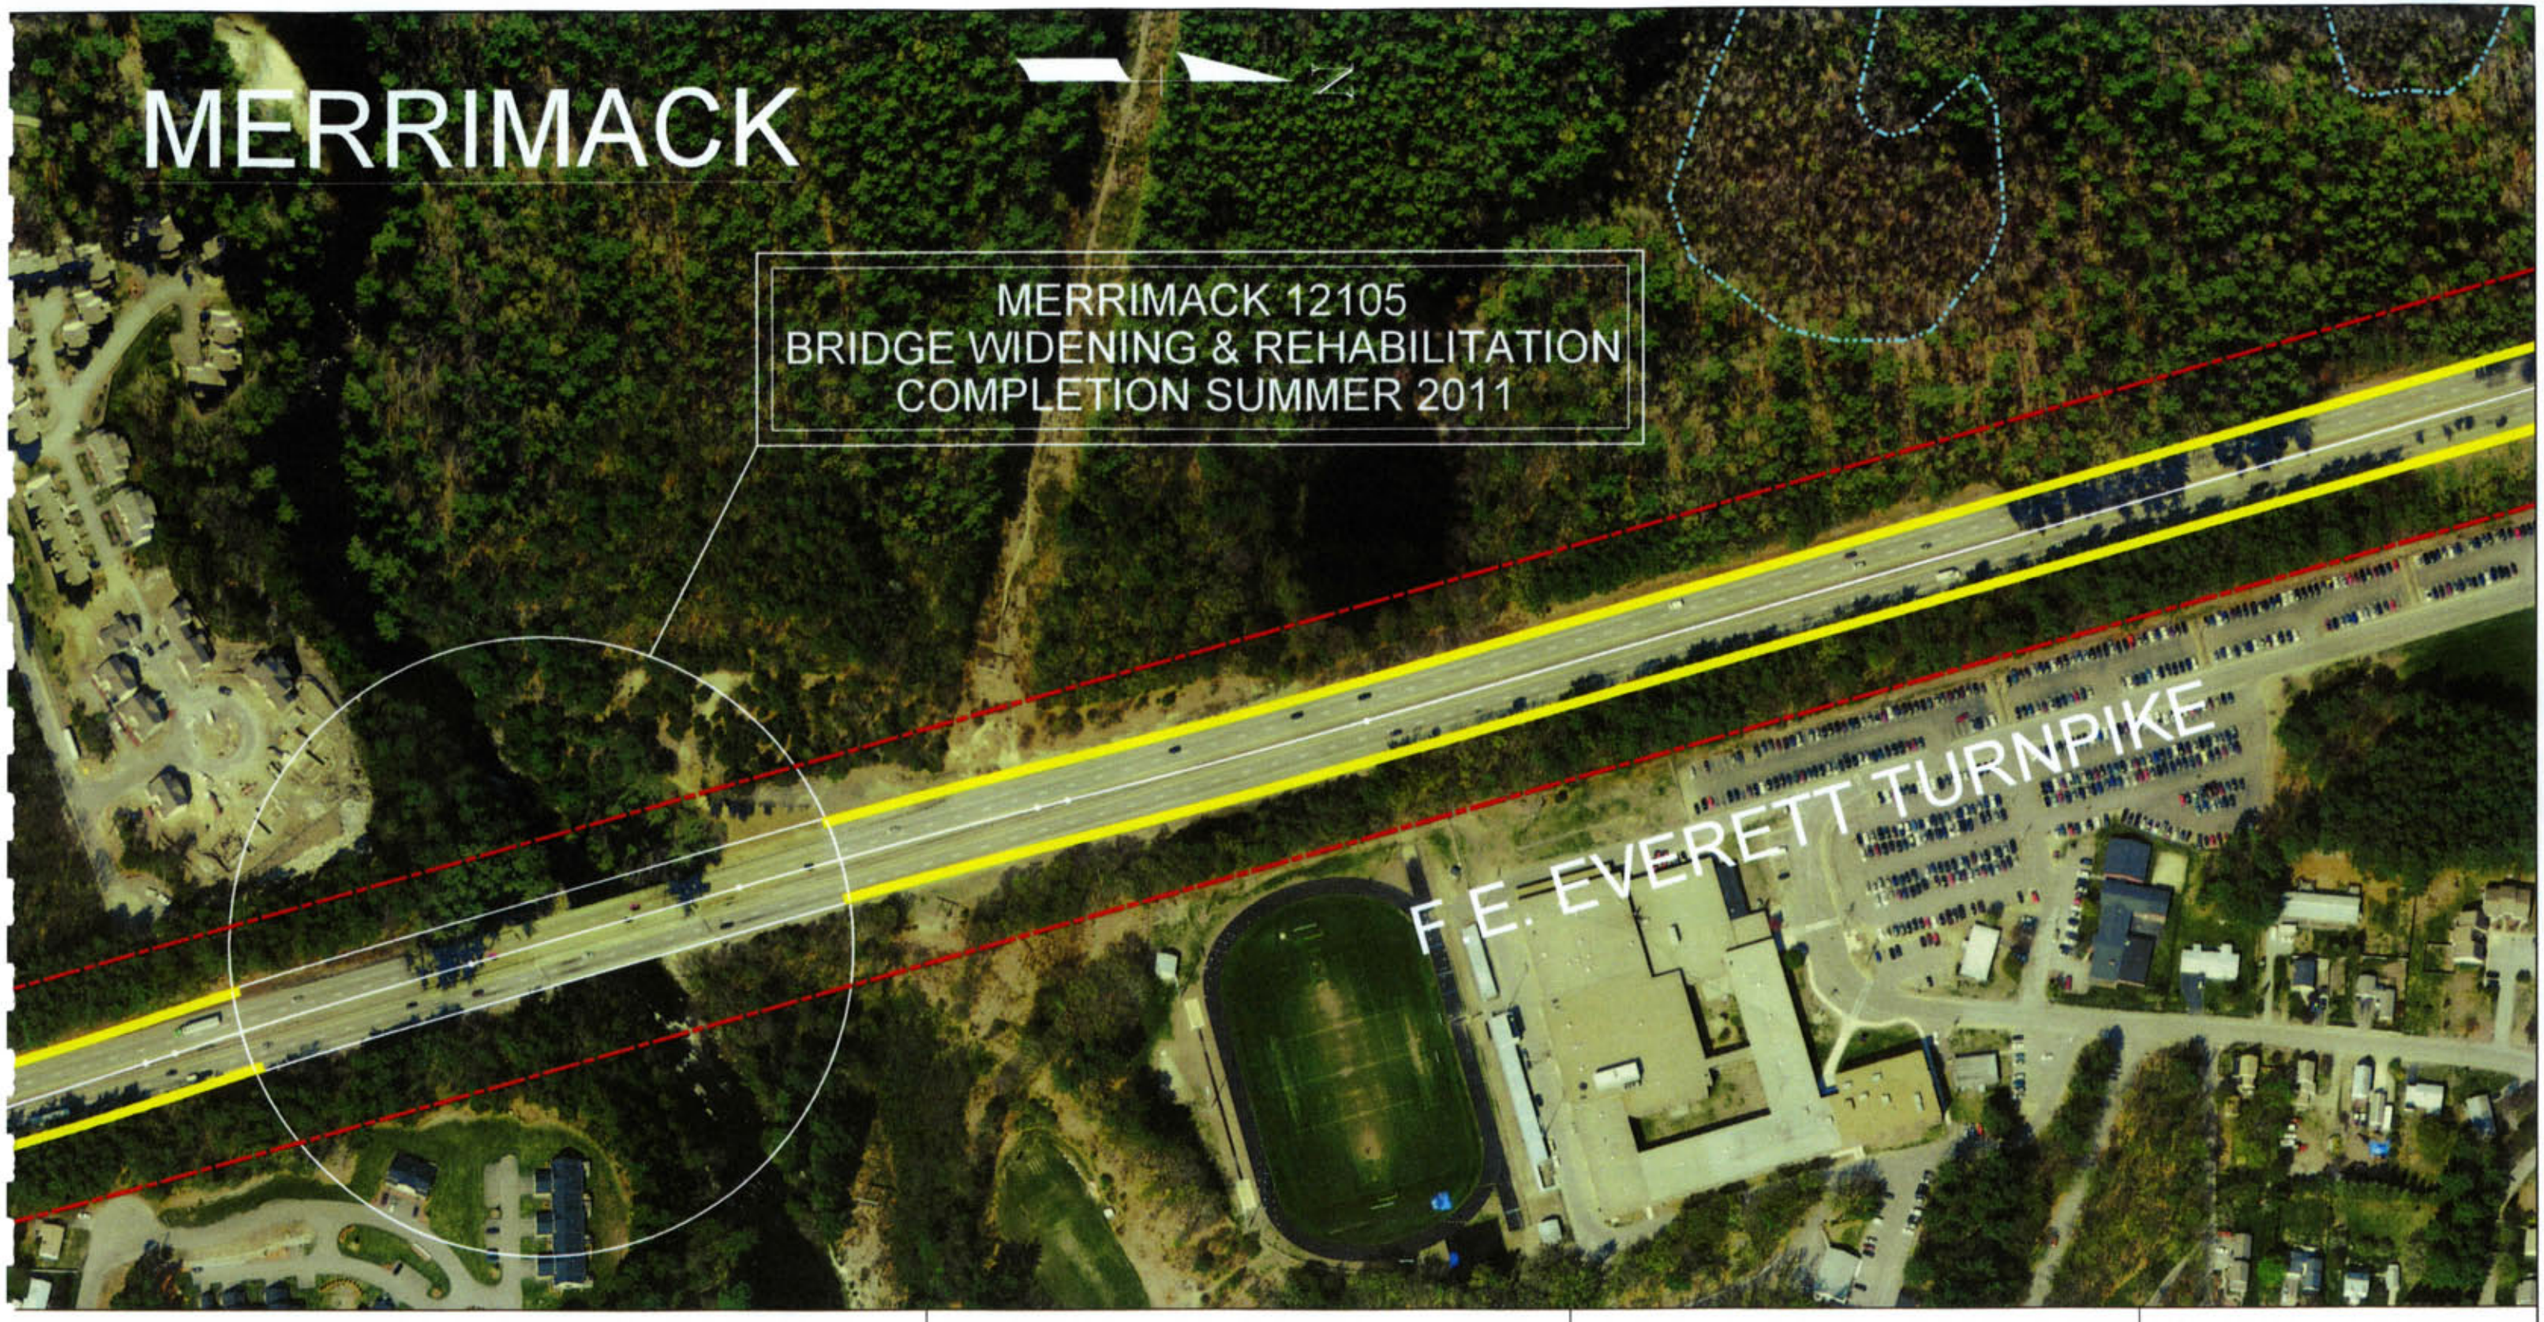

MIDDLE SEGMENT (3 OF 9)

100 0 100 200
SCALE IN FEET

Proposed Work
Proposed Bridge
Proposed Detour
Existing L.A.R.O.W.
State, County, City and Town Lines
Wetlands

Project Informational Map

BEDFORD - MERRIMACK

16100

NOVEMBER 2010

New Hampshire DOT
Department of Transportation

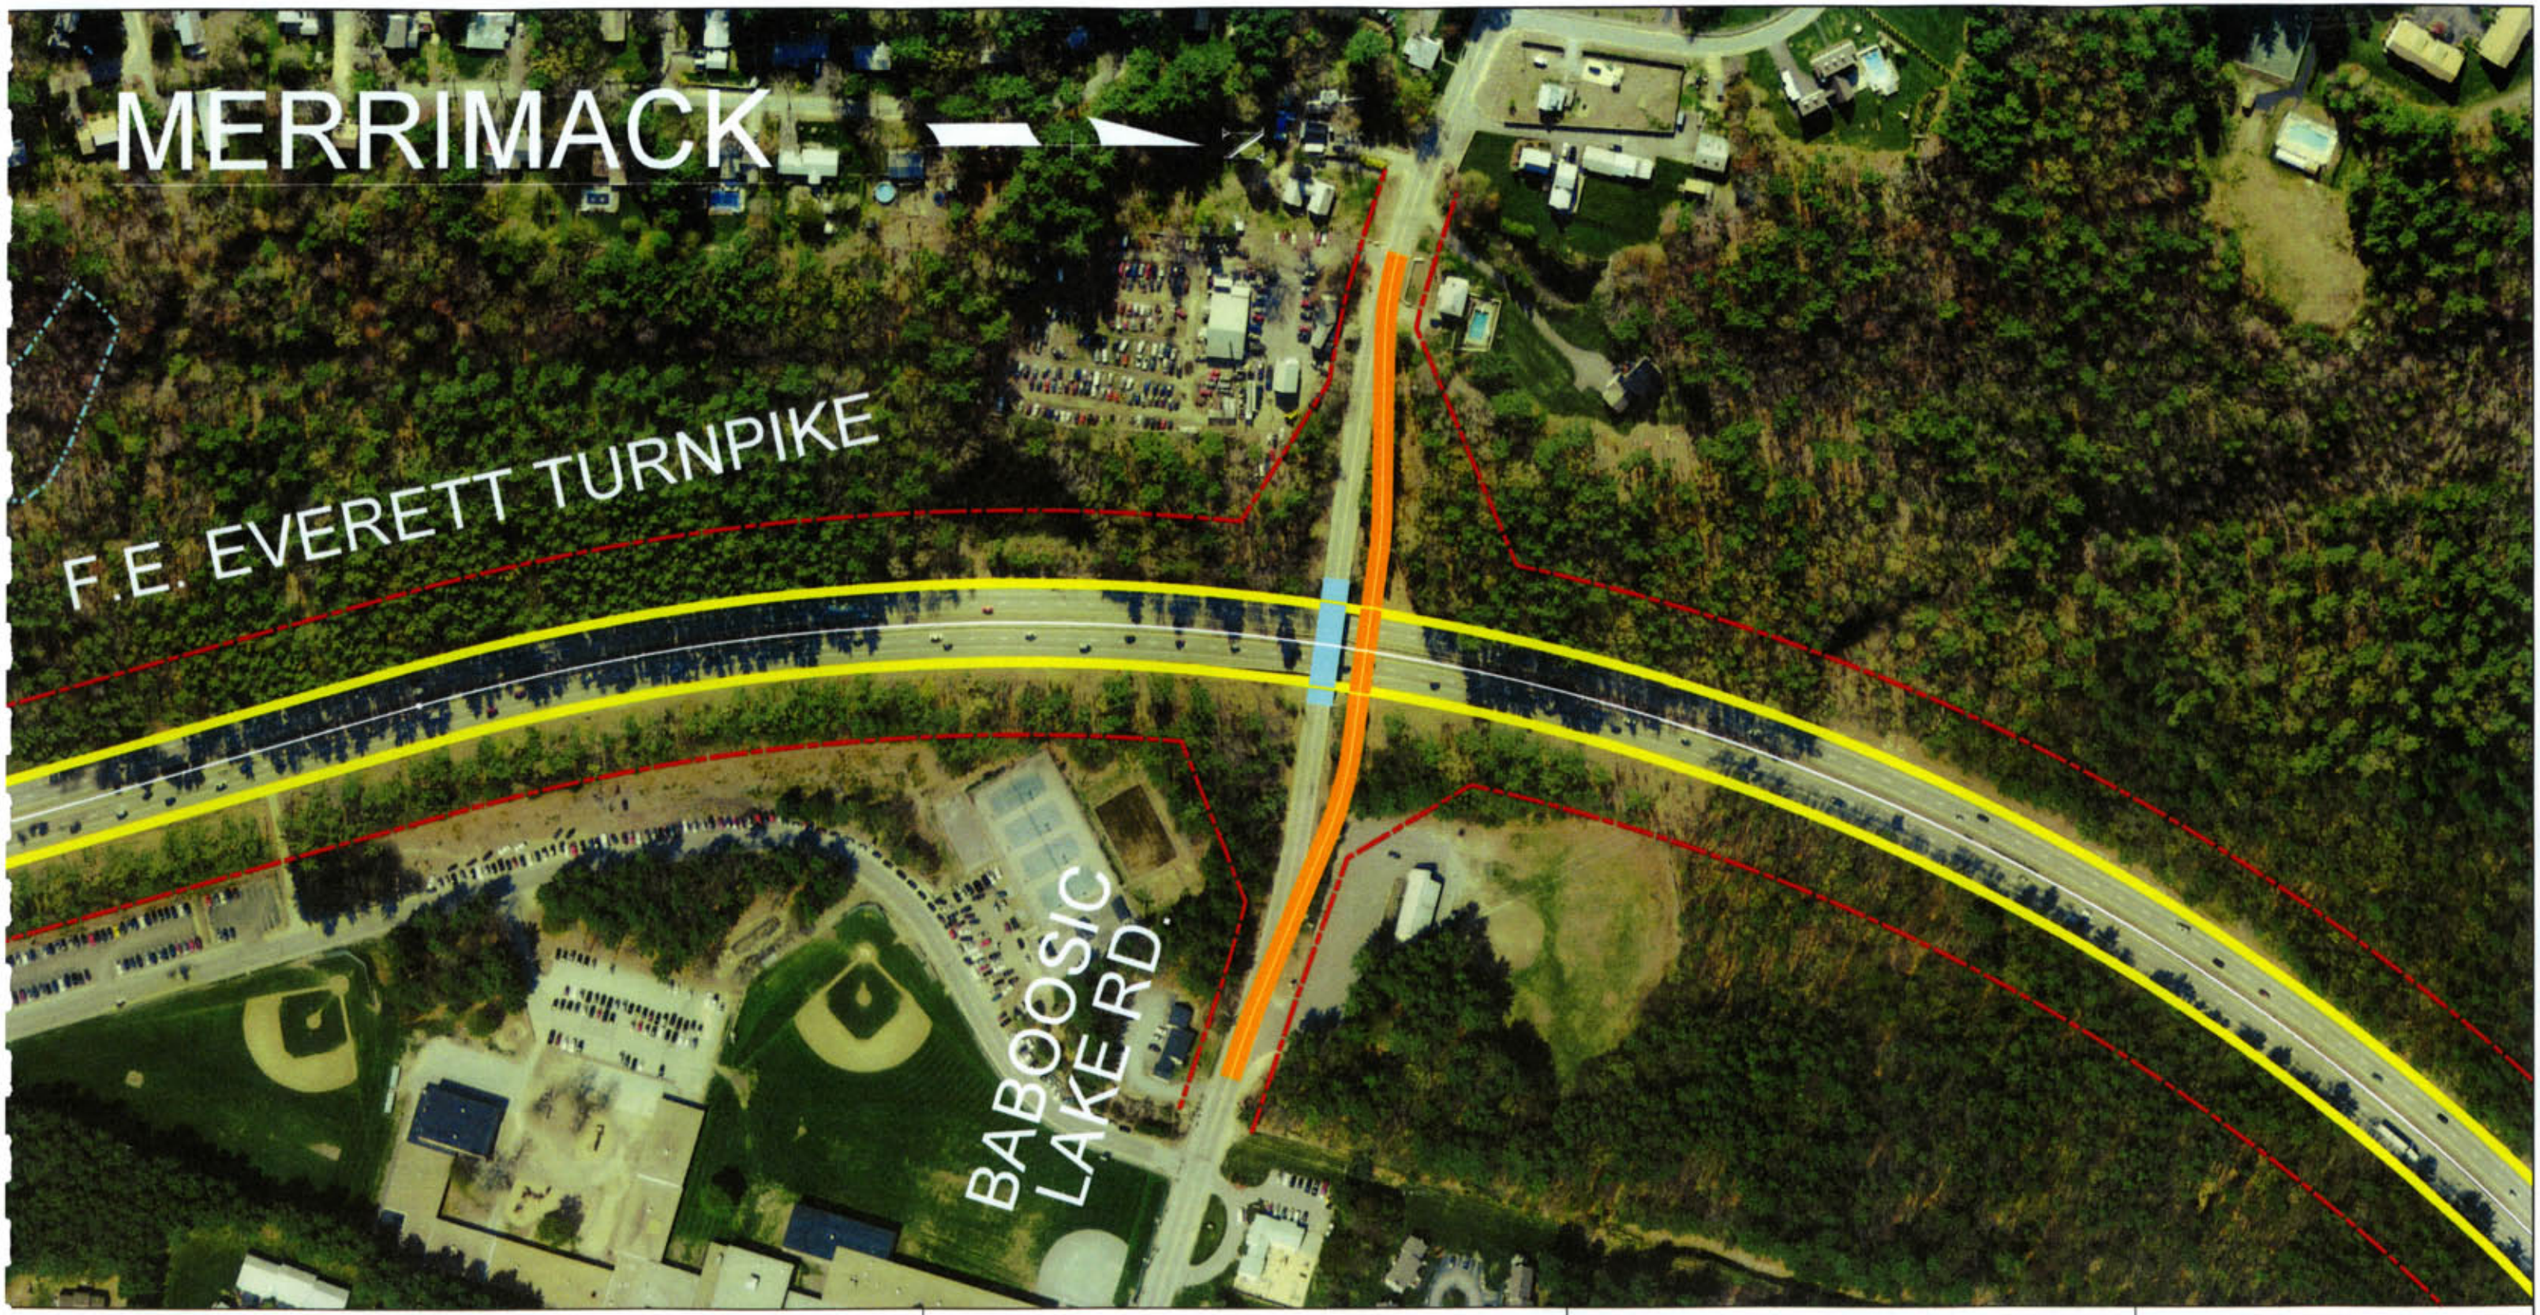

MIDDLE SEGMENT (4 OF 9)

100 0 100 200
SCALE IN FEET

Proposed Work
Proposed Bridge
Proposed Detour
Existing L.A.R.O.W.
State, County, City and Town Lines
Wetlands

Project Informational Map

BEDFORD - MERRIMACK

16100

NOVEMBER 2010

New Hampshire DOT
Department of Transportation

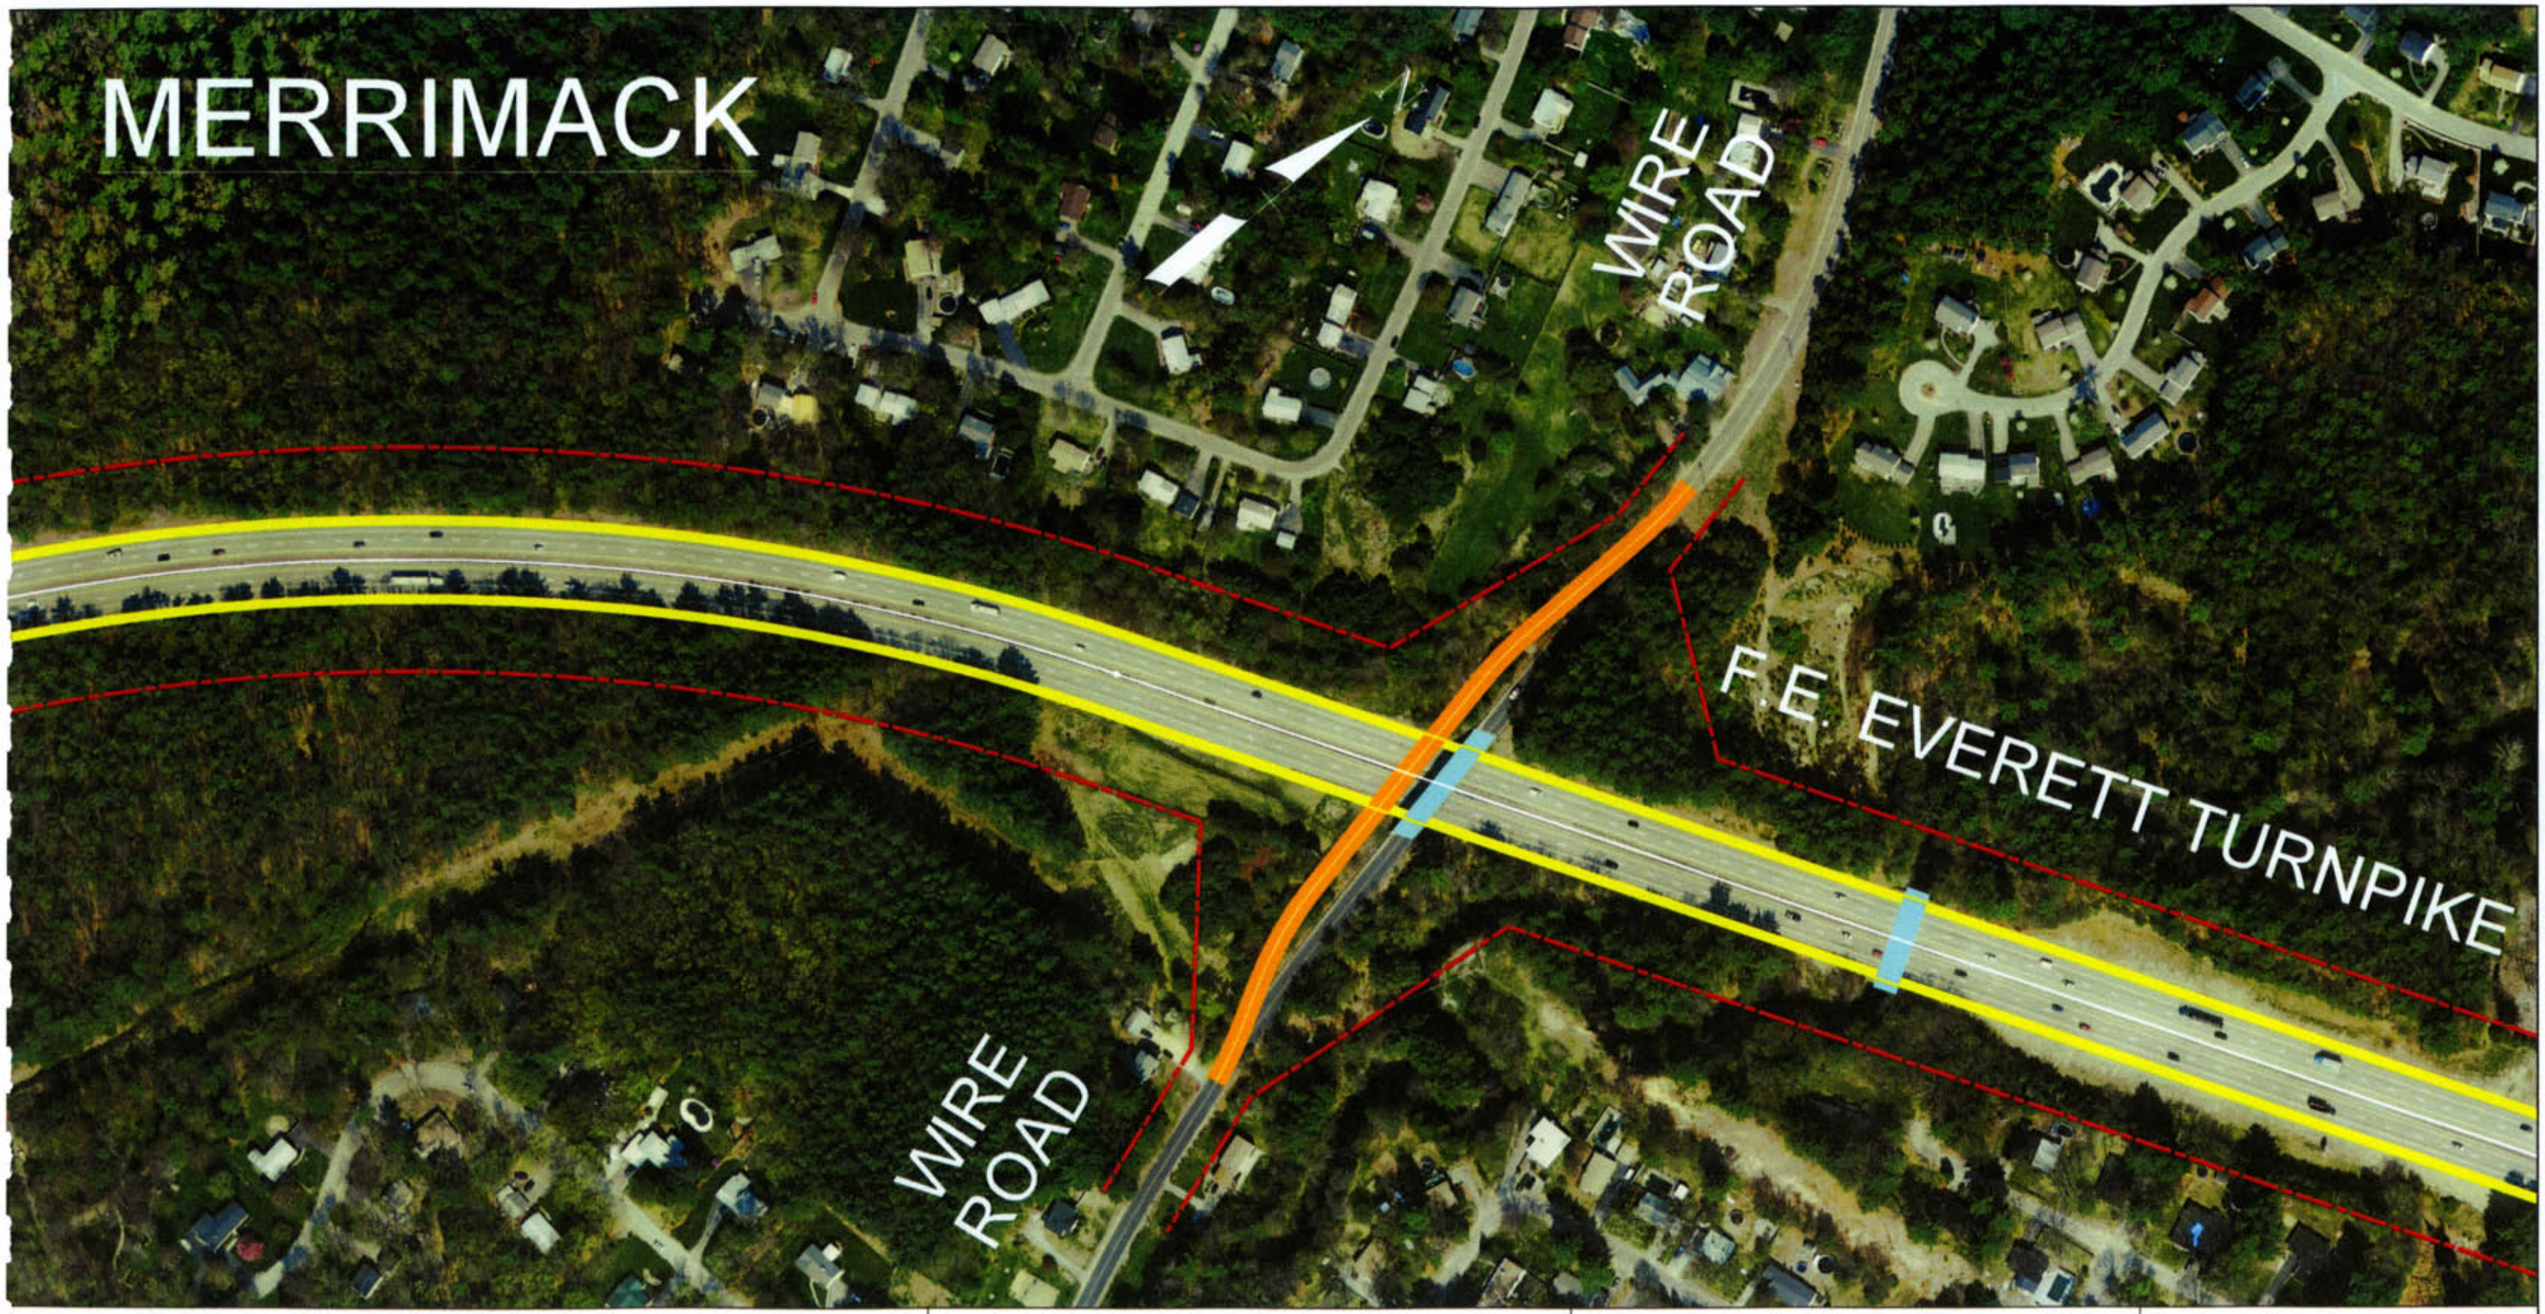

MIDDLE SEGMENT (5 OF 9)

100 0 100 200
SCALE IN FEET

Proposed Work
Proposed Bridge
Proposed Detour
Existing L.A.R.O.W.
State, County, City and Town Lines
Wetlands

Project Informational Map

BEDFORD - MERRIMACK

16100

NOVEMBER 2010

New Hampshire DOT
Department of Transportation

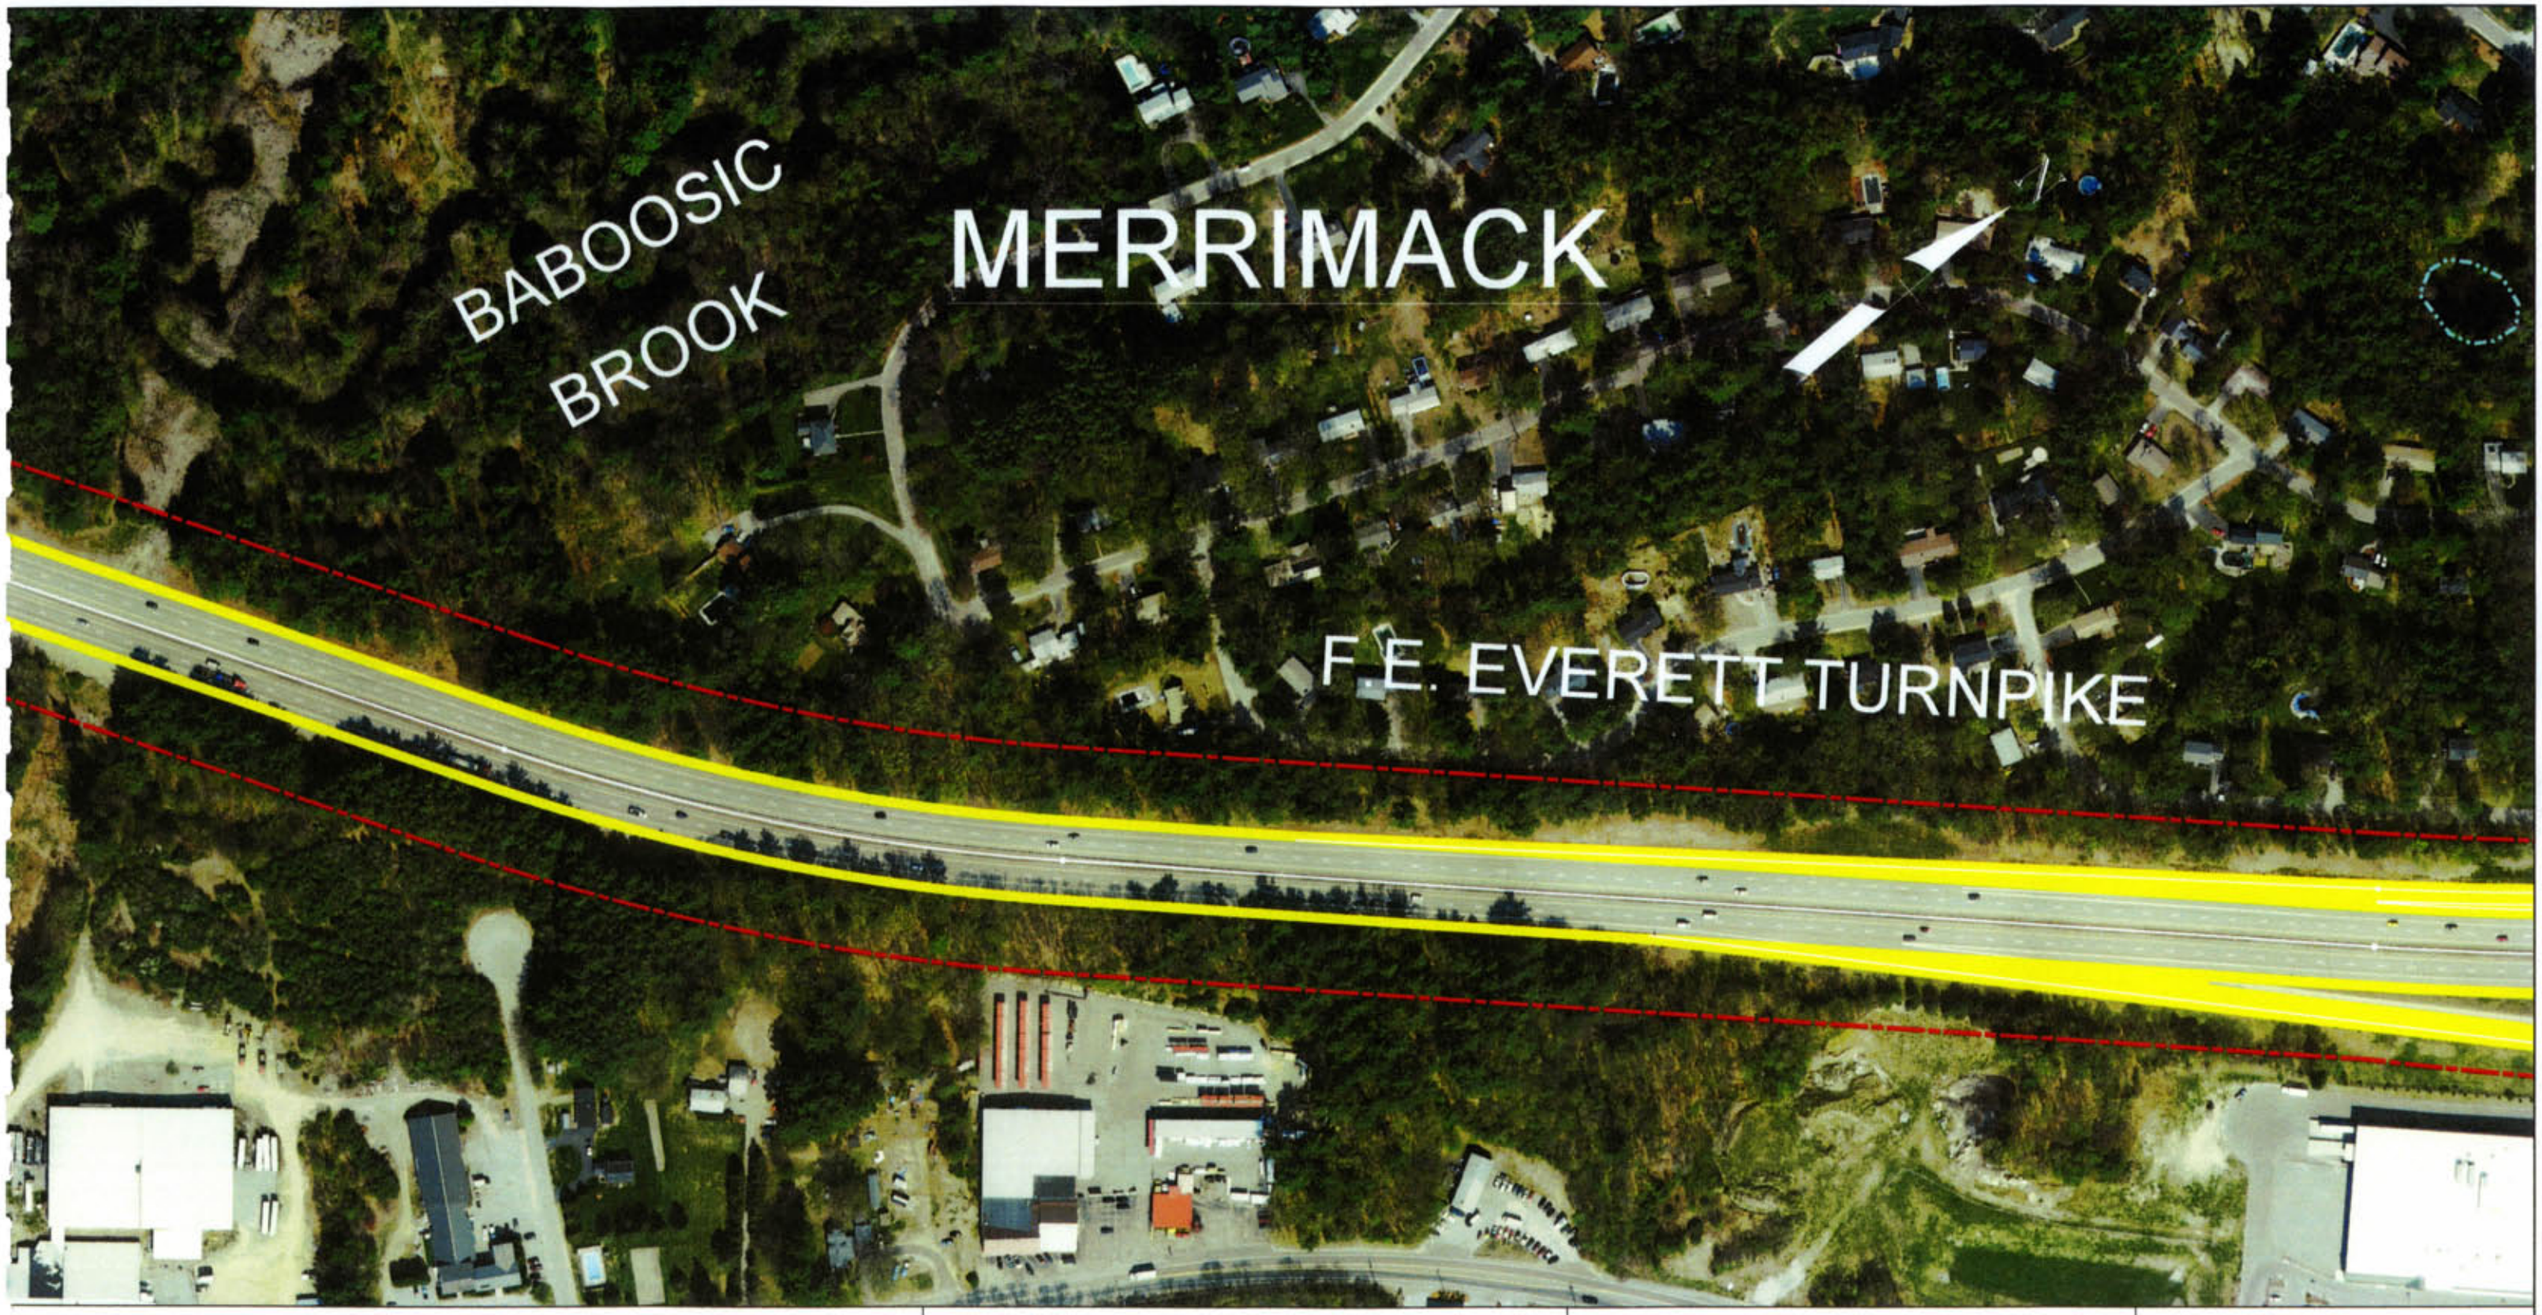

MIDDLE SEGMENT (6 OF 9)

100 0 100 200
SCALE IN FEET

Proposed Work
Proposed Bridge
Proposed Detour
Existing L.A.R.O.W.
State, County, City and Town Lines
Wetlands

Project Informational Map

BEDFORD - MERRIMACK

16100

NOVEMBER 2010

New Hampshire DOT
Department of Transportation

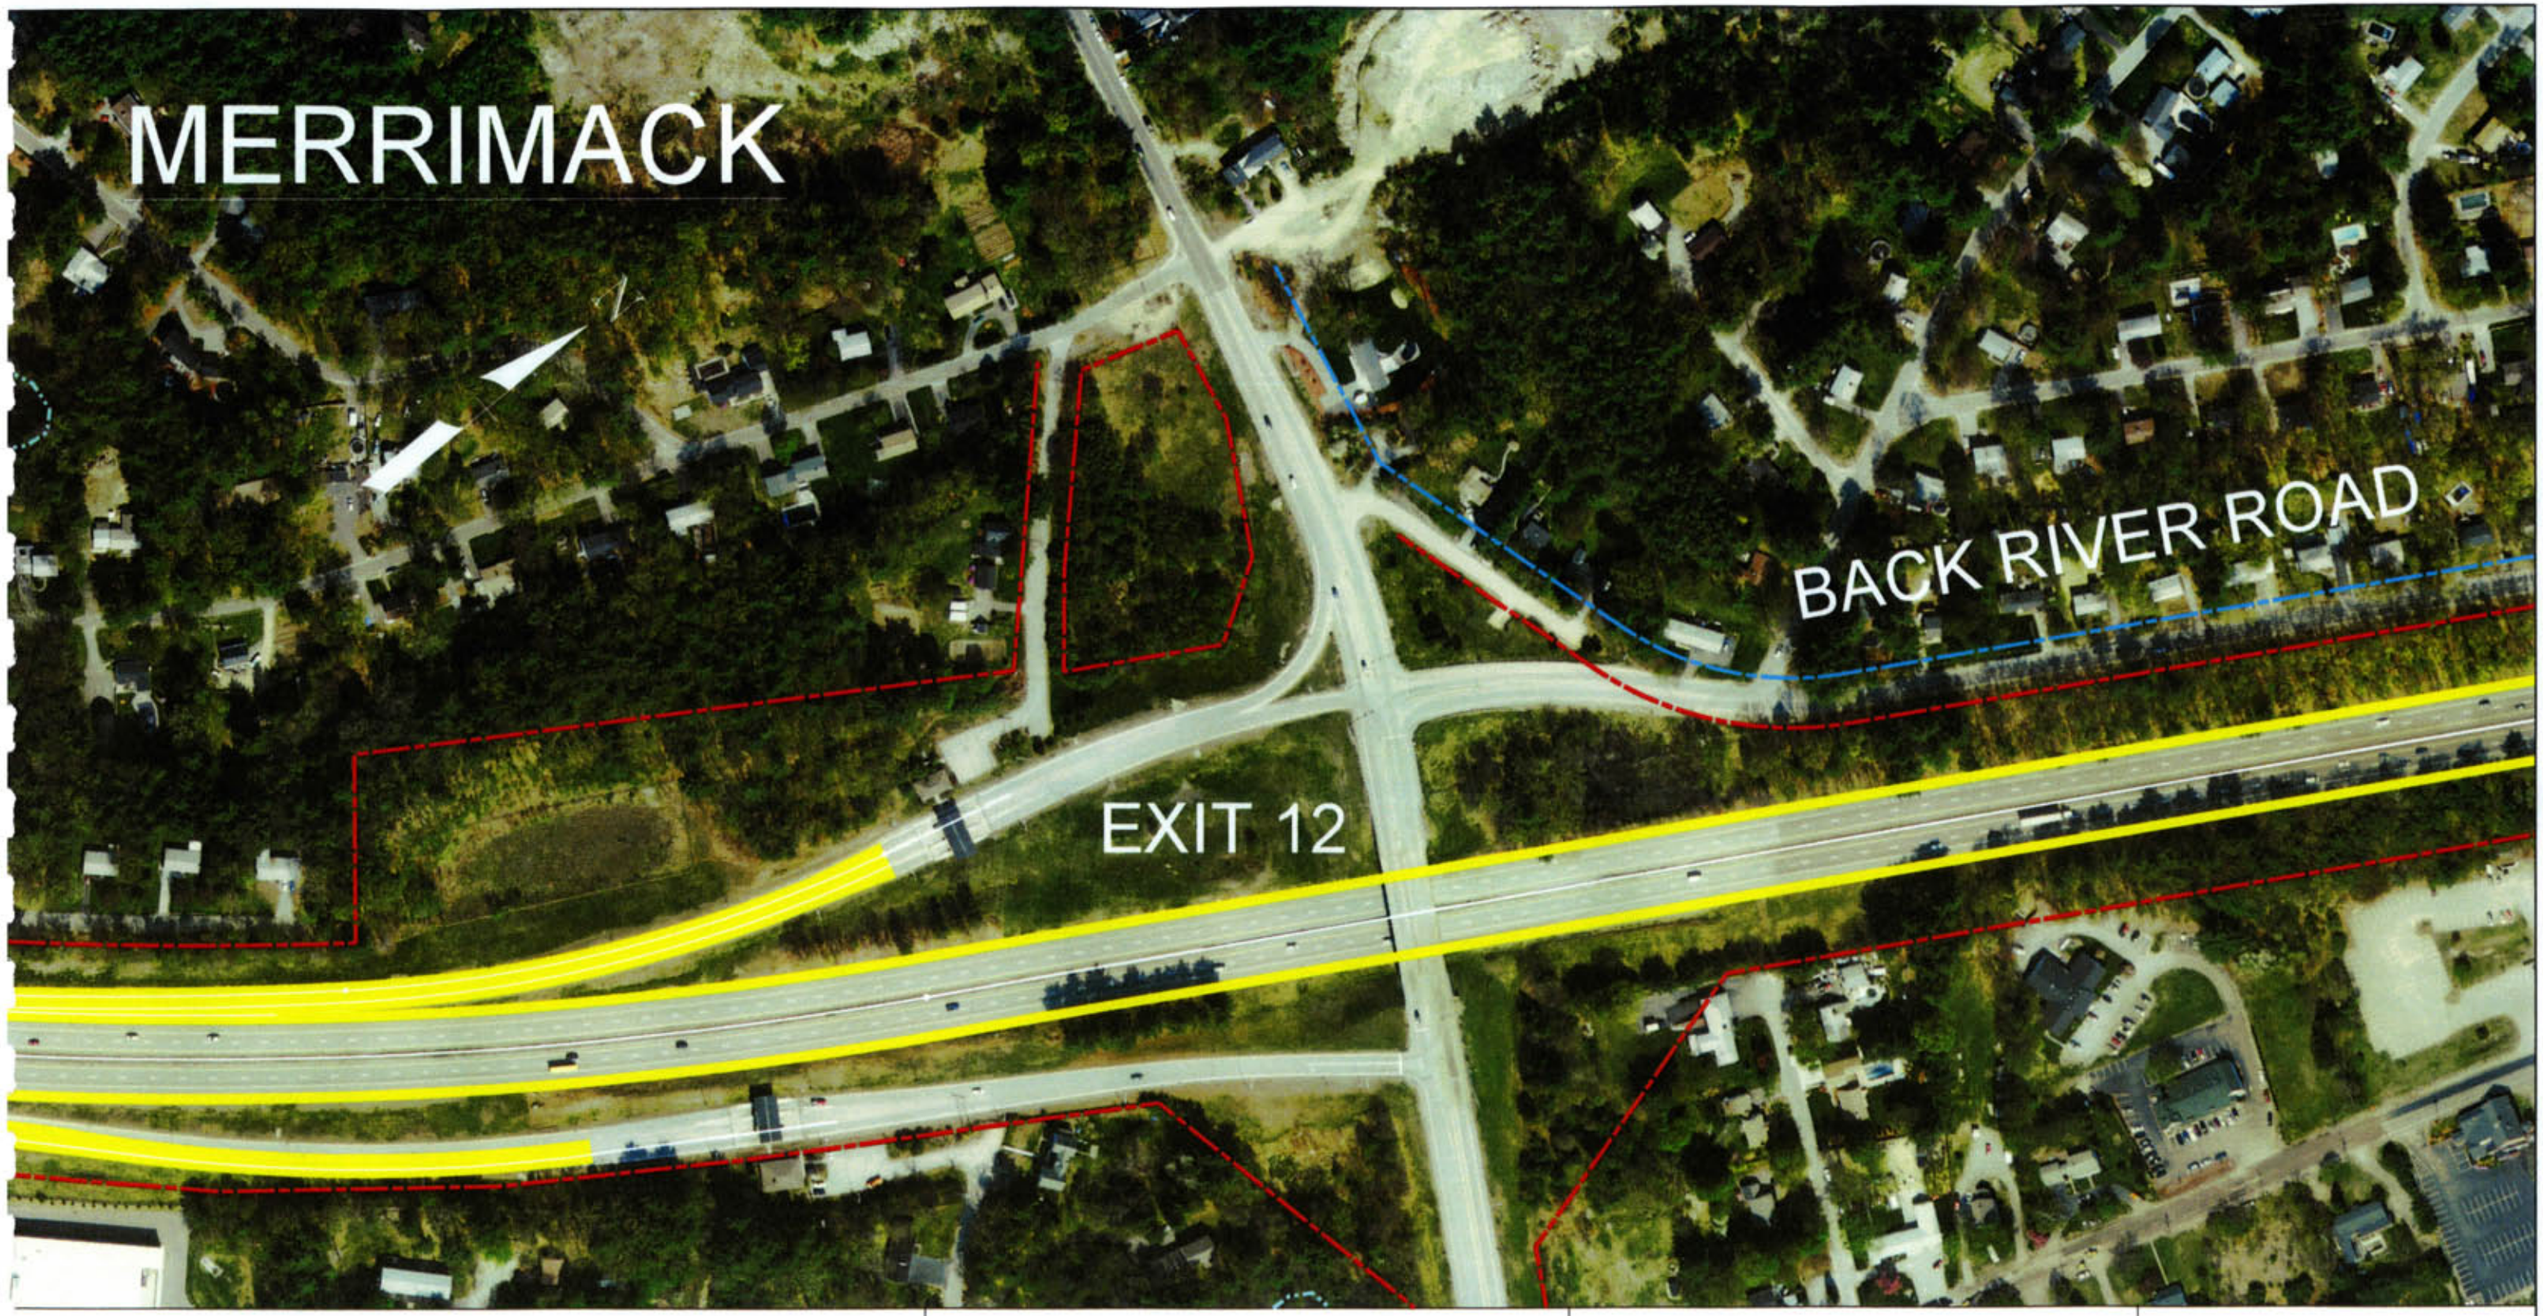

MIDDLE SEGMENT (7 OF 9)

100 0 100 200
SCALE IN FEET

Proposed Work
Proposed Bridge
Proposed Detour
Existing L.A.R.O.W.
State, County, City and Town Lines
Wetlands

Project Informational Map

BEDFORD - MERRIMACK

16100

NOVEMBER 2010

New Hampshire DOT
Department of Transportation

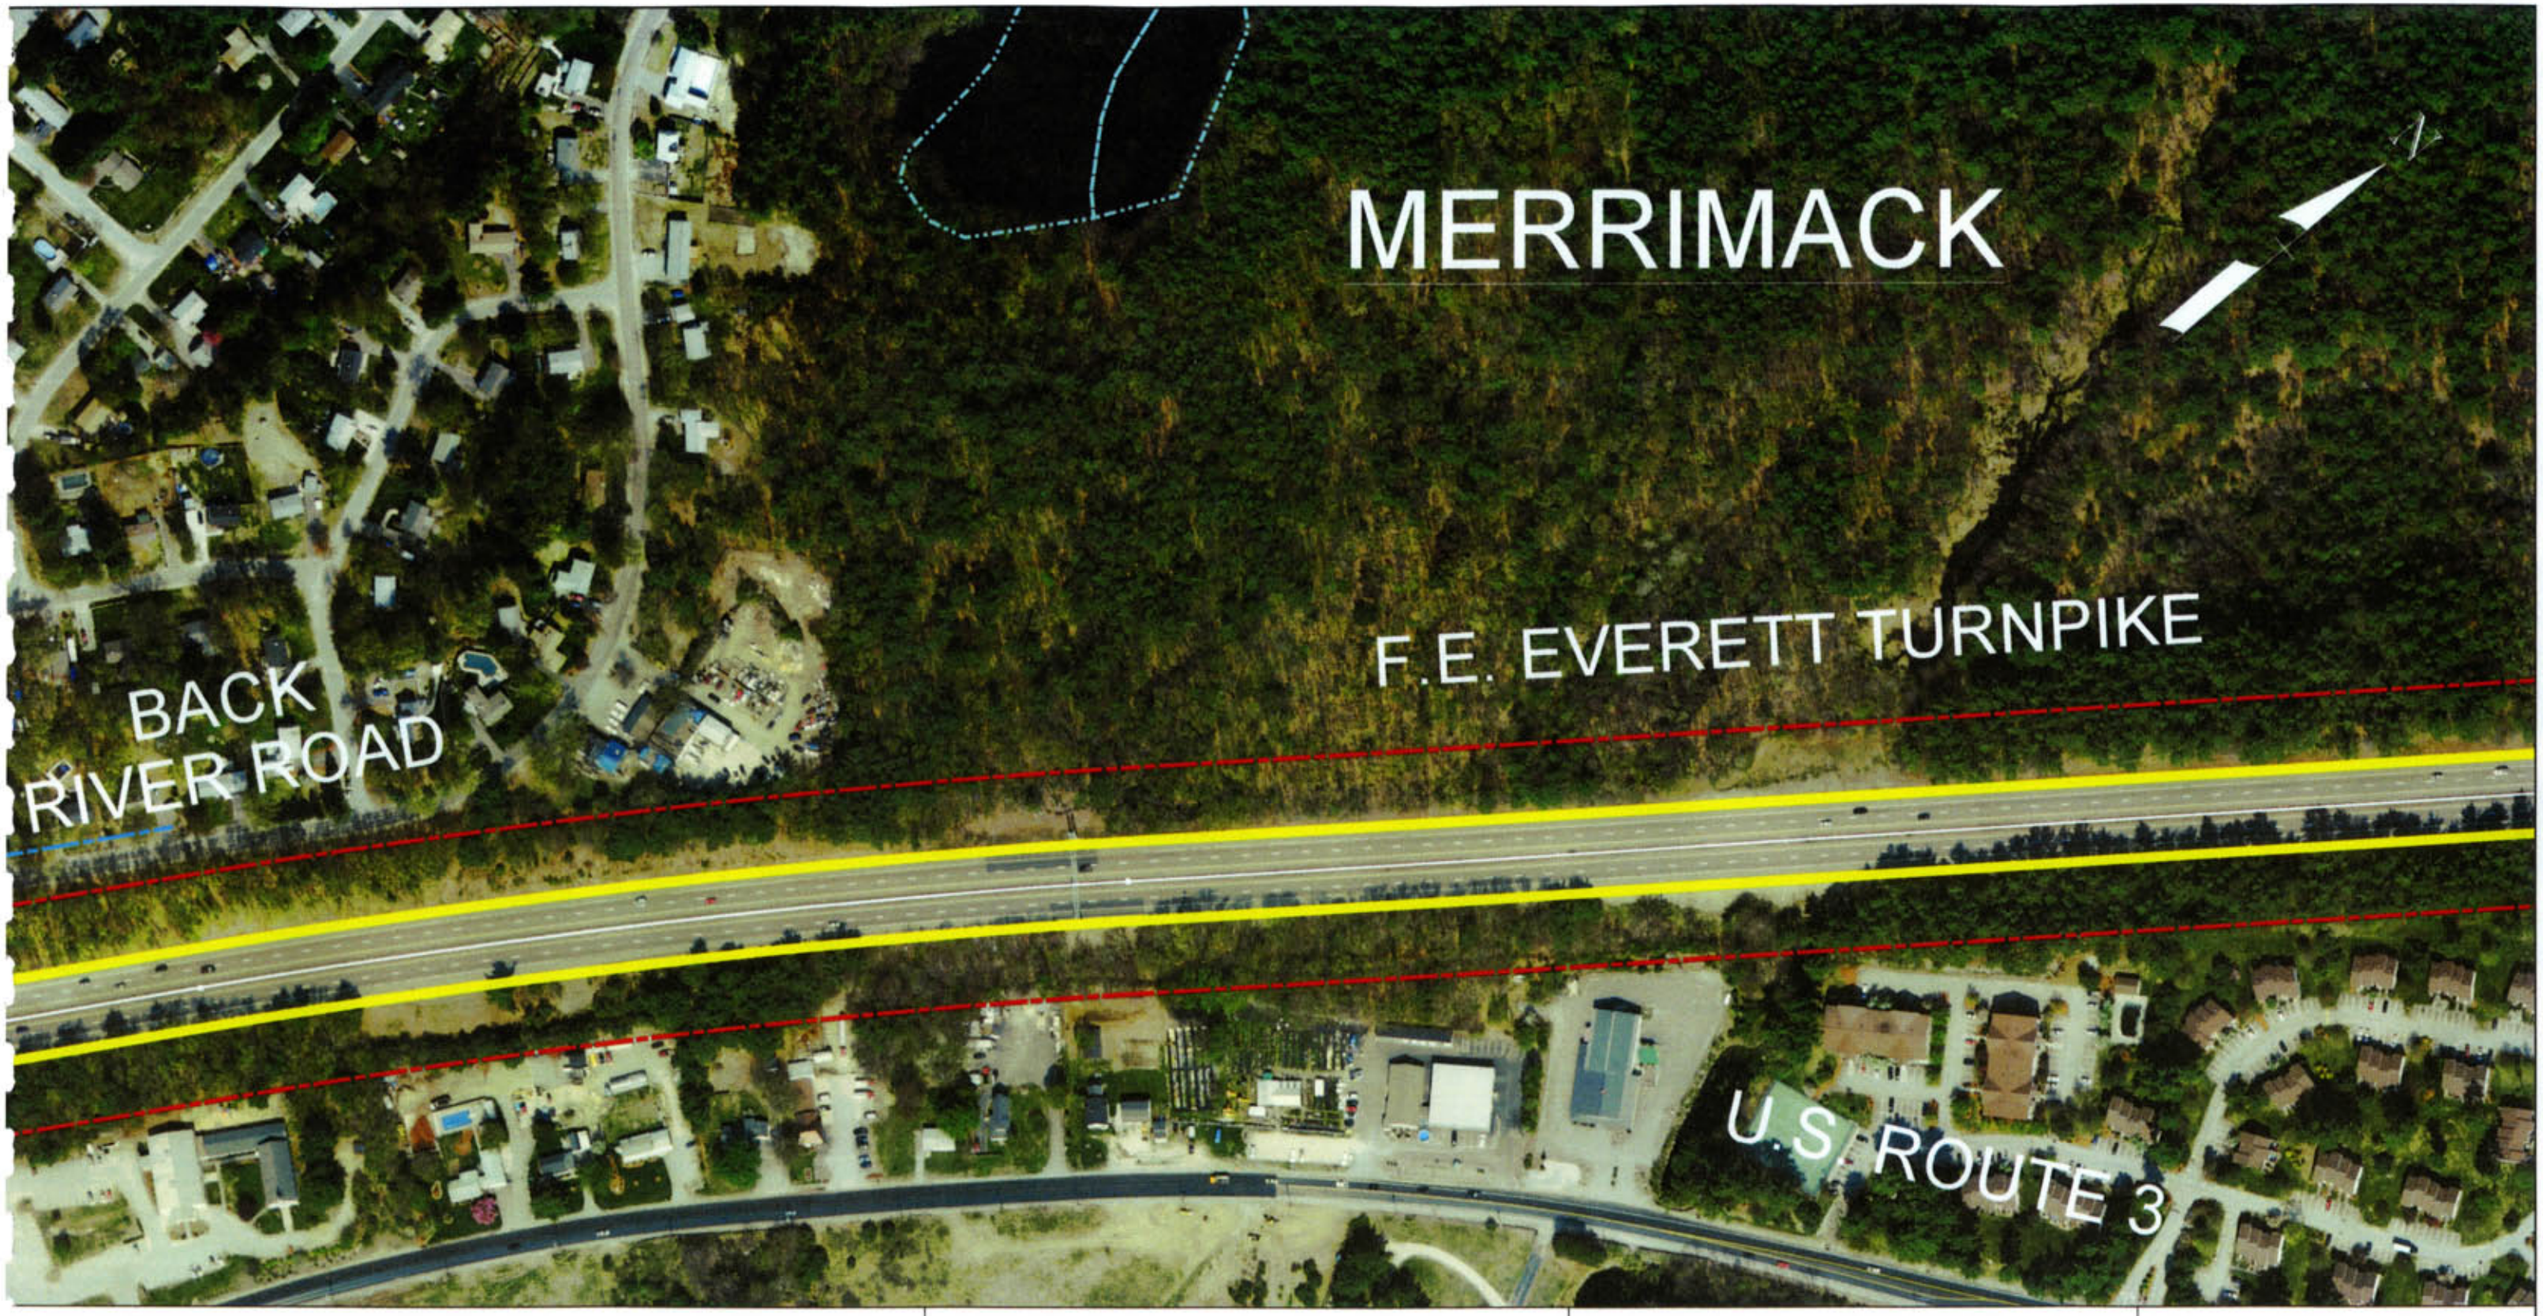

MIDDLE SEGMENT (8 OF 9)

100 0 100 200
SCALE IN FEET

Proposed Work
Proposed Bridge
Proposed Detour
Existing L.A.R.O.W.
State, County, City and Town Lines
Wetlands

Project Informational Map

BEDFORD - MERRIMACK

16100

NOVEMBER 2010

New Hampshire DOT
Department of Transportation

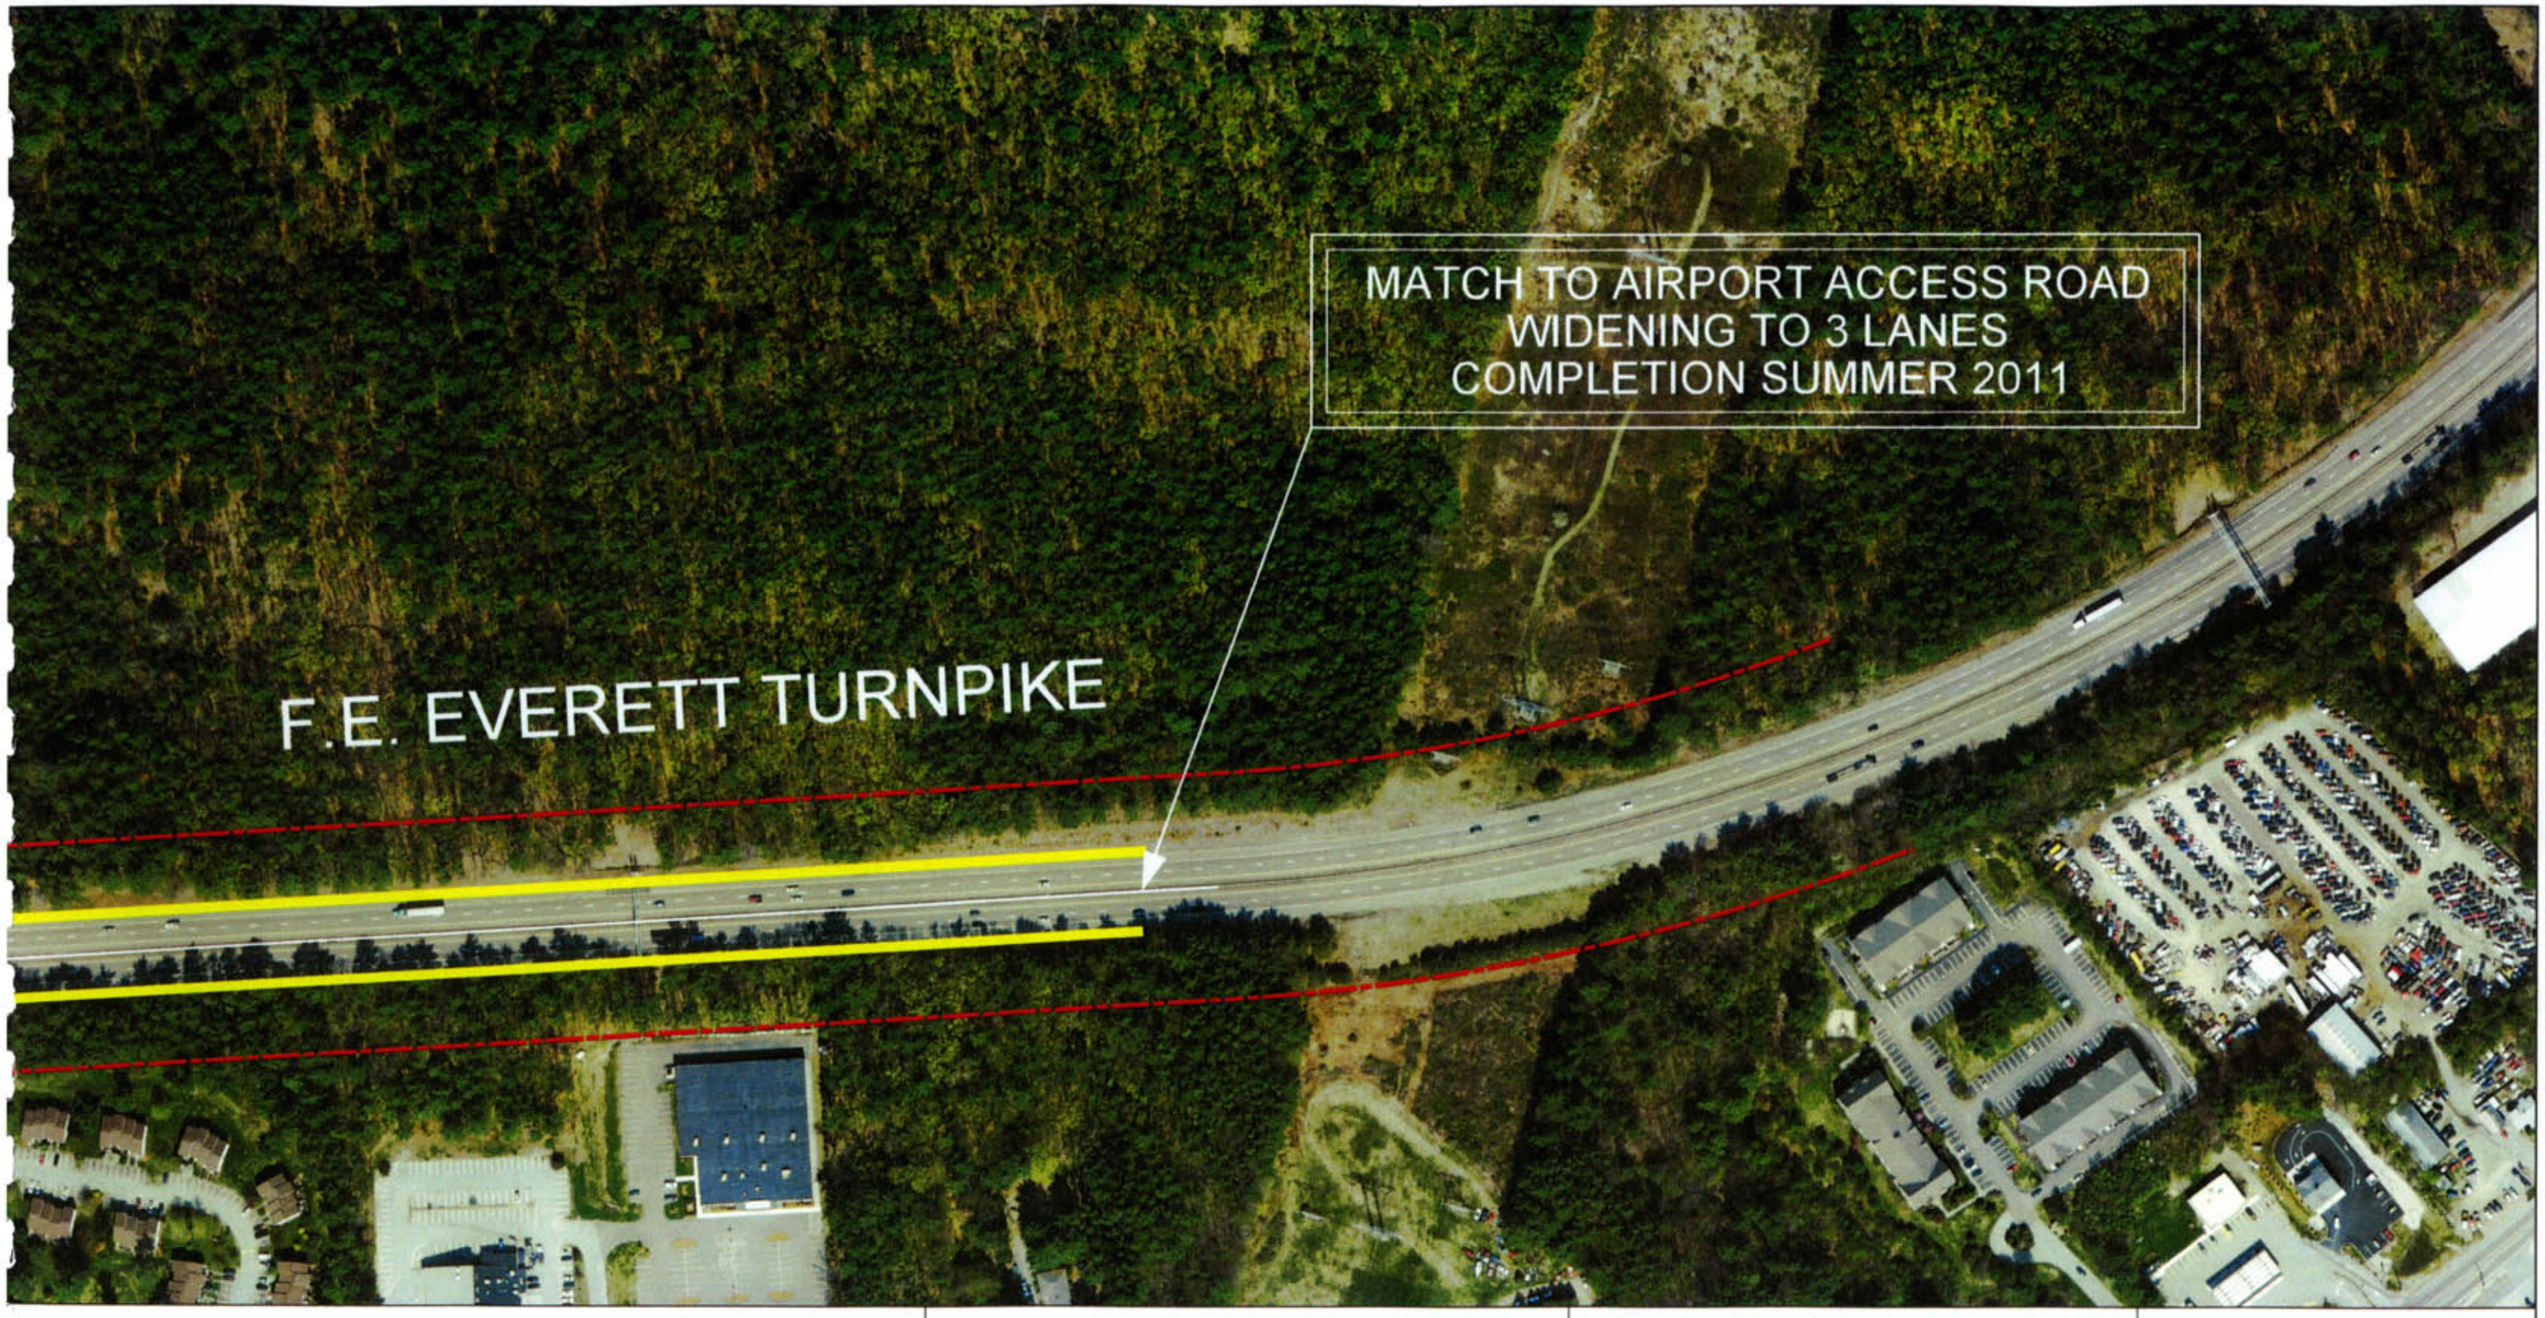

MIDDLE SEGMENT (9 OF 9)

100 0 100 200
SCALE IN FEET

Proposed Work
Proposed Bridge
Proposed Detour
Existing L.A.R.O.W.
State, County, City and Town Lines
Wetlands

Project Informational Map

BEDFORD - MERRIMACK

16100

NOVEMBER 2010

New Hampshire DOT
Department of Transportation

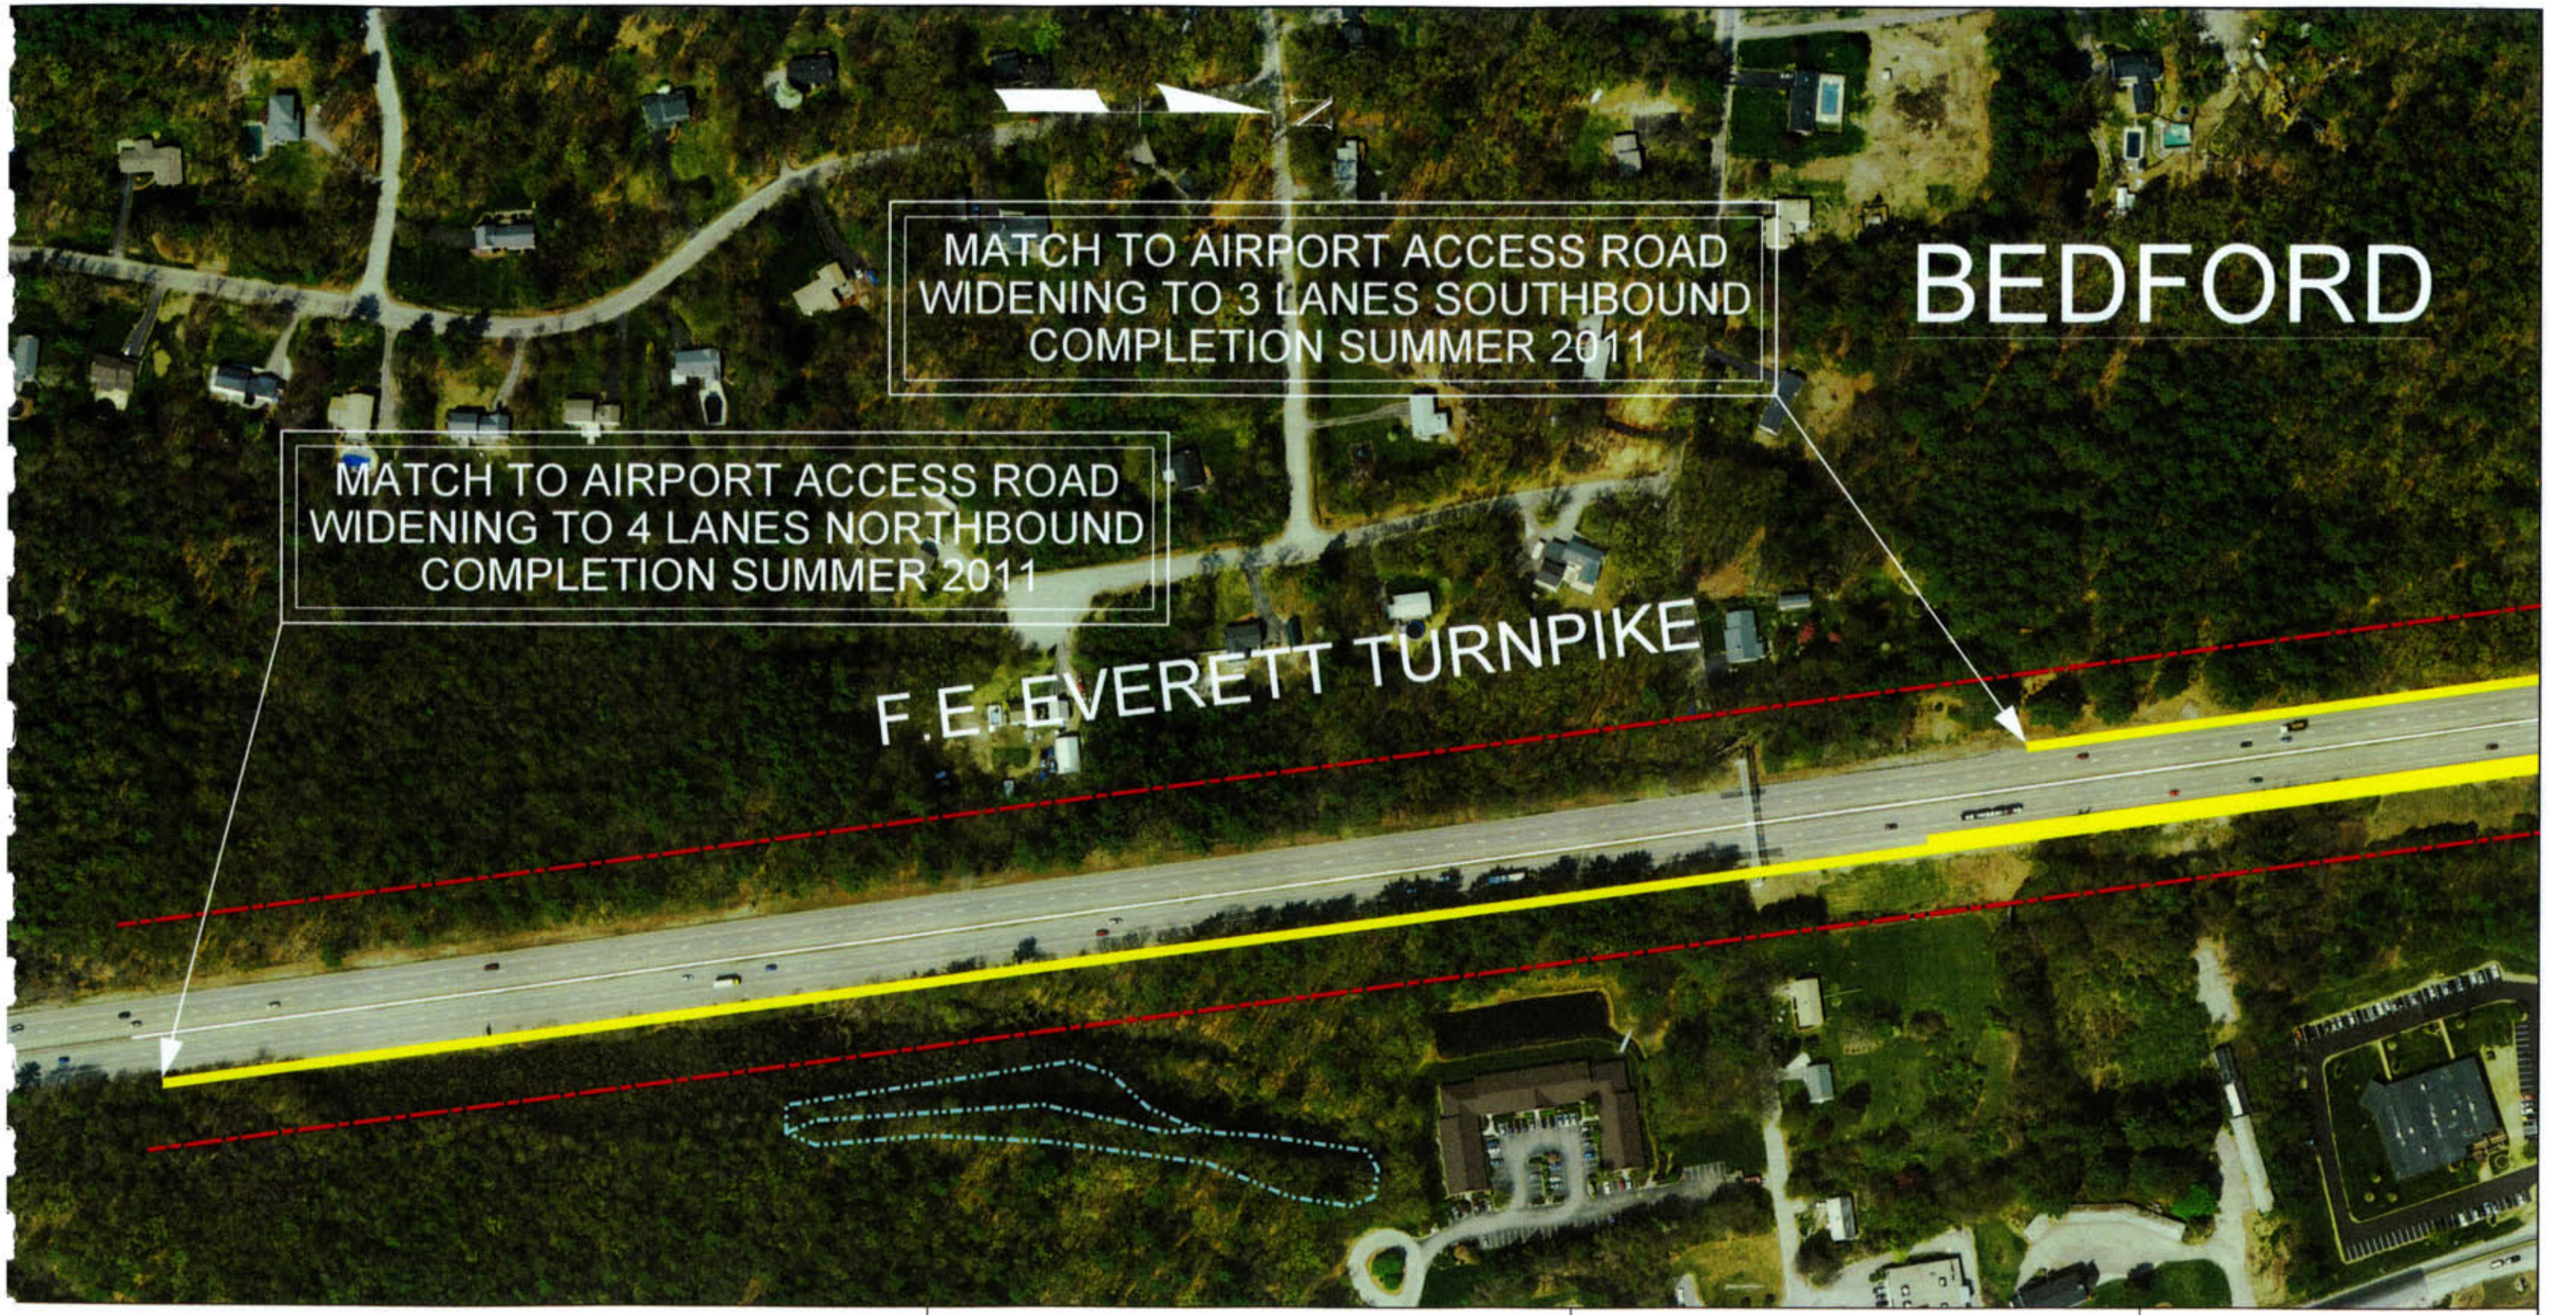

NORTHERN SEGMENT (1 OF 3)

100 0 100 200
SCALE IN FEET

Proposed Work
Proposed Bridge
Proposed Detour
Existing L.A.R.O.W.
State, County, City and Town Lines
Wetlands

Project Informational Map

BEDFORD - MERRIMACK

16100

NOVEMBER 2010

New Hampshire DOT
Department of Transportation

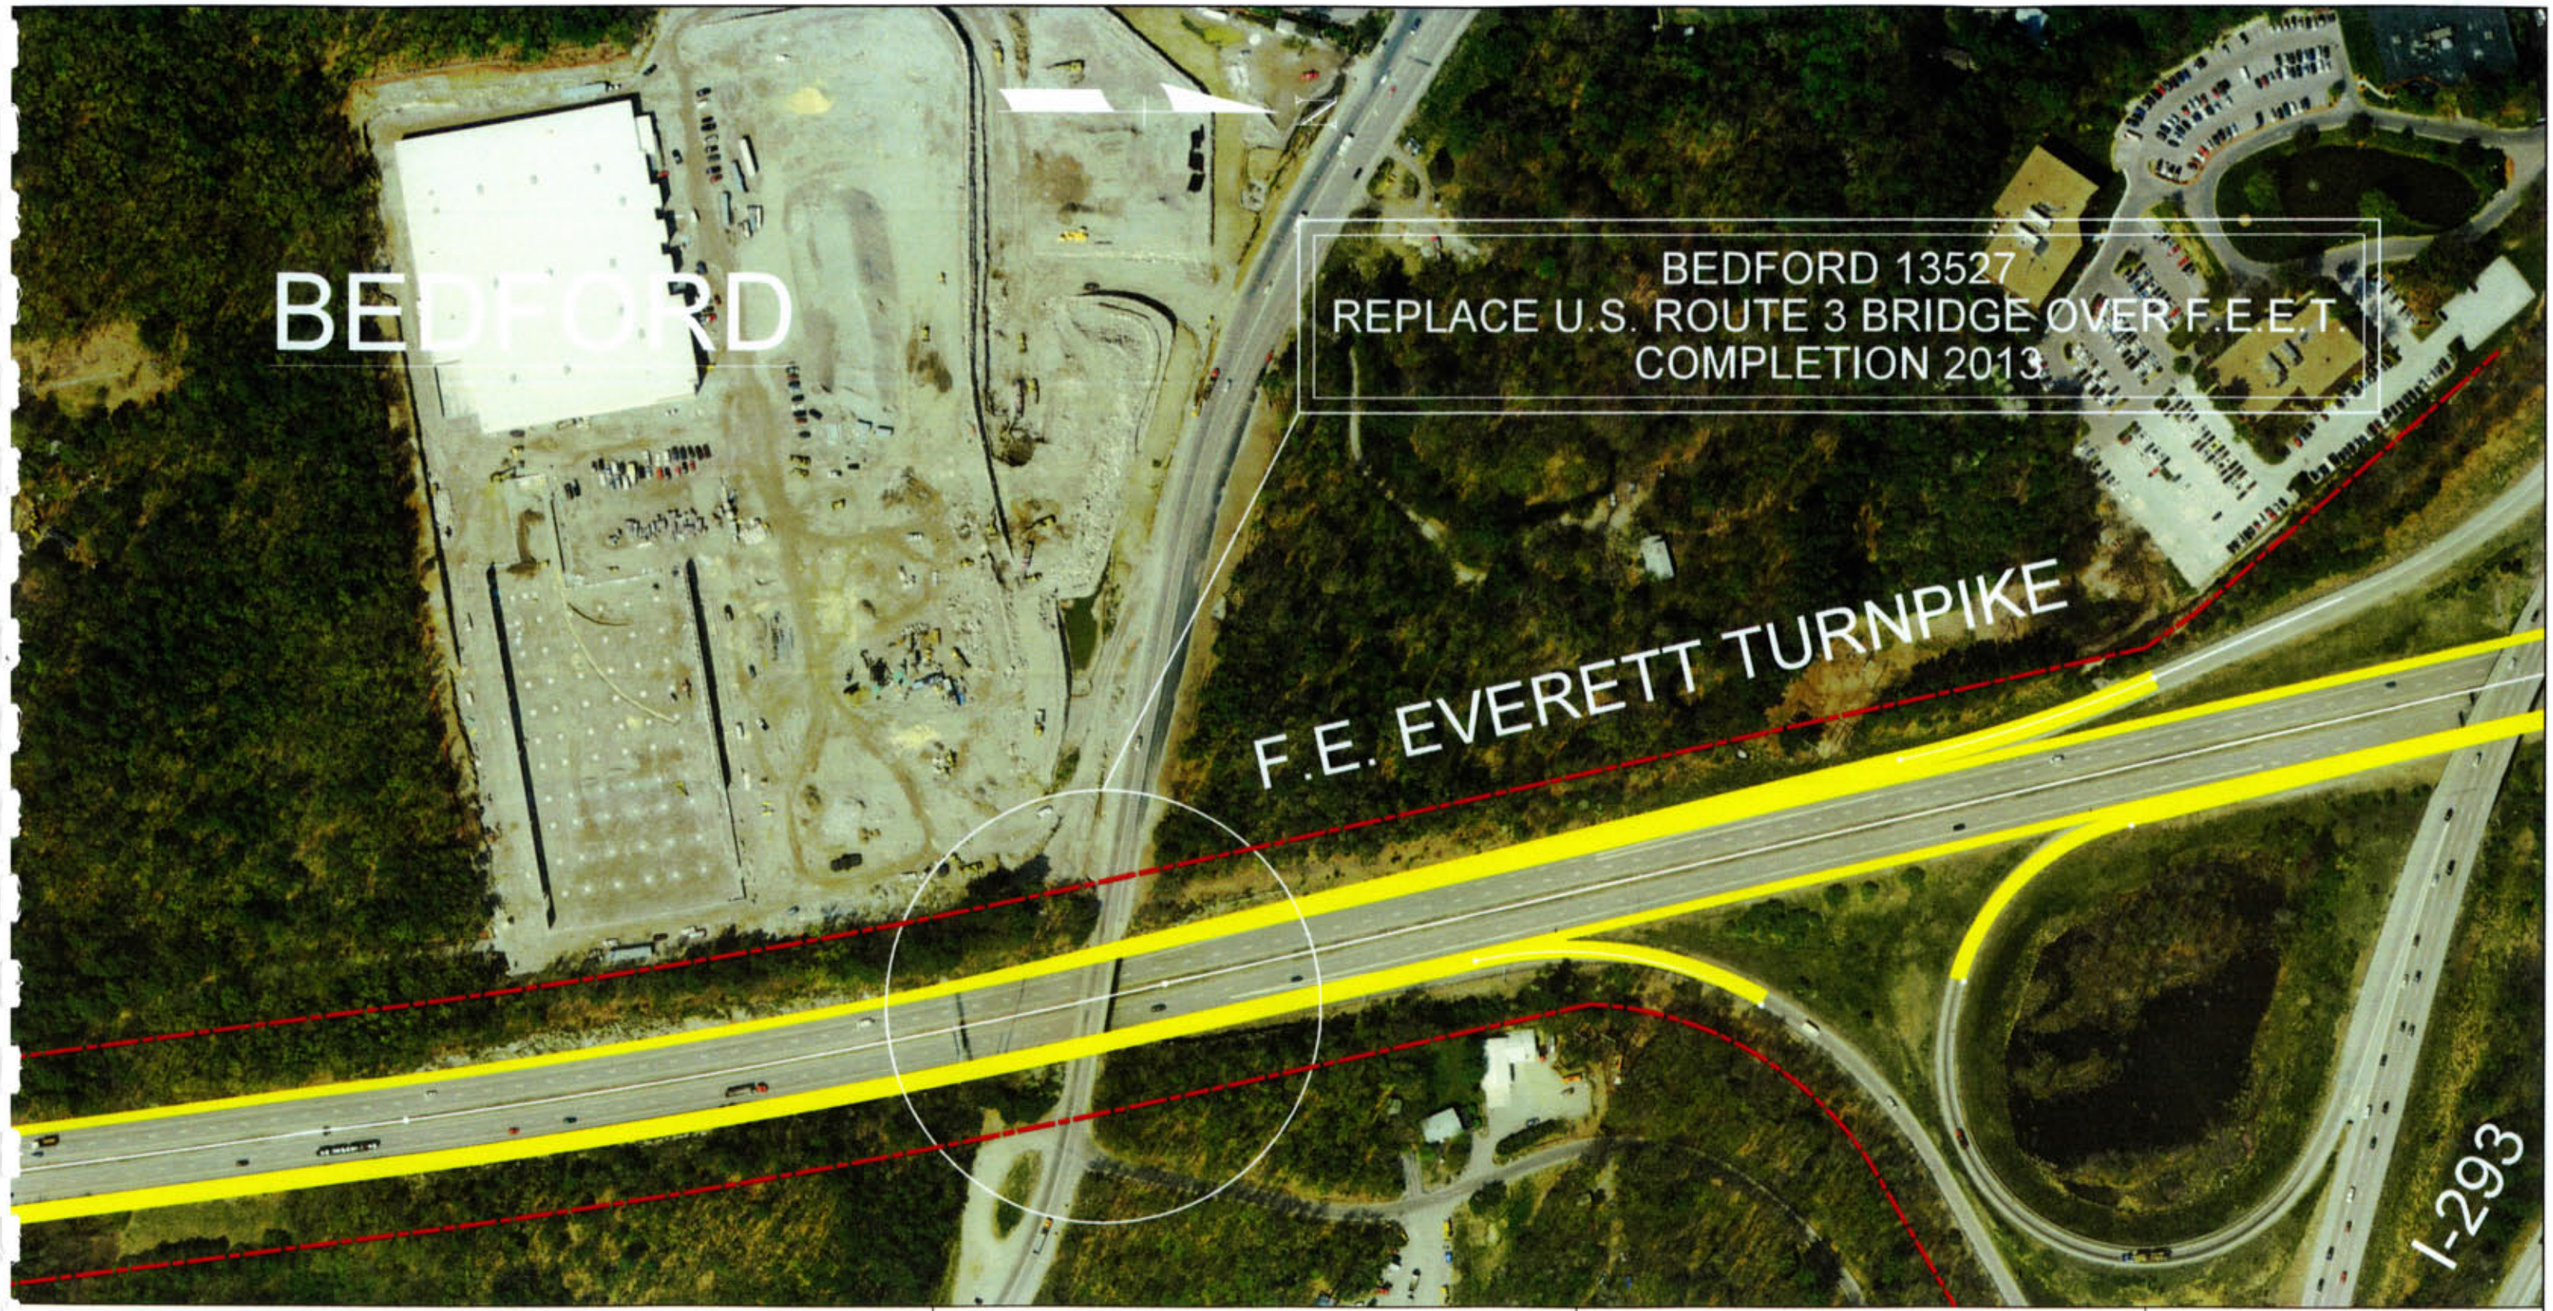

NORTHERN SEGMENT (2 OF 3)

100 0 100 200
SCALE IN FEET

Proposed Work
Proposed Bridge
Proposed Detour
Existing L.A.R.O.W.
State, County, City and Town Lines
Wetlands

Project Informational Map

BEDFORD - MERRIMACK

16100

NOVEMBER 2010

New Hampshire DOT
Department of Transportation

NORTHERN SEGMENT (3 OF 3)

100 0 100 200
SCALE IN FEET

Proposed Work
Proposed Bridge
Proposed Detour
Existing L.A.R.O.W.
State, County, City and Town Lines
Wetlands

Project Informational Map

BEDFORD - MERRIMACK

16100

NOVEMBER 2010

New Hampshire DOT
Department of Transportation