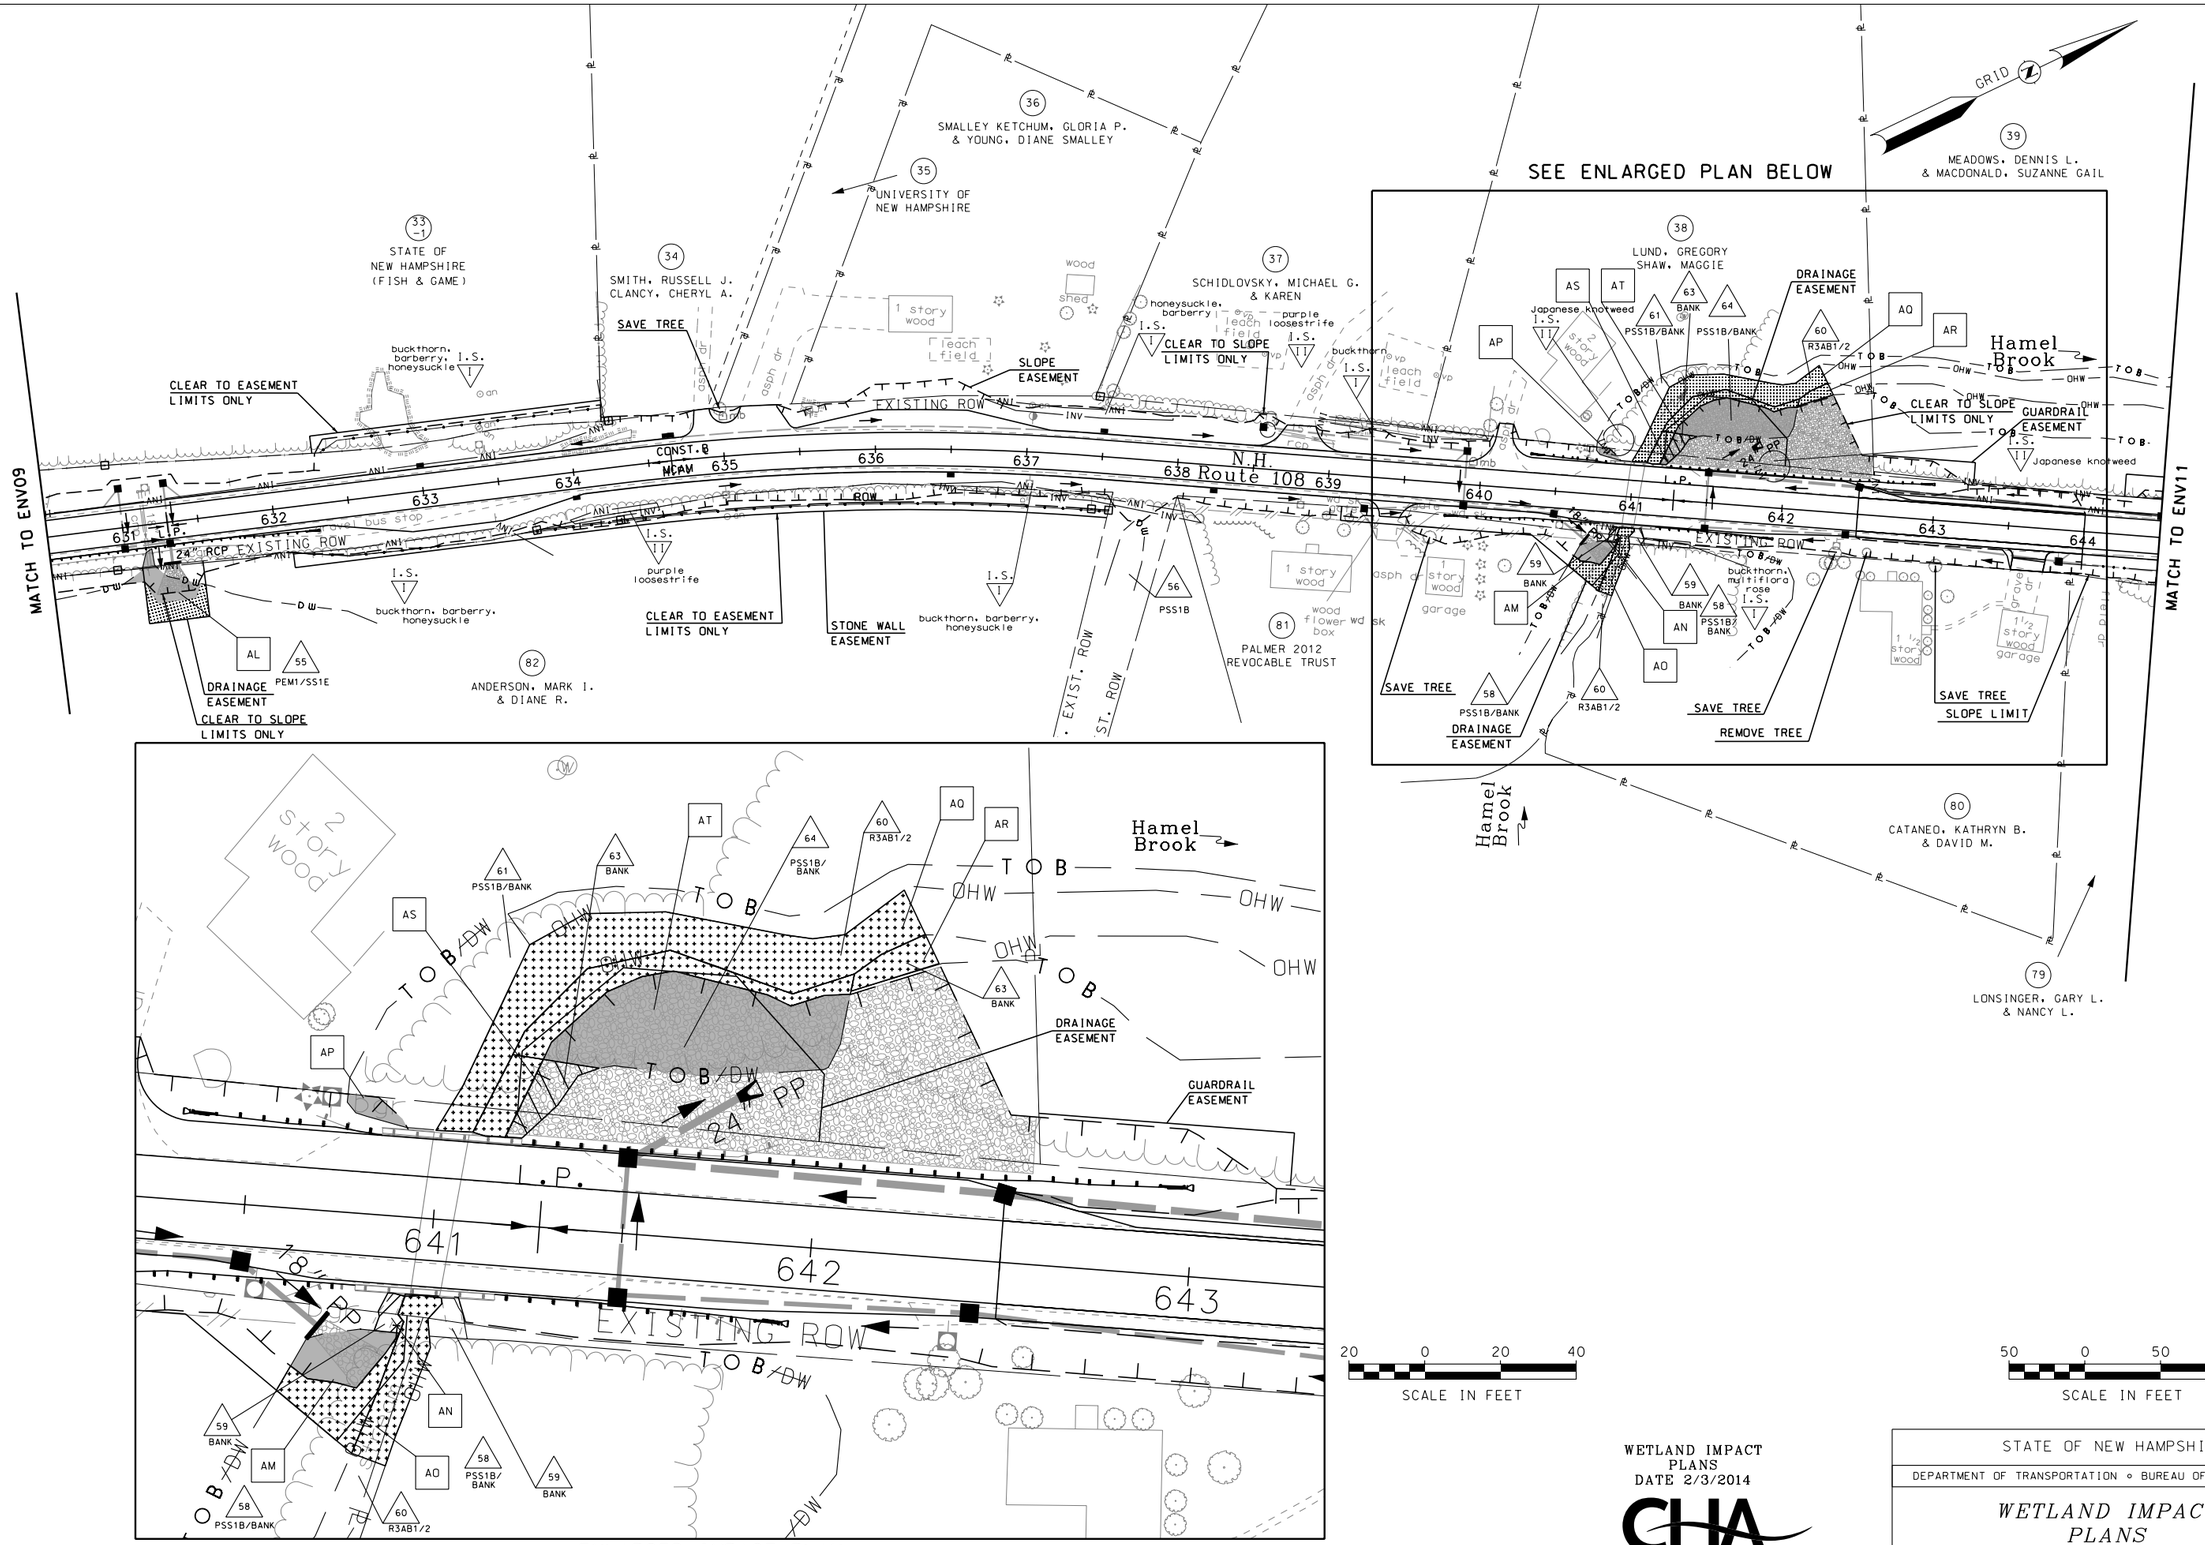

ENLARGED IMPACT PLAN
SCALE: 1" = 20'

WETLAND IMPACT PLANS
DATE 2/3/2014

CHA
11 King Court • Keene, NH 03431-4648
Main: (603) 357-2445 • www.chacompanies.com

STATE OF NEW HAMPSHIRE
DEPARTMENT OF TRANSPORTATION ∘ BUREAU OF HIGHWAY DESIGN

WETLAND IMPACT PLANS

MODEL	DGN FILENAME	STATE PROJECT NO.	SHEET NO.	TOTAL SHEETS
ENV10	13080ENV_PLANS.dgn	13080	15	33

NUMBER	DATE	STATION	DESCRIPTION

REVISIONS AFTER PROPOSAL

EXISTING DETAIL NHDOT	DATE	02/10
NEW DESIGN J.P.	DATE	10/13
SHEET CHECKED R.L.P.	DATE	10/13
AS BUILT DETAILS	DATE	

CHA PROJ. NO. 24344

PLOTTED DATED 2/3/2014

FILE NAME - I:\24344\CADD_MSTN\PRJ\CUT SHEETS\WETLAND\13080ENV_PLANS.DGN

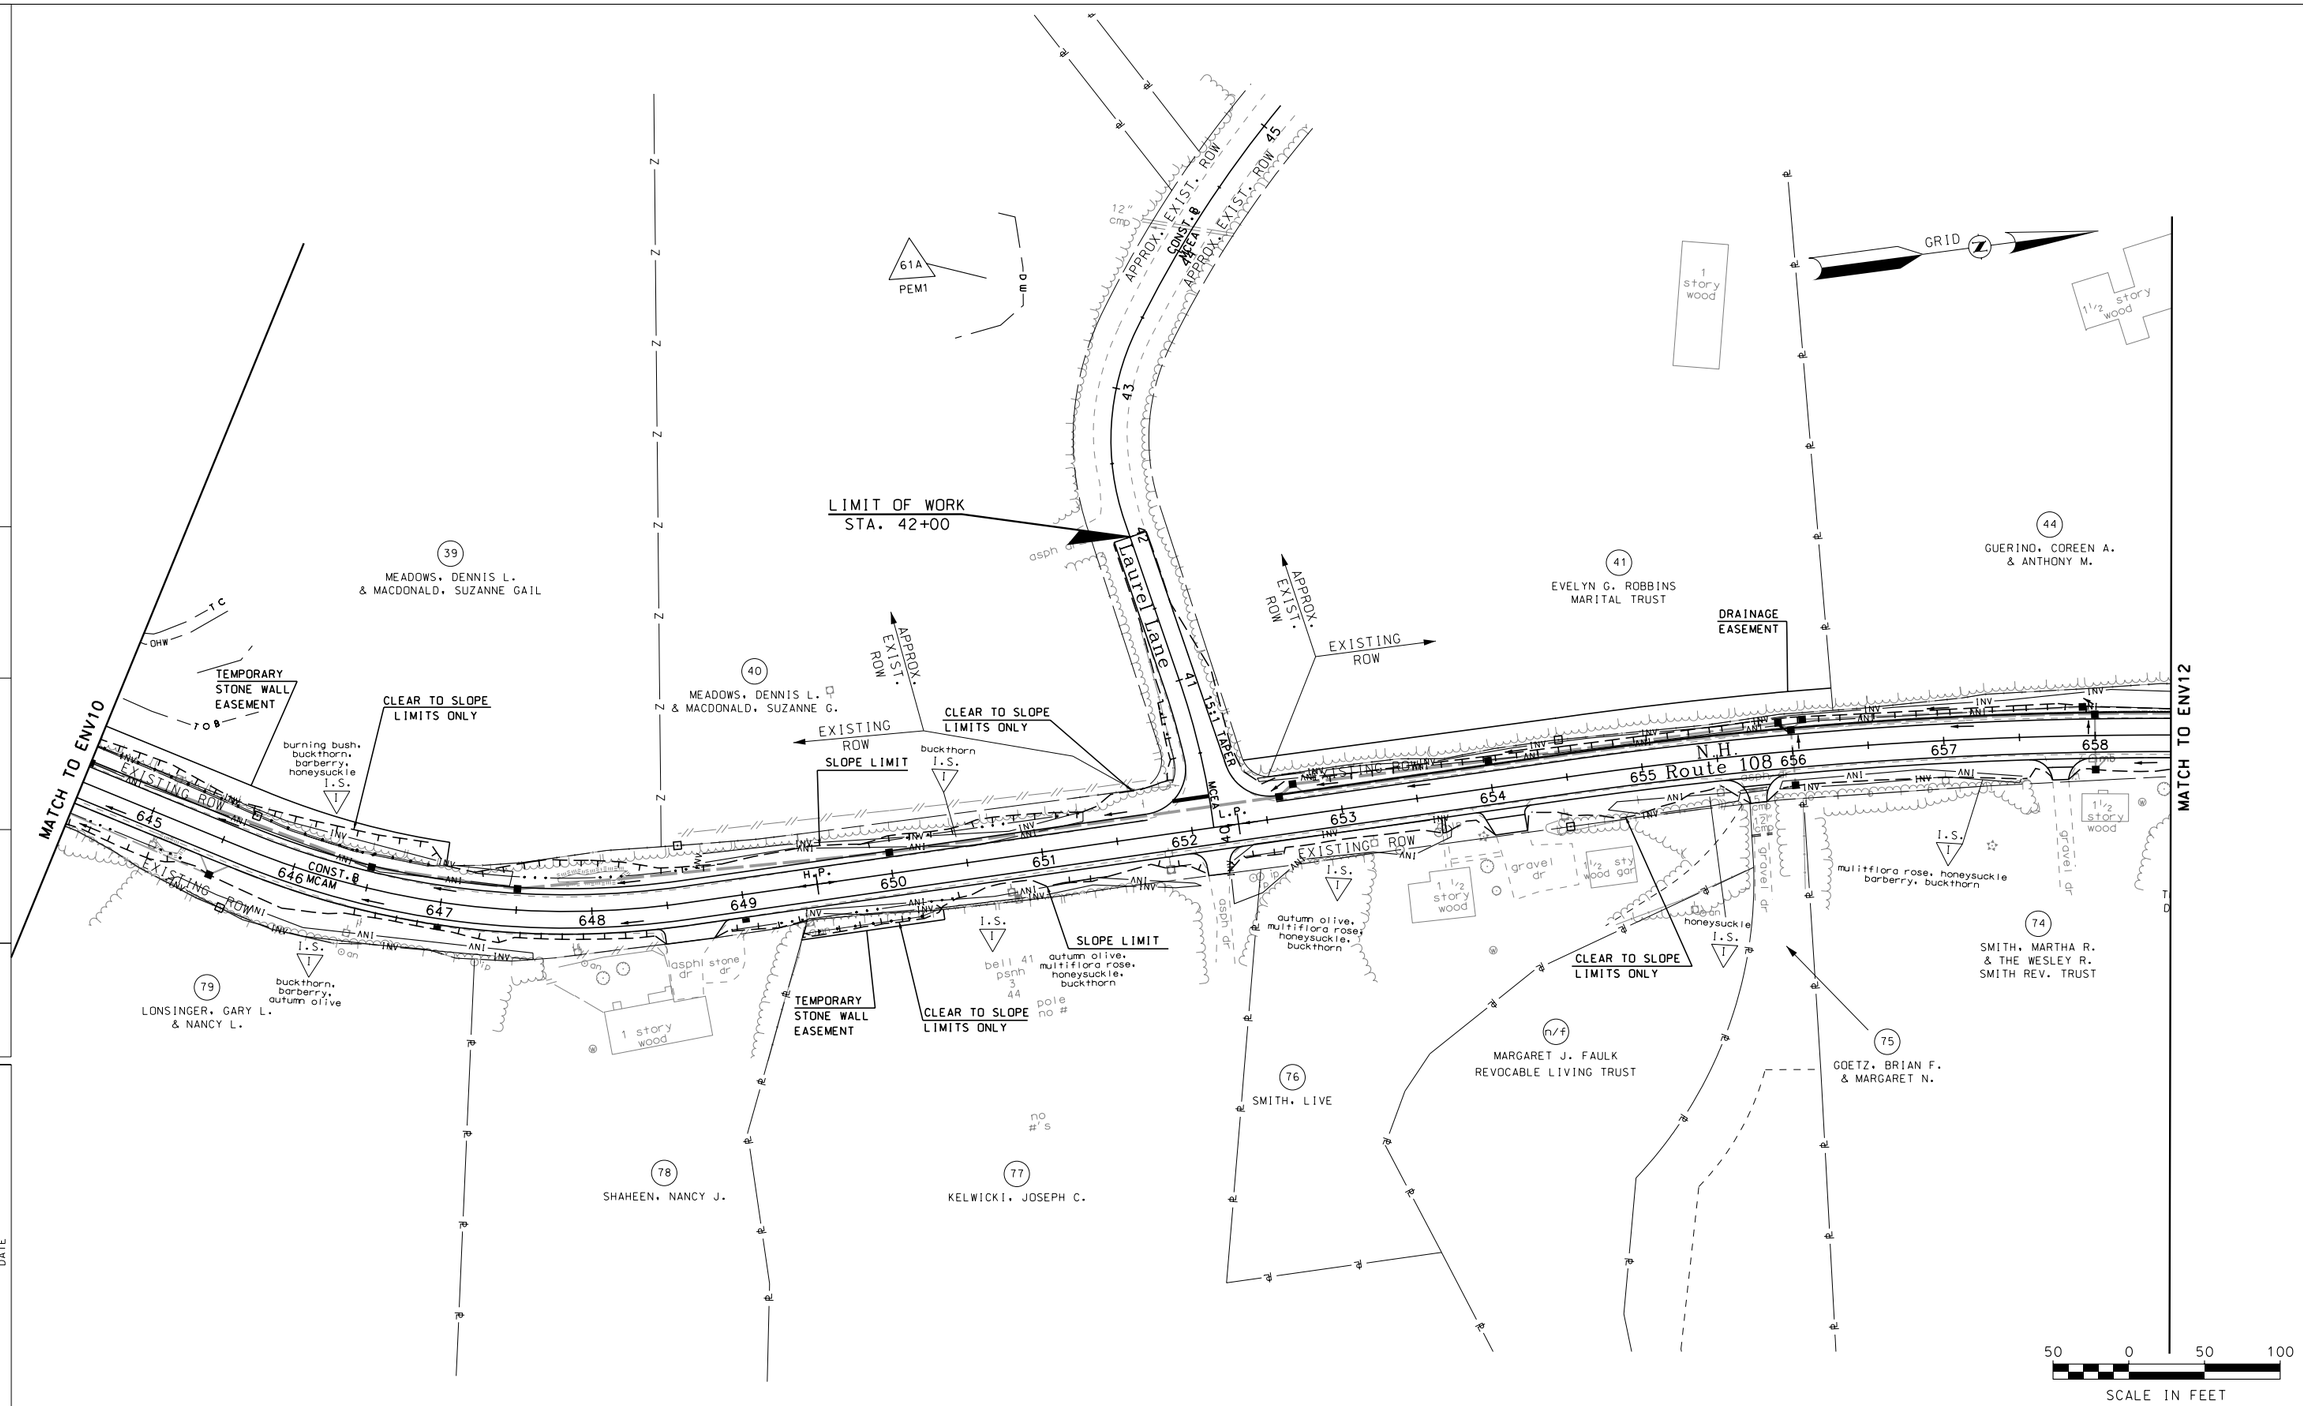

WETLAND IMPACT PLANS
DATE 2/3/2014

CHA
11 King Court · Keene, NH 03431-4648
Main: (603) 357-2445 · www.chacompanies.com

STATE OF NEW HAMPSHIRE
DEPARTMENT OF TRANSPORTATION ∘ BUREAU OF HIGHWAY DESIGN

WETLAND IMPACT PLANS

MODEL	DGN FILENAME	STATE PROJECT NO.	SHEET NO.	TOTAL SHEETS
ENV11	13080ENV_PLANS.dgn	13080	16	33

		DATE
EXISTING DETAIL	NHDOT	02/10
NEW DESIGN	J.P.	10/13
SHEET CHECKED	R.L.P.	10/13
AS BUILT DETAILS		DATE

NUMBER	DATE	STATION	DESCRIPTION
			REVISIONS AFTER PROPOSAL

PLOTTED DATED 2/3/2014 CHA PROJ. NO. 24344

FILE NAME - I:\24344\CADD_MSTN\PRJ\CUT SHEETS\WETLAND\13080ENV_PLANS.DGN