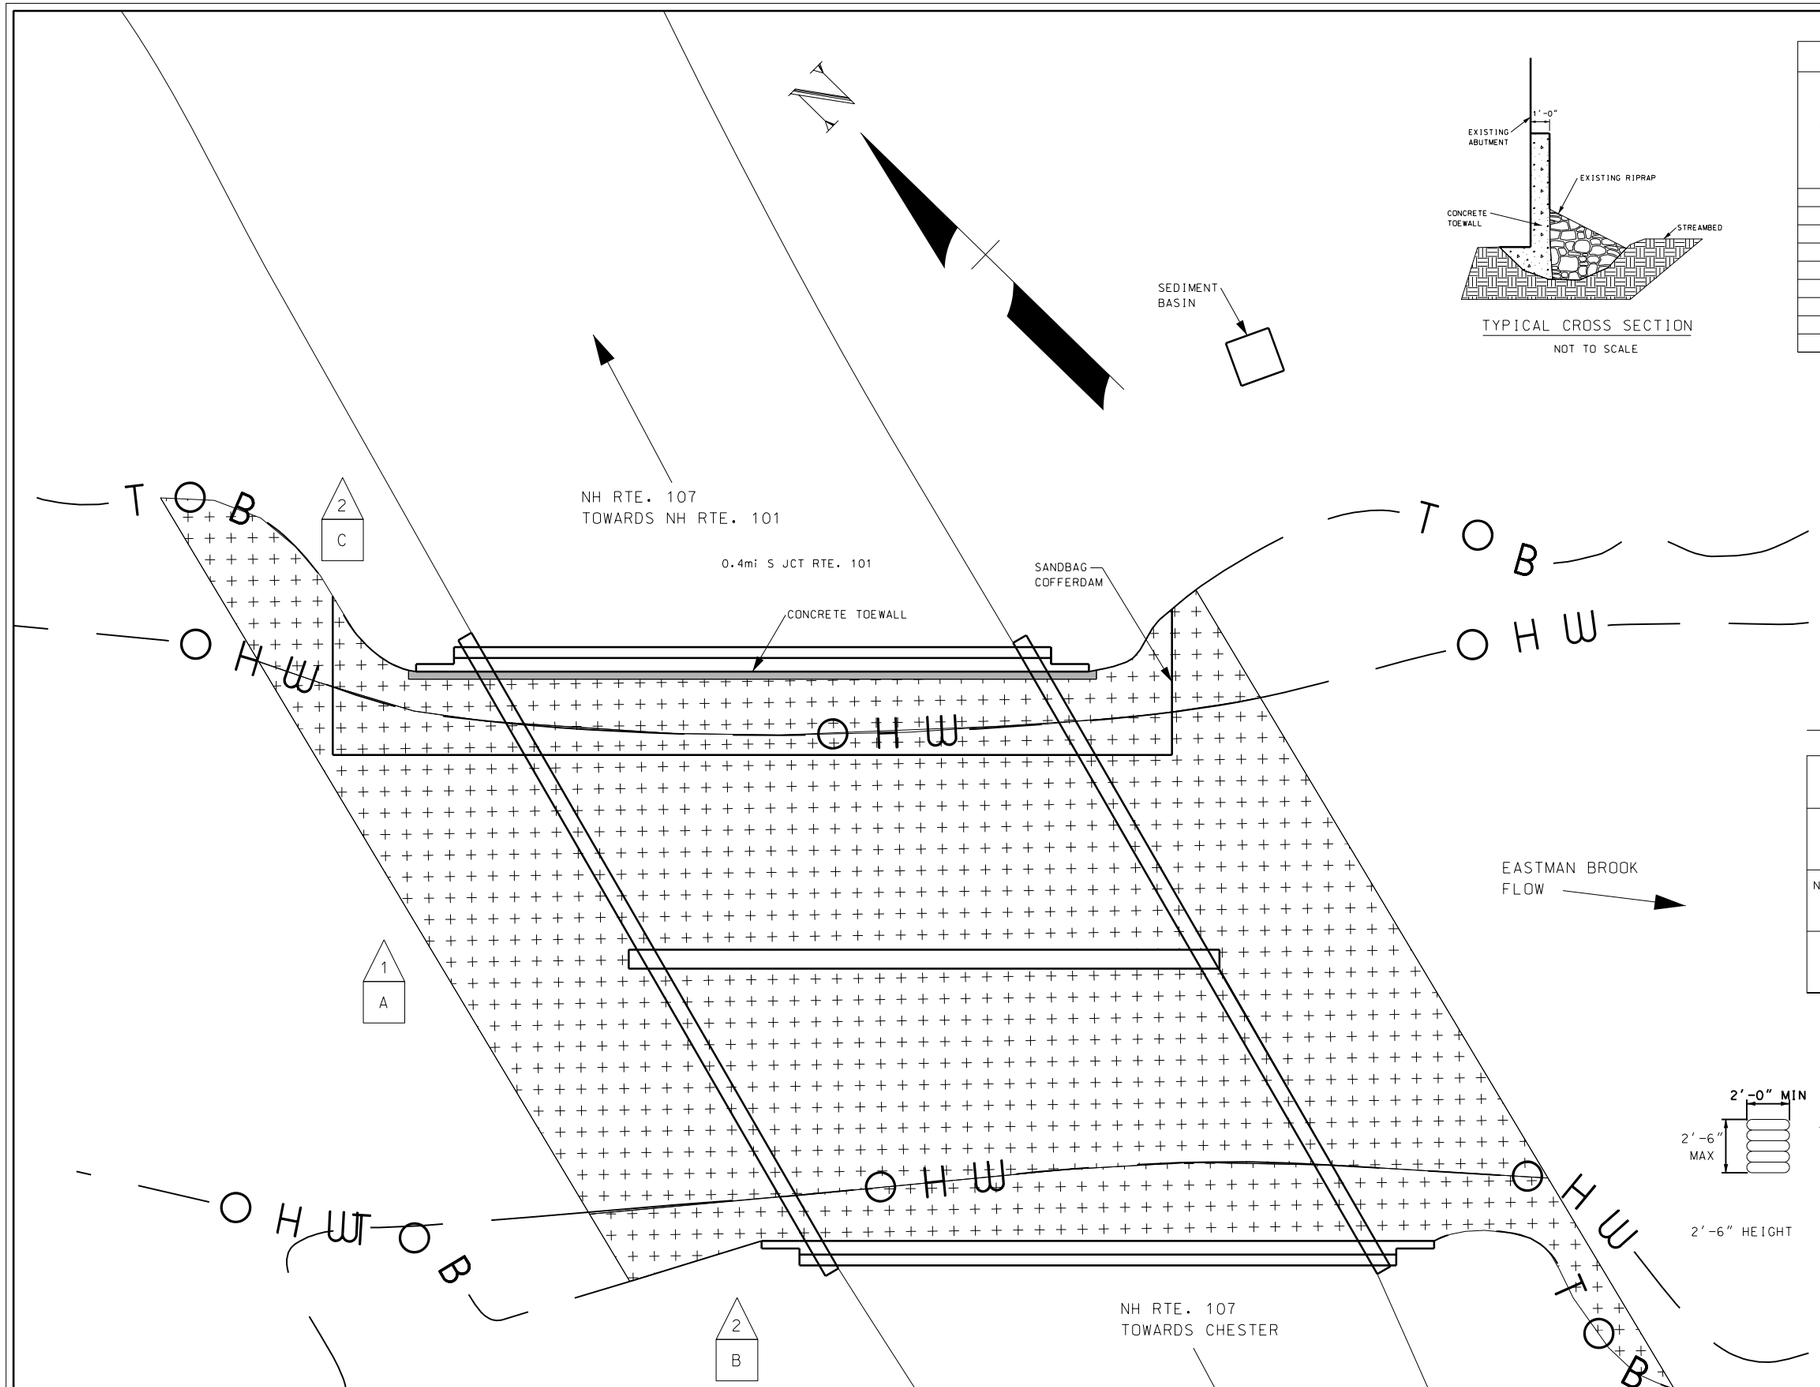

WETLAND IMPACTS

SCALE: 1" = 20'-0"

TYPICAL CROSS SECTION

NOT TO SCALE

WETLAND IMPACT SUMMARY					
WETLAND NUMBER	WETLAND CLASSIFICATION	LOCATION	AREA		
			PERMANENT IMPACTS		TEMPORARY IMPACTS SF
			N.H.W.B. (NON-WETLAND) SF	N.H.W.B. & A.C.O.E. (WETLAND) SF	
1	R2UB1	A			7677
2	BANK	B			1180
2	BANK	C	91		1149
		D			
		E			
		F			
		G			
		H			
		I			

PERMANENT IMPACTS: 91 SF
TEMPORARY IMPACTS: 10006 SF

TOTAL IMPACTS: 10097 SF

WETLAND CLASSIFICATION CODES	
R2UB2	RIVERINE, LOWER PERENNIAL, UNCONSOLIDATED BOTTOM, SAND
PEM1E	PALUSTRINE, EMERGENT, PERSISTENT, SEASONALLY FLOODED/SATURATED
BANK	

LEGEND

TYPE OF WETLAND IMPACT	SHADING/ HATCHING
NEW HAMPSHIRE WETLANDS BUREAU (PERMANENT NON-WETLAND)	
NEW HAMPSHIRE WETLANDS BUREAU & ARMY CORP OF ENGINEERS (PERMANENT WETLAND)	
TEMPORARY IMPACTS	

WETLAND DESIGNATION NUMBER

WETLAND IMPACT LOCATION

WETLAND MITIGATION AREA

MITIGATION

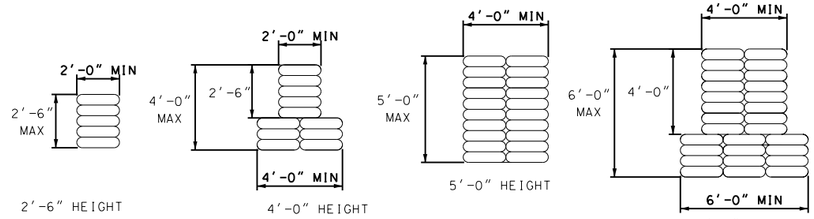

COFFERDAM DETAILS

NOT TO SCALE

WETLANDS DELINEATED BY MATT URBAN ON 11/2014

STATE OF NEW HAMPSHIRE
DEPARTMENT OF TRANSPORTATION * BUREAU OF BRIDGE MAINTENANCE

TOWN RAYMOND BRIDGE NO. 146/100 STATE PROJECT 29762

LOCATION NH RTE. 107 OVER LAMPREY RIVER

WETLAND IMPACTS

BRIDGE SHEET 1 OF 1

REVISIONS AFTER PROPOSAL.	BY	DATE		BY	DATE
DESIGNED	ANW	4/14/15	CHECKED		
DRAWN	ANW	4/14/15	CHECKED		
QUANTITIES			CHECKED		

FILE NUMBER RAYMOND 146/100

SHEET SCALE	ISSUE DATE	FISCAL YEAR	CREW	SHEET NO.	TOTAL SHEETS
AS NOTED	REV. DATE	2015	14	1	1