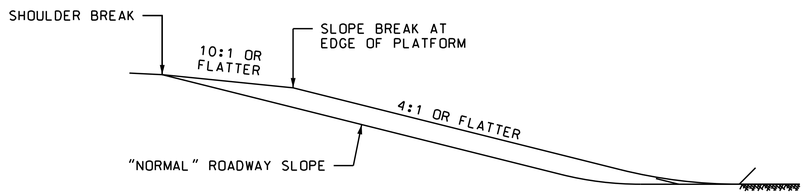

SECTION A-A
PLATFORM SLOPE GRADING

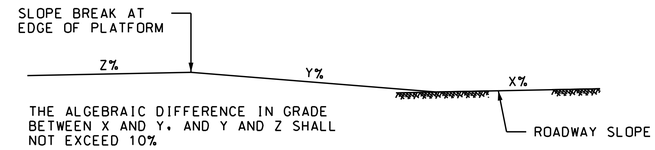

X: LONGITUDINAL GRADE OF ROADWAY SLOPE IN ADVANCE OF PLATFORM
Y: LONGITUDINAL GRADE OF PLATFORM APPROACH
Z: LONGITUDINAL GRADE OF PLATFORM

SECTION B-B
PLATFORM APPROACH GRADING

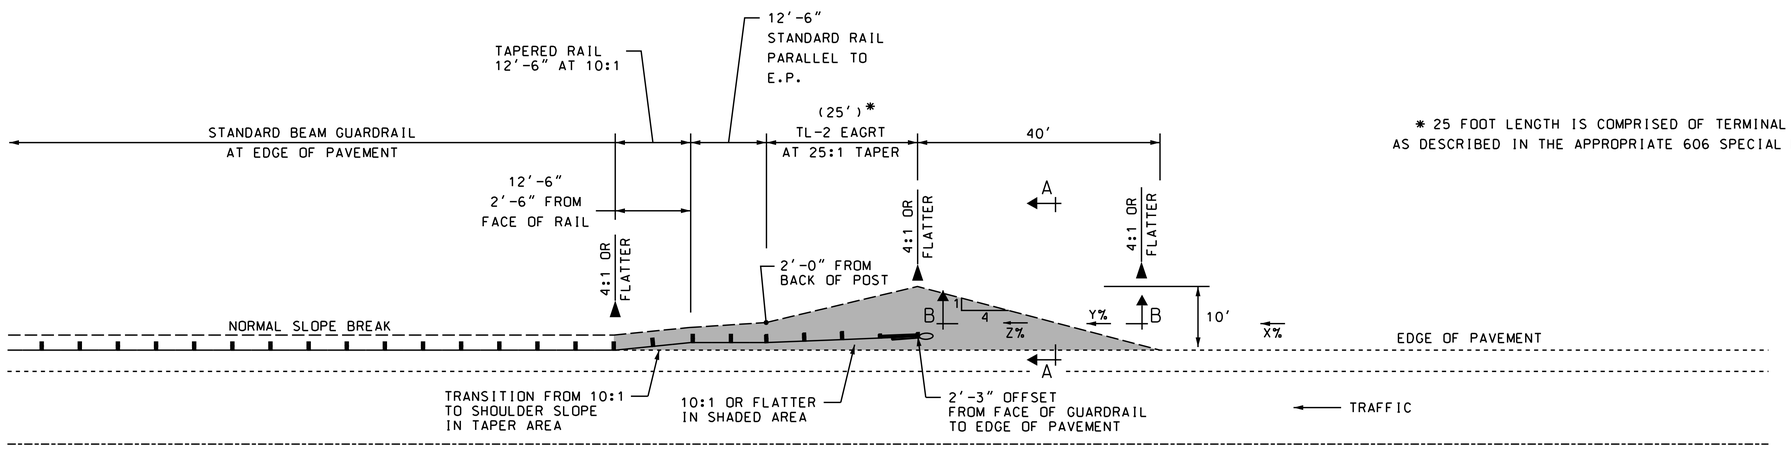

* 25 FOOT LENGTH IS COMPRISED OF TERMINAL LENGTH AS DESCRIBED IN THE APPROPRIATE 606 SPECIAL PROVISION

25' TL-2 EAGRT UNIT

STATE OF NEW HAMPSHIRE

DEPARTMENT OF TRANSPORTATION ∘ BUREAU OF HIGHWAY DESIGN

PREFERRED PLATFORM FOR OFFSET ENERGY ABSORBING GUARDRAIL TERMINAL (EAGRT)

REVISION DATE	DGN	STATE PROJECT NO.	SHEET NO.	TOTAL SHEETS
06/18/15	ppo_tl2_25		1	