TYPICAL APPLICATION

(NOT TO SCALE)

TC-6

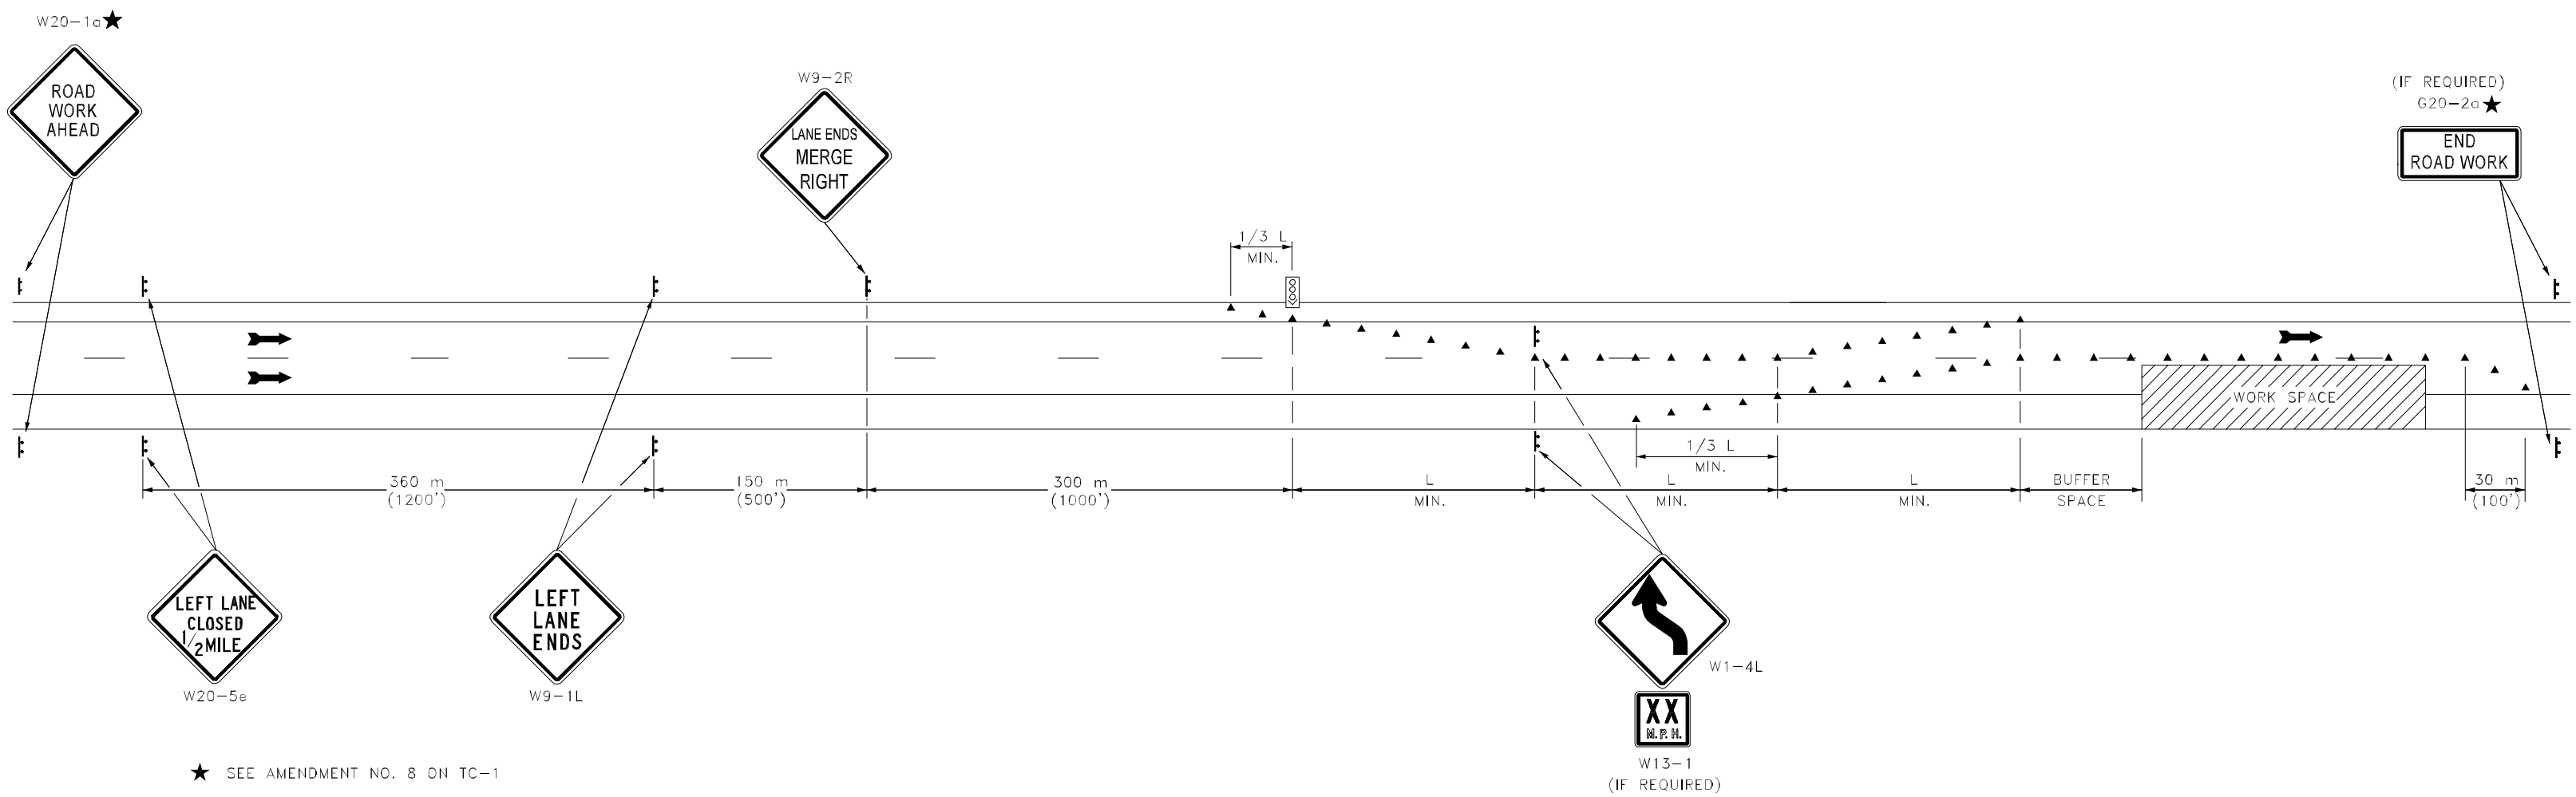

★ SEE AMENDMENT NO. 8 ON TC-1

LANE CLOSURE WITH LANE SHIFT FOR SPEED REDUCTION (DIVIDED HIGHWAY)

GENERAL NOTES

1. FOR TAPER LENGTH (L) CRITERIA, SEE MUTCD TABLES 6C-3 AND 6C-4.

LEGEND

▲ CHANNELIZING DEVICES

ARROW PANEL

New Hampshire DOT Department of Transportation

WORK ZONE TRAFFIC CONTROL STANDARD PLANS

REVISION DATE	.DGN FILENAME
8/3/04	TC-6

New Hampshire DOT Department of Transportation

WORK ZONE TRAFFIC CONTROL STANDARD PLANS