TYPICAL APPLICATION

(NOT TO SCALE)

TC-5

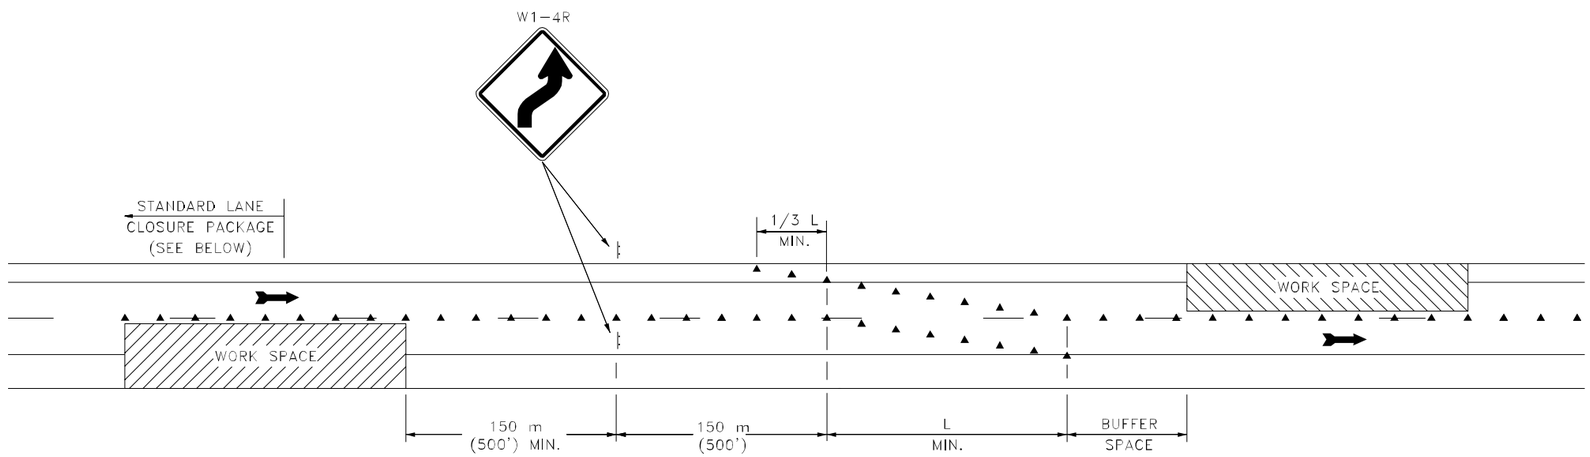

SINGLE LANE SHIFT (DIVIDED HIGHWAY)

GENERAL NOTES

1. FOR TAPER LENGTH (L) CRITERIA, SEE MUTCD TABLES 6C-3 AND 6C-4.

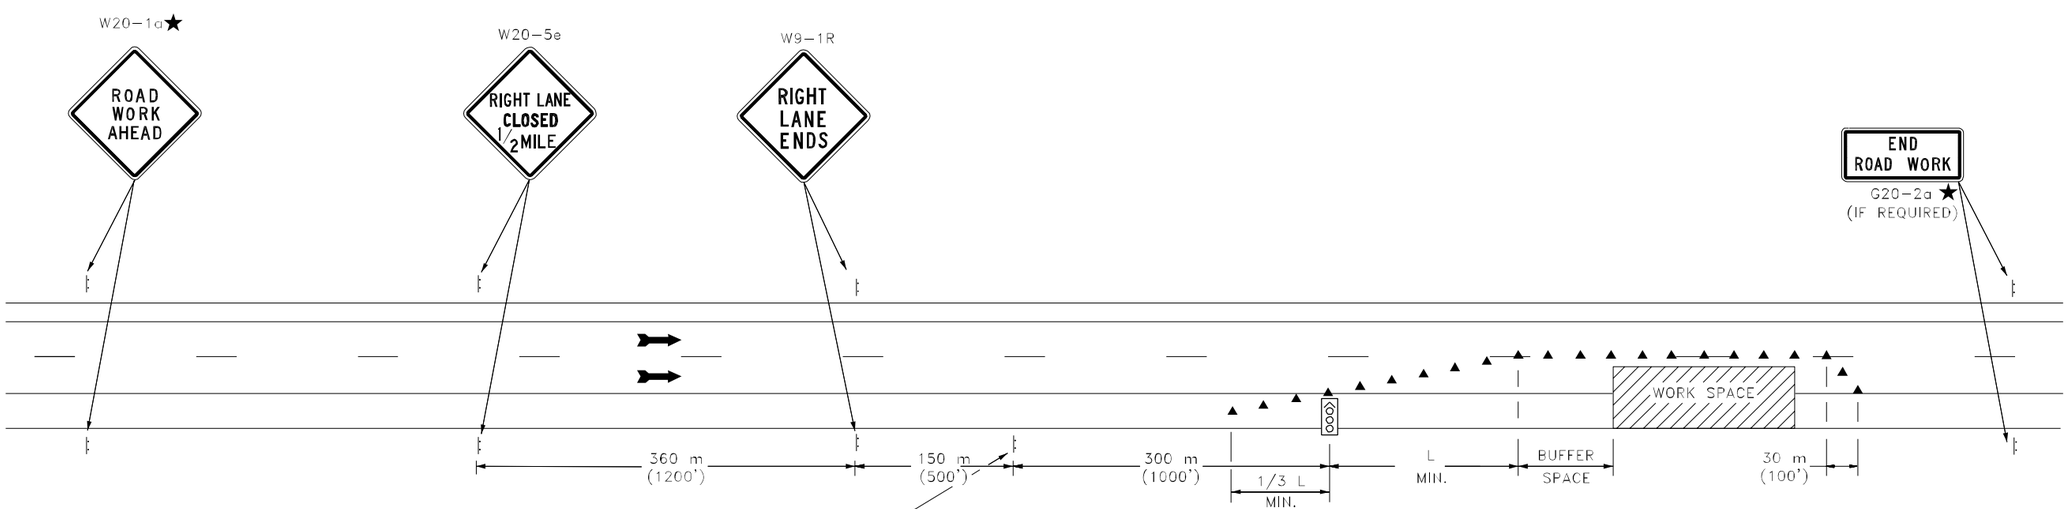

LEGEND

▲ CHANNELIZING DEVICES

ARROW PANEL

★ SEE AMENDMENT NO. 8 ON TC-1

SINGLE LANE CLOSURE (DIVIDED HIGHWAY)

(SUPERSEDES MUTCD FIGURE 6H-33)

New Hampshire DOT Department of Transportation

WORK ZONE
TRAFFIC CONTROL
STANDARD PLANS

REVISION DATE	.DGN FILENAME
8/3/04	TC-5

New Hampshire DOT Department of Transportation

WORK ZONE
TRAFFIC CONTROL
STANDARD PLANS