Hillsborough

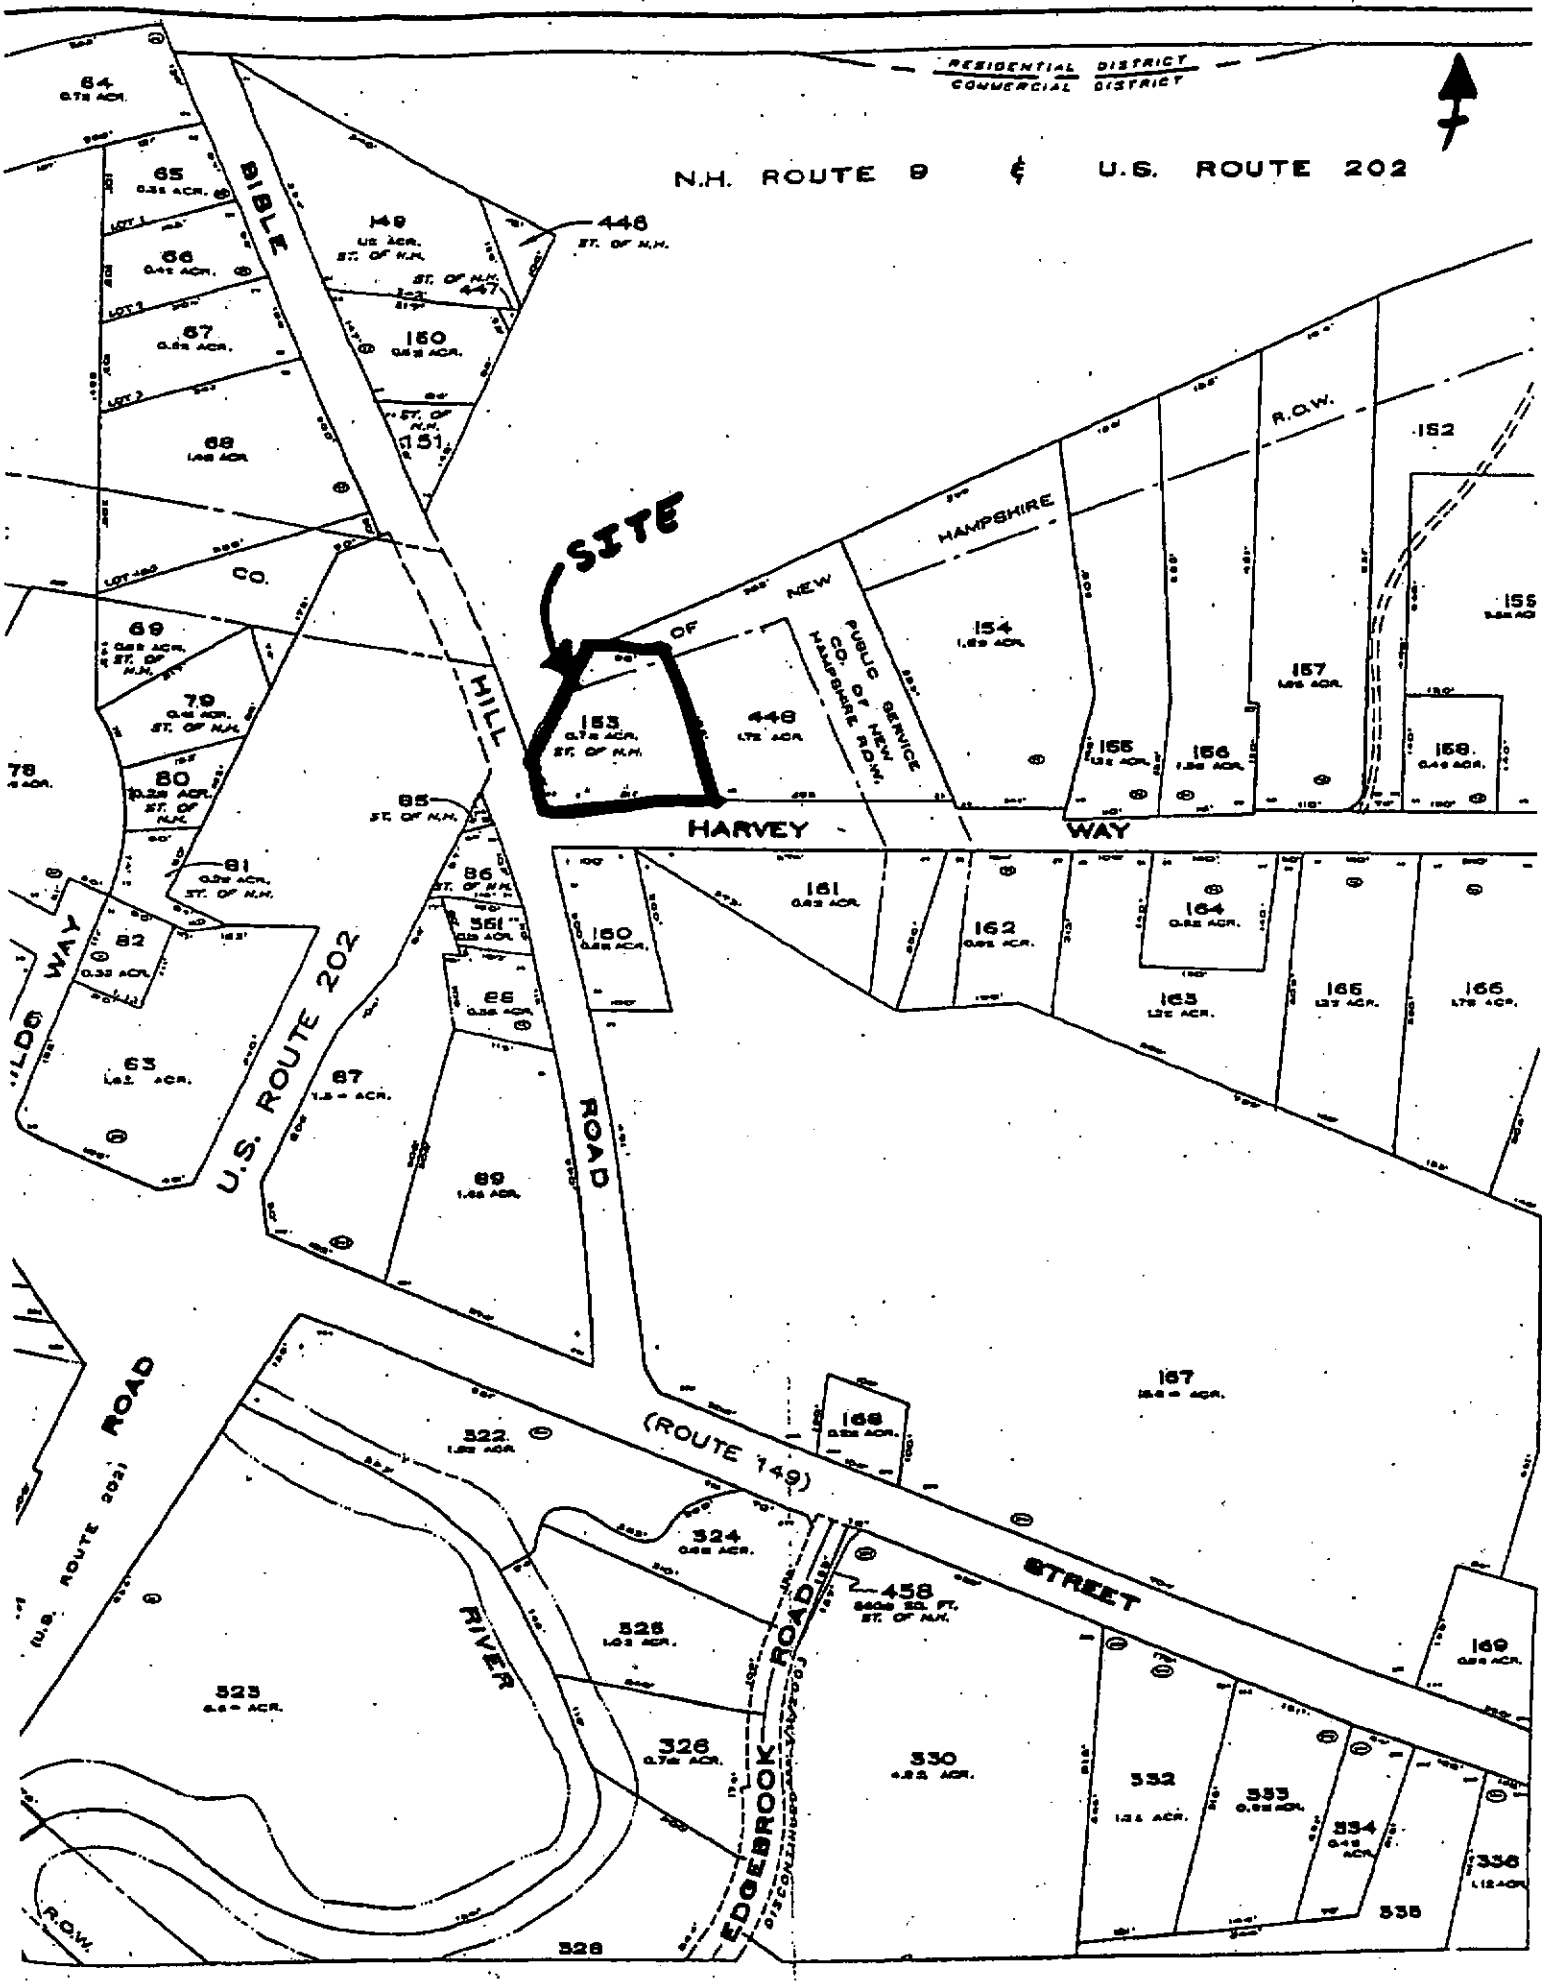

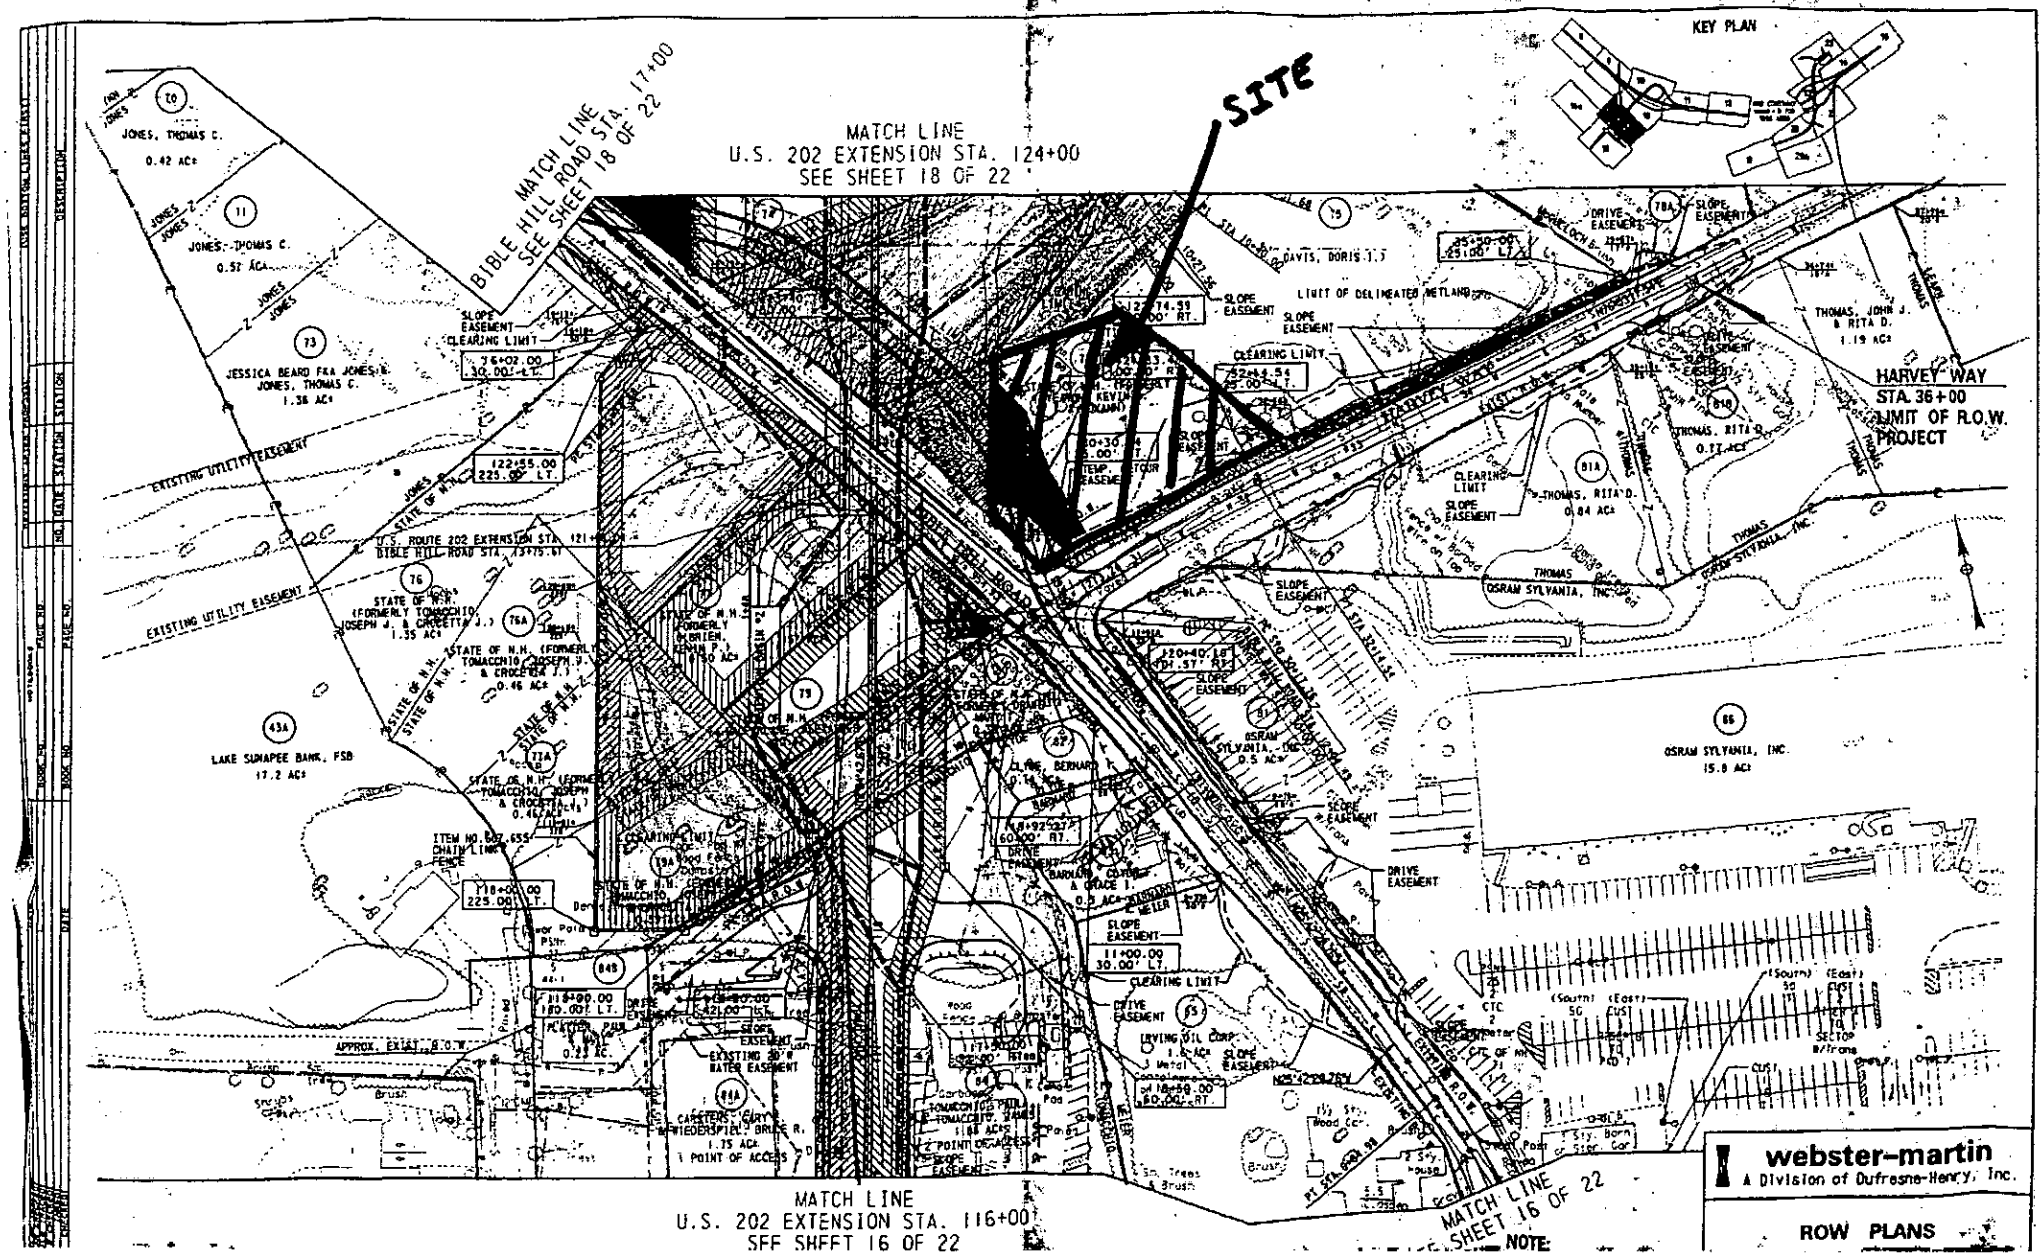
KEY PLAN
SITE
MATCH LINE
U.S. 202 EXTENSION STA. 124+00
SEE SHEET 18 OF 22
BIBLE HILL ROAD STA. 17+00
SEE SHEET 18 OF 22
HARVEY WAY
STA. 36+00
LIMIT OF R.O.W.
PROJECT
JONES, THOMAS C.
0.42 AC±
JONES, THOMAS C.
0.57 AC±
JESSICA BEARD FKA JONES N.
JONES, THOMAS C.
1.36 AC±
LAKE SUNAPEE BANK, FSB
17.2 AC±
STATE OF N.H.
(FORMERLY TOMACCHIO
JOSEPH J. & CROCETTA J.)
1.35 AC±
STATE OF N.H. (FORMERLY
TOMACCHIO JOSEPH V.
& CROCETTA J.)
0.46 AC±
STATE OF N.H.
(FORMERLY
O'BRIEN,
KEVIN P.)
0.50 AC±
DAVIS, DORIS J.
LIMIT OF DELINEATED WETLAND
THOMAS, JOHN J.
& RITA D.
1.19 AC±
THOMAS, RITA D.
0.11 AC±
THOMAS, RITA D.
0.84 AC±
OSRAM SYLVANIA, INC.
15.8 AC±
OSRAM SYLVANIA, INC.
0.5 AC±
CLINE, BERNARD
0.34 AC±
BARNARD
COLBURN
& GRACE I.
0.3 AC±
IRVING OIL CORP.
1.6 AC±
CARTERS, GARY
WIEDERSPIEL, BRUCE R.
1.75 AC±
1 POINT OF ACCESS
EXISTING UTILITY EASEMENT
EXISTING 30' R
WATER EASEMENT
SLOPE EASEMENT
CLEARING LIMIT
DRIVE EASEMENT
TEMP. EASEMENT
U.S. ROUTE 202 EXTENSION STA. 121+00
BIBLE HILL ROAD STA. 13+75.61
ITEM NO. 607.655
CHAIN LINK FENCE
APPROX. EXIST. R.O.W.
HARVEY WAY
BIBLE HILL ROAD
THOMAS
OSRAM SYLVANIA, INC.
MATCH LINE
U.S. 202 EXTENSION STA. 116+00
SEE SHEET 16 OF 22
MATCH LINE
SHEET 16 OF 22
NOTE:
webster-martin
A Division of Dufresne-Henry, Inc.
ROW PLANS