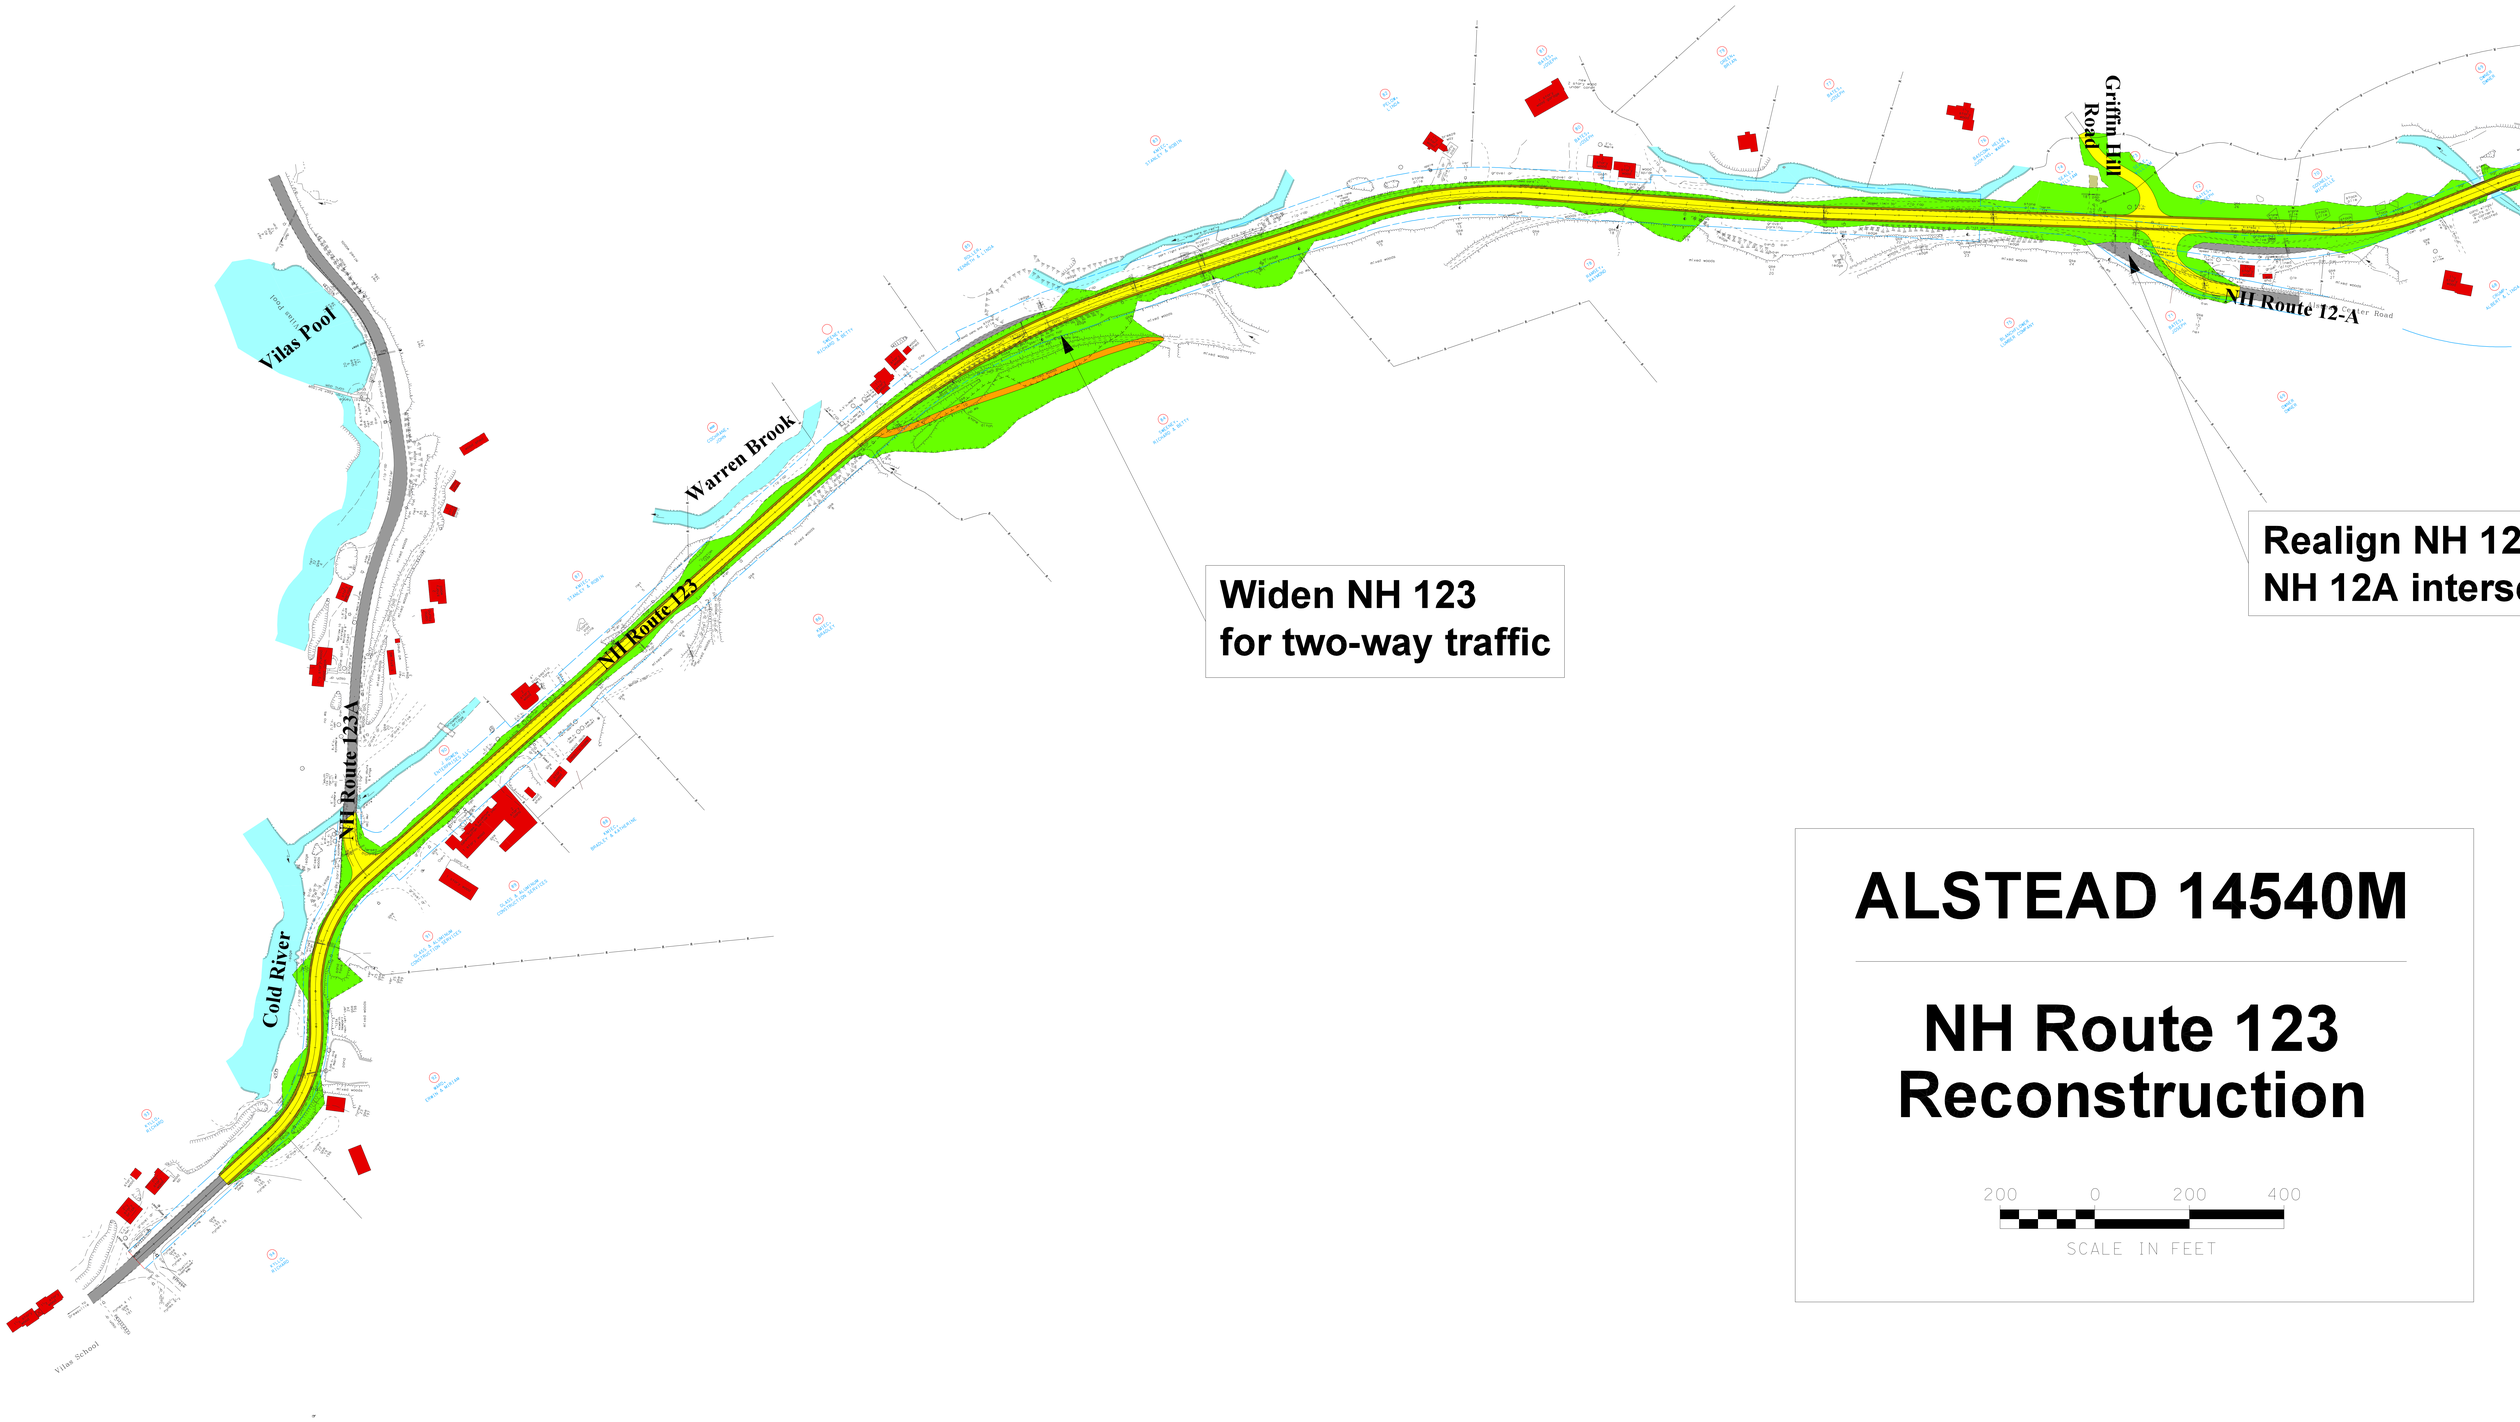

ALSTEAD 14540M

NH Route 123 Reconstruction

200 0 200 400

SCALE IN FEET