BARNSTEAD 14121
X-A000(208)

PUBLIC HEARING PROFILE

SCALE: 1" = 50' HORIZONTAL
1" = 10' VERTICAL

PRELIMINARY PLANS
SUBJECT TO CHANGE
DATE: 8/29/2016

COLONY DRIVE

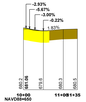

DANBURY ROAD

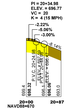

NORTH ROAD

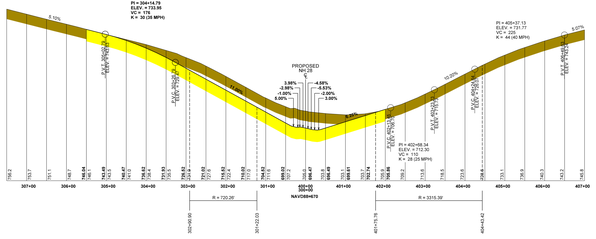

NORTH BARNSTEAD ROAD

KENT LANE

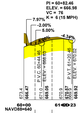

CRESCENT DRIVE

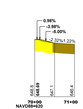
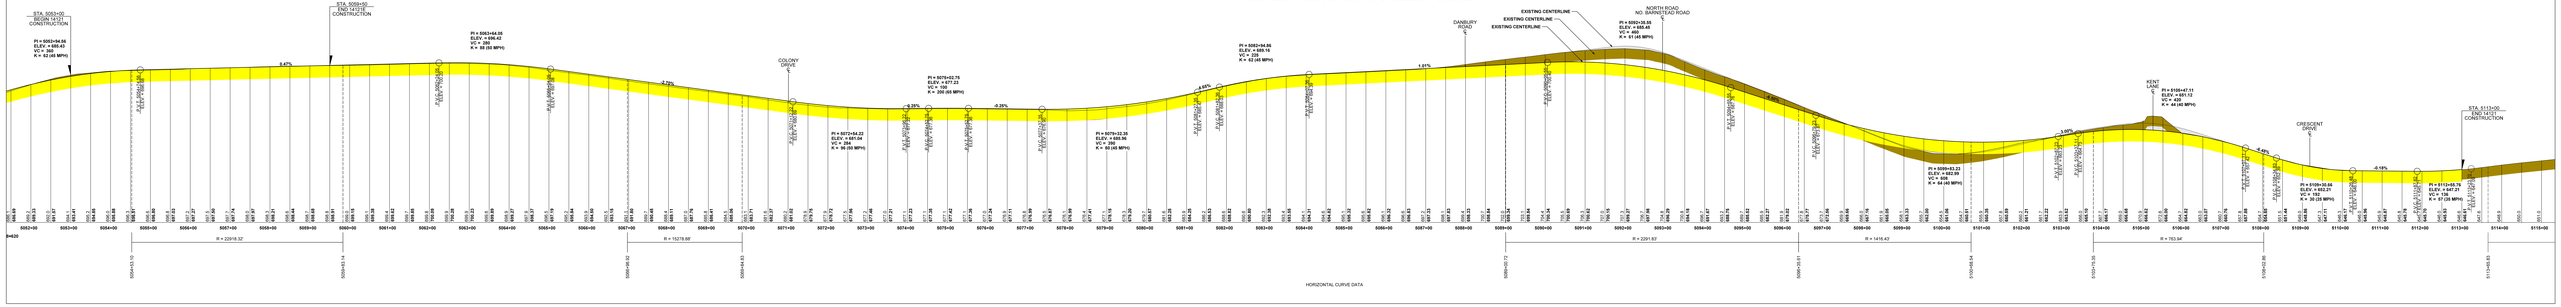
NH 28 - SUNCOOK VALLEY ROAD