BARNSTEAD 14121E
X-A001(051)

PROPOSED SAFETY IMPROVEMENTS

PRELIMINARY PLANS
SUBJECT TO CHANGE
DATE 8/28/2012

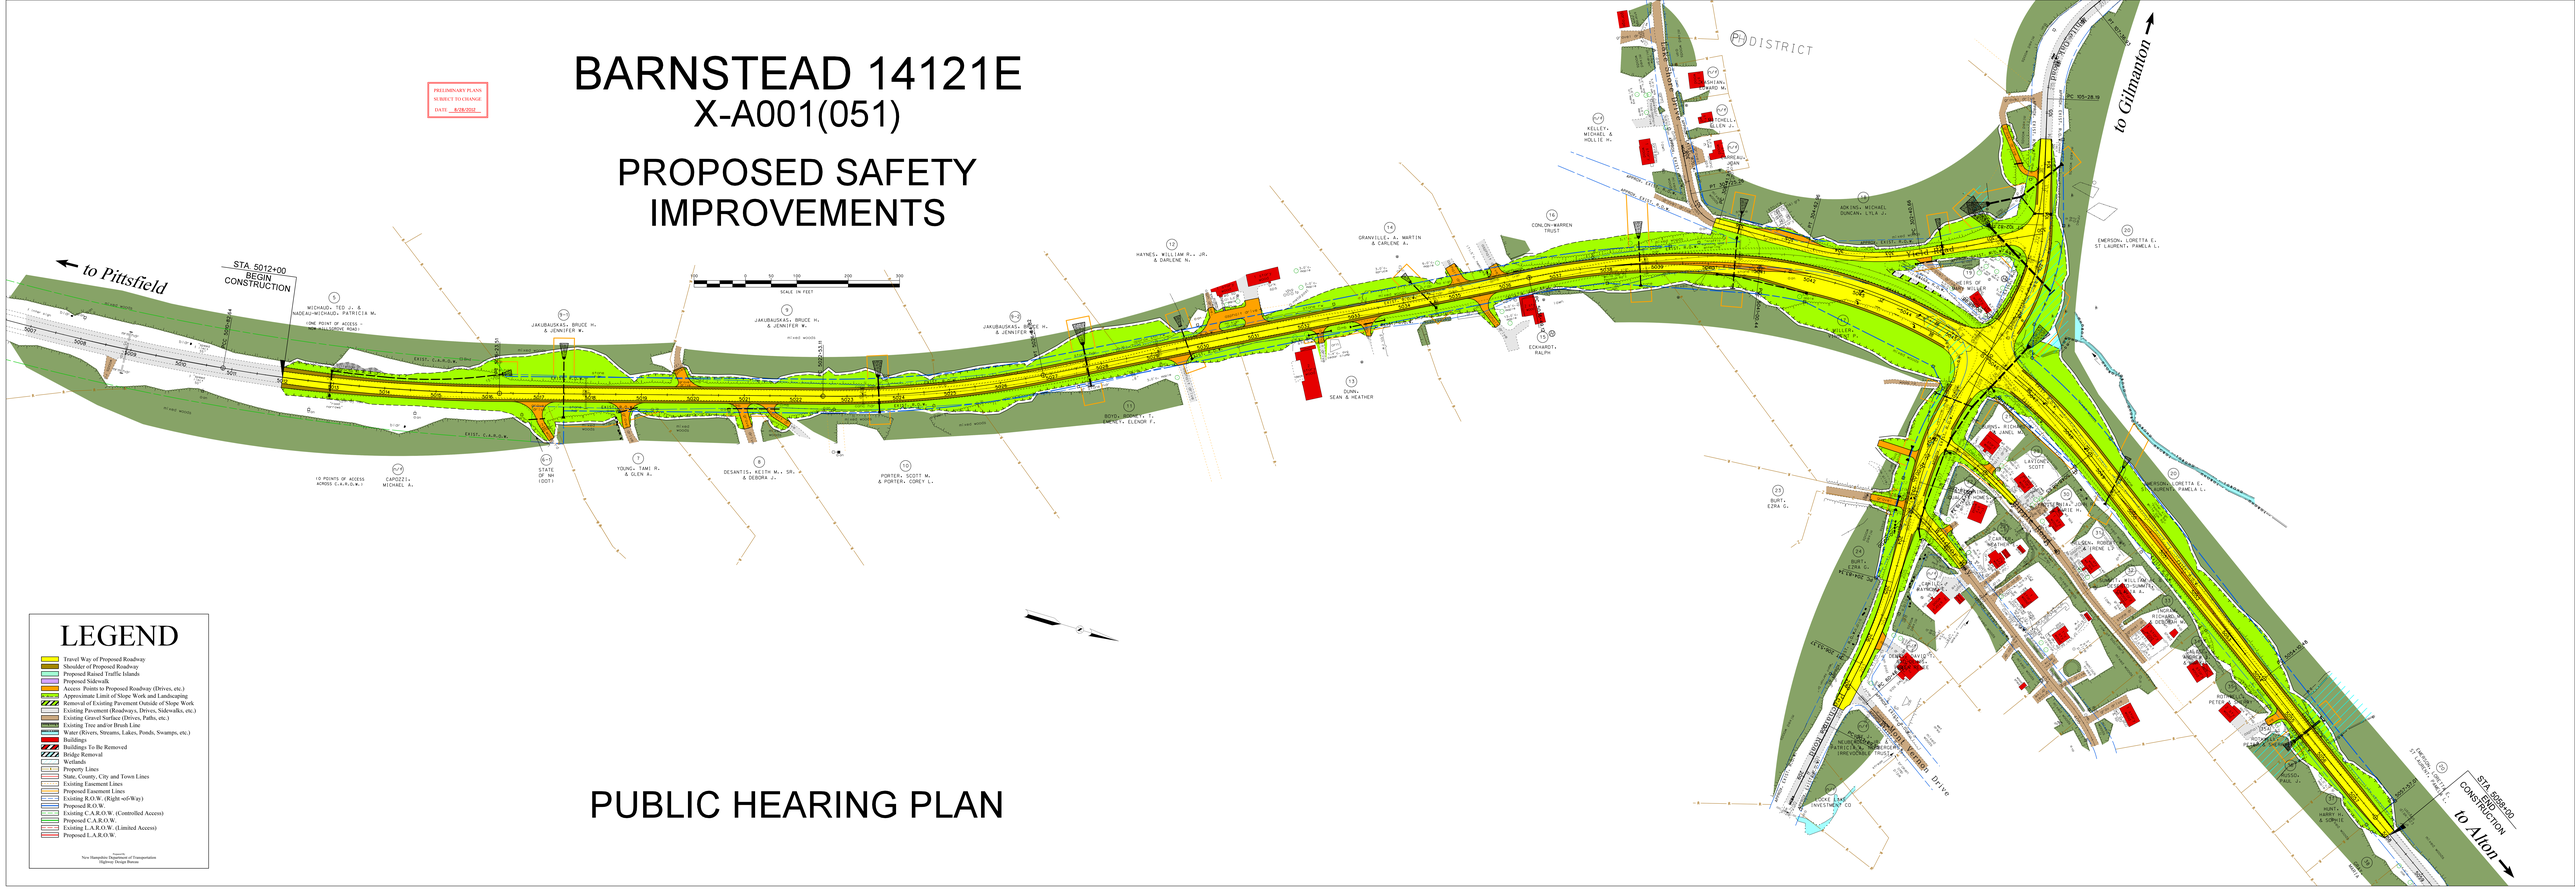
to Pittsfield
STA 5012+00
BEGIN CONSTRUCTION
SCALE IN FEET
DISTRICT
to Gilmanton
STA 5099+00
END CONSTRUCTION
to Alton
MICHAUD, TED J. & NADEAU-MICHAUD, PATRICIA M.
JAKUBAUSKAS, BRUCE H. & JENNIFER W.
HAYNES, WILLIAM R., JR. & DARLENE N.
GRANVILLE, A. MARTIN & CARLENE A.
CONLON-WARREN TRUST
KELLEY, MICHAEL & HOLLIE M.
ADKINS, MICHAEL DUNCAN; LYLA J.
EMERSON, LORETTA E. ST.LAURENT, PAMELA L.
DURN, SEAN & HEATHER
EDWARDS, RALPH
BOYD, DONALD T. & BARNETT, ELENOR F.
PORTER, SCOTT M. & PORTER, COREY L.
DESANTIS, KEITH M., SR. & DEBORA J.
YOUNG, TAMI R. & GLEN A.
STATE OF NH (DOT)
CAPOZZI, MICHAEL A.
10 POINTS OF ACCESS ACROSS C.A.R.O.W.
BURT, EZRA G.
BURT, EZRA G.
WILLIAMS, RAYMOND
LAVIGNE, SCOTT
ALLEN, ROBIN & JIMENE L.
WILLIAMS, WILLIAM & SUMMER
MITCHELL, DEBORAH M.
HILTON, PETER
MUSSO, PAUL J.
HUNT, HARRY M. & SUMMER
MORRISON, PATRICIA M. & MORRISON, FRED
LOCKE LAKE INVESTMENT CO
Locke Lake Drive
Lake Shore Drive
Lake Shore Drive
Lake Shore