BARNSTEAD-ALTON 14121
X-A000(208)
POTENTIAL IMPROVEMENTS FOR NH ROUTE 28

PRELIMINARY PLANS SUBJECT TO CHANGE
DATE: 3/30/2018
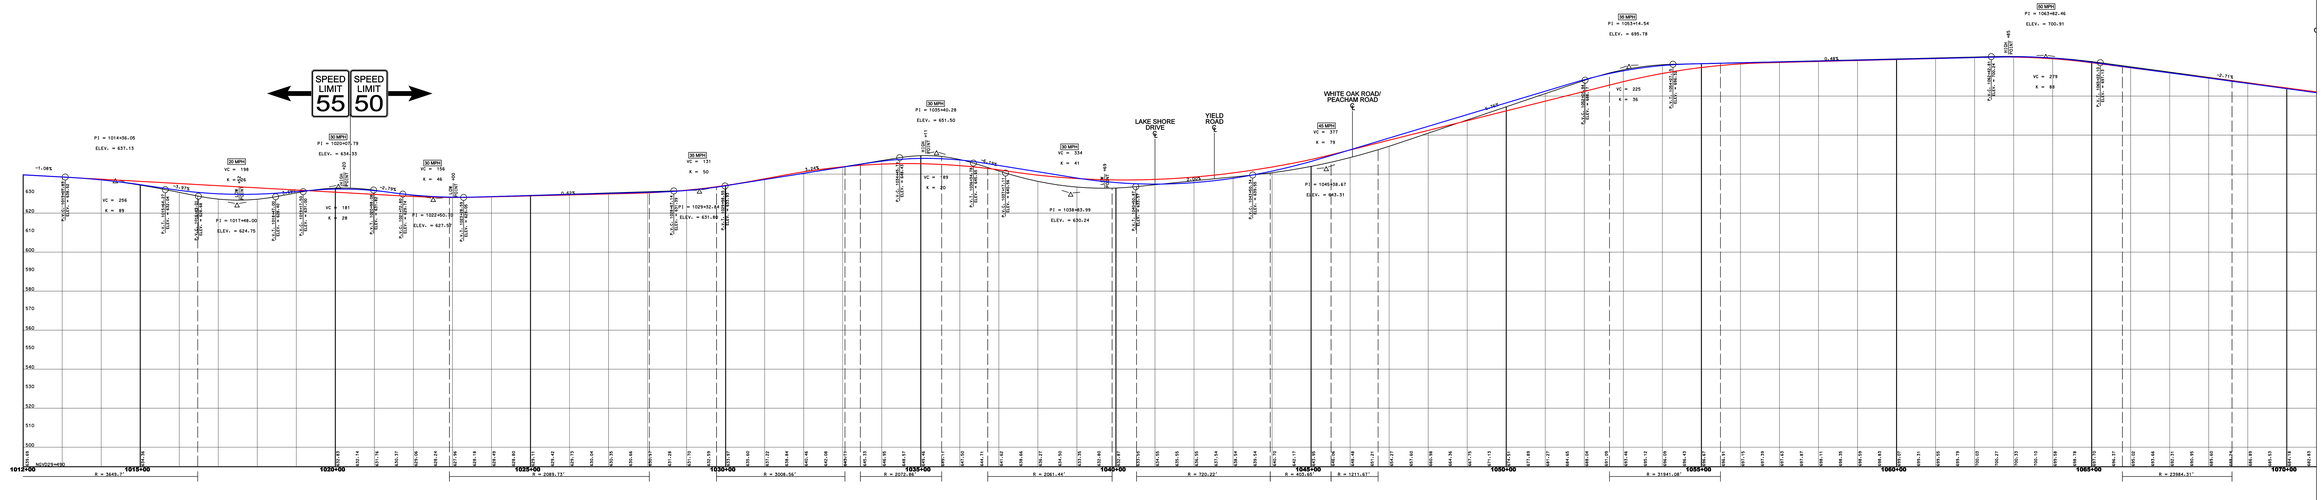
SCALE IN FEET