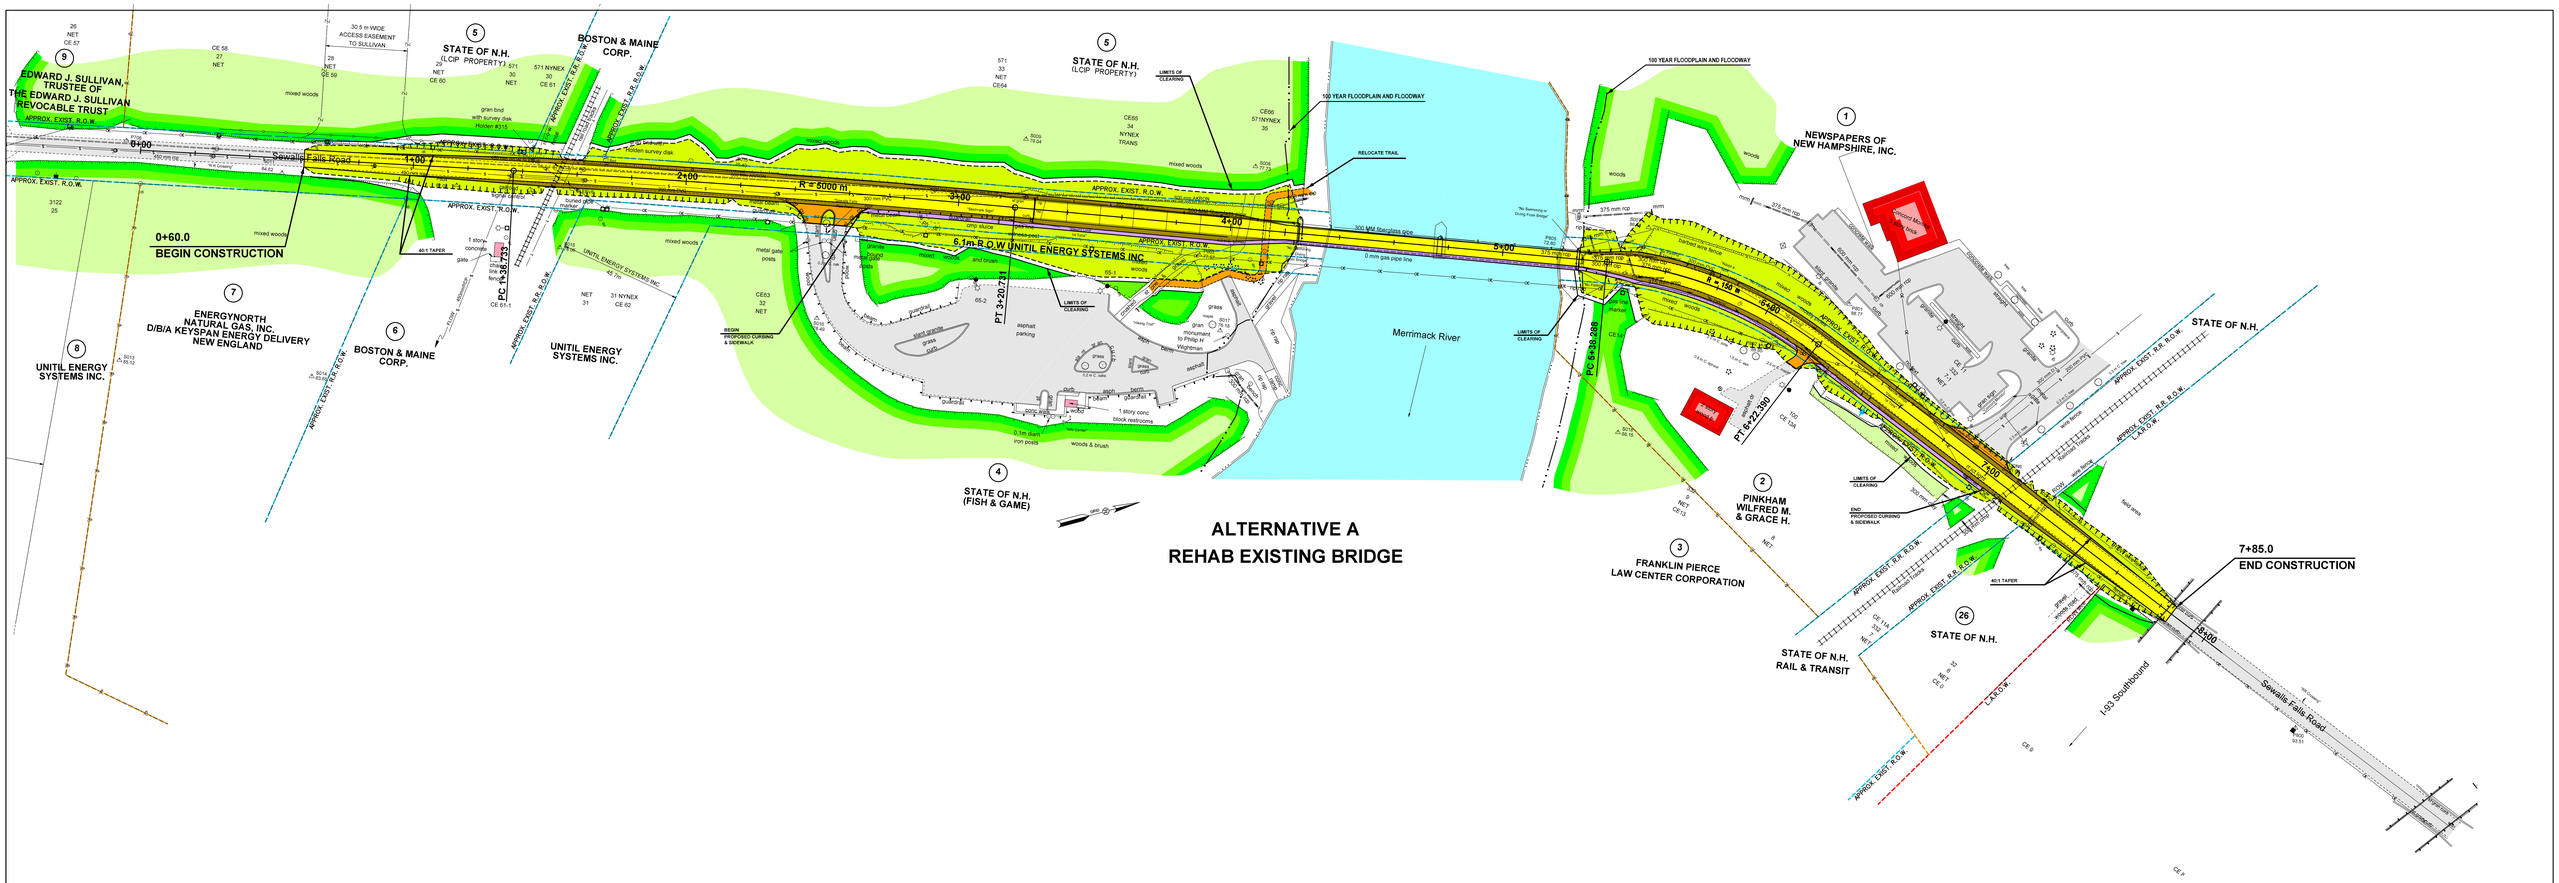

ALTERNATIVE A
REHAB EXISTING BRIDGE

GRAPHIC SCALE
(IN METERS)
HORIZONTAL = 1 : 500

METRIC

CLOUGH HARBOUR & ASSOCIATES LLP
11 King Court, Keene, NH 03431-4848
Main: (603) 357-2445 • www.cloughharbour.com

STATE OF NEW HAMPSHIRE
DEPARTMENT OF TRANSPORTATION • BUREAU OF HIGHWAY DESIGN

SEWALLS FALLS ROAD 12004
ALTERNATIVE A