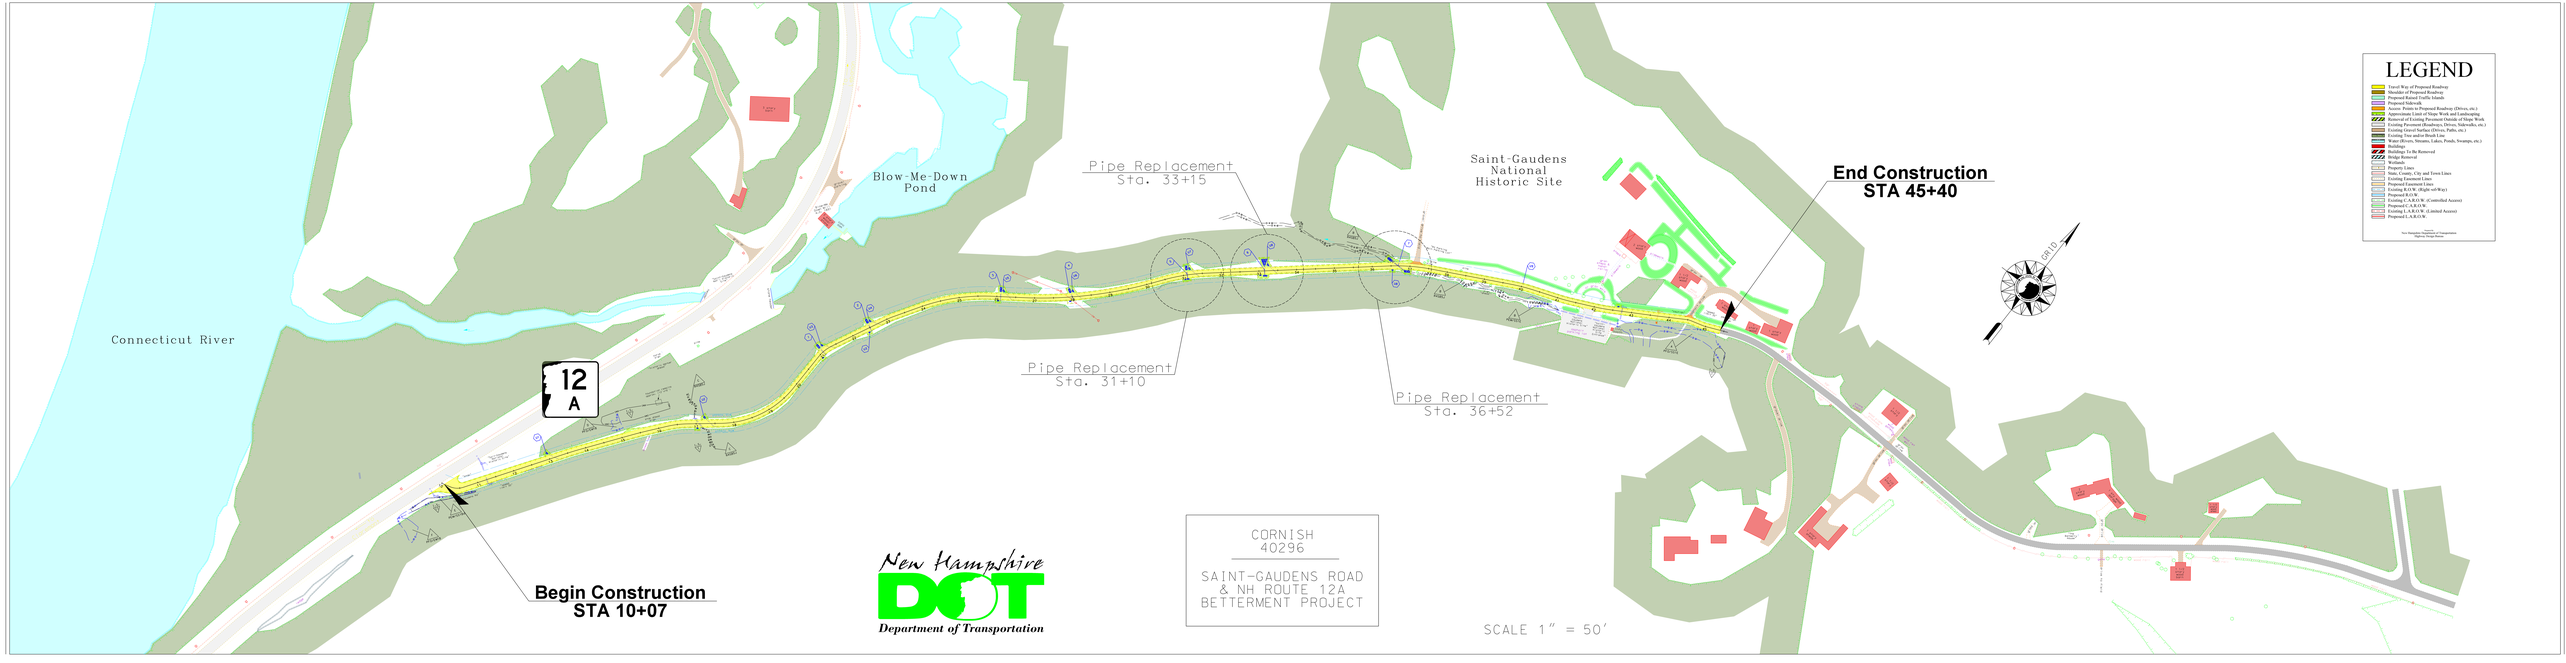

LEGEND
Travel Way of Proposed Roadway
Shoulder of Proposed Roadway
Proposed Raised Traffic Islands
Proposed Sidewalk
Access Points to Proposed Roadway (Drives, etc.)
Approximate Limit of Slope Work and Landscaping
Removal of Existing Pavement Outside of Slope Work
Existing Pavement (Roadways, Drives, Sidewalks, etc.)
Existing Gravel Surface (Drives, Paths, etc.)
Existing Tree and/or Brush Line
Water (Rivers, Streams, Lakes, Ponds, Swamps, etc.)
Buildings
Buildings To Be Removed
Bridge Removal
Wetlands
Property Lines
Existing Easement Lines
Proposed Easement Lines
Existing R.O.W. (Right-of-Way)
Proposed R.O.W.
Existing C.A.R.O.W. (Controlled Access)
Proposed C.A.R.O.W.
Existing L.A.R.O.W. (Limited Access)
Proposed L.A.R.O.W.
Connecticut River
Blow-Me-Down Pond
Saint-Gaudens National Historic Site
Pipe Replacement Sta. 33+15
Pipe Replacement Sta. 31+10
Pipe Replacement Sta. 36+52
End Construction STA 45+40
Begin Construction STA 10+07
12 A
GRID
New Hampshire DOT Department of Transportation
CORNISH 40296
SAINT-GAUDENS ROAD & NH ROUTE 12A BETTERMENT PROJECT
SCALE 1" = 50'