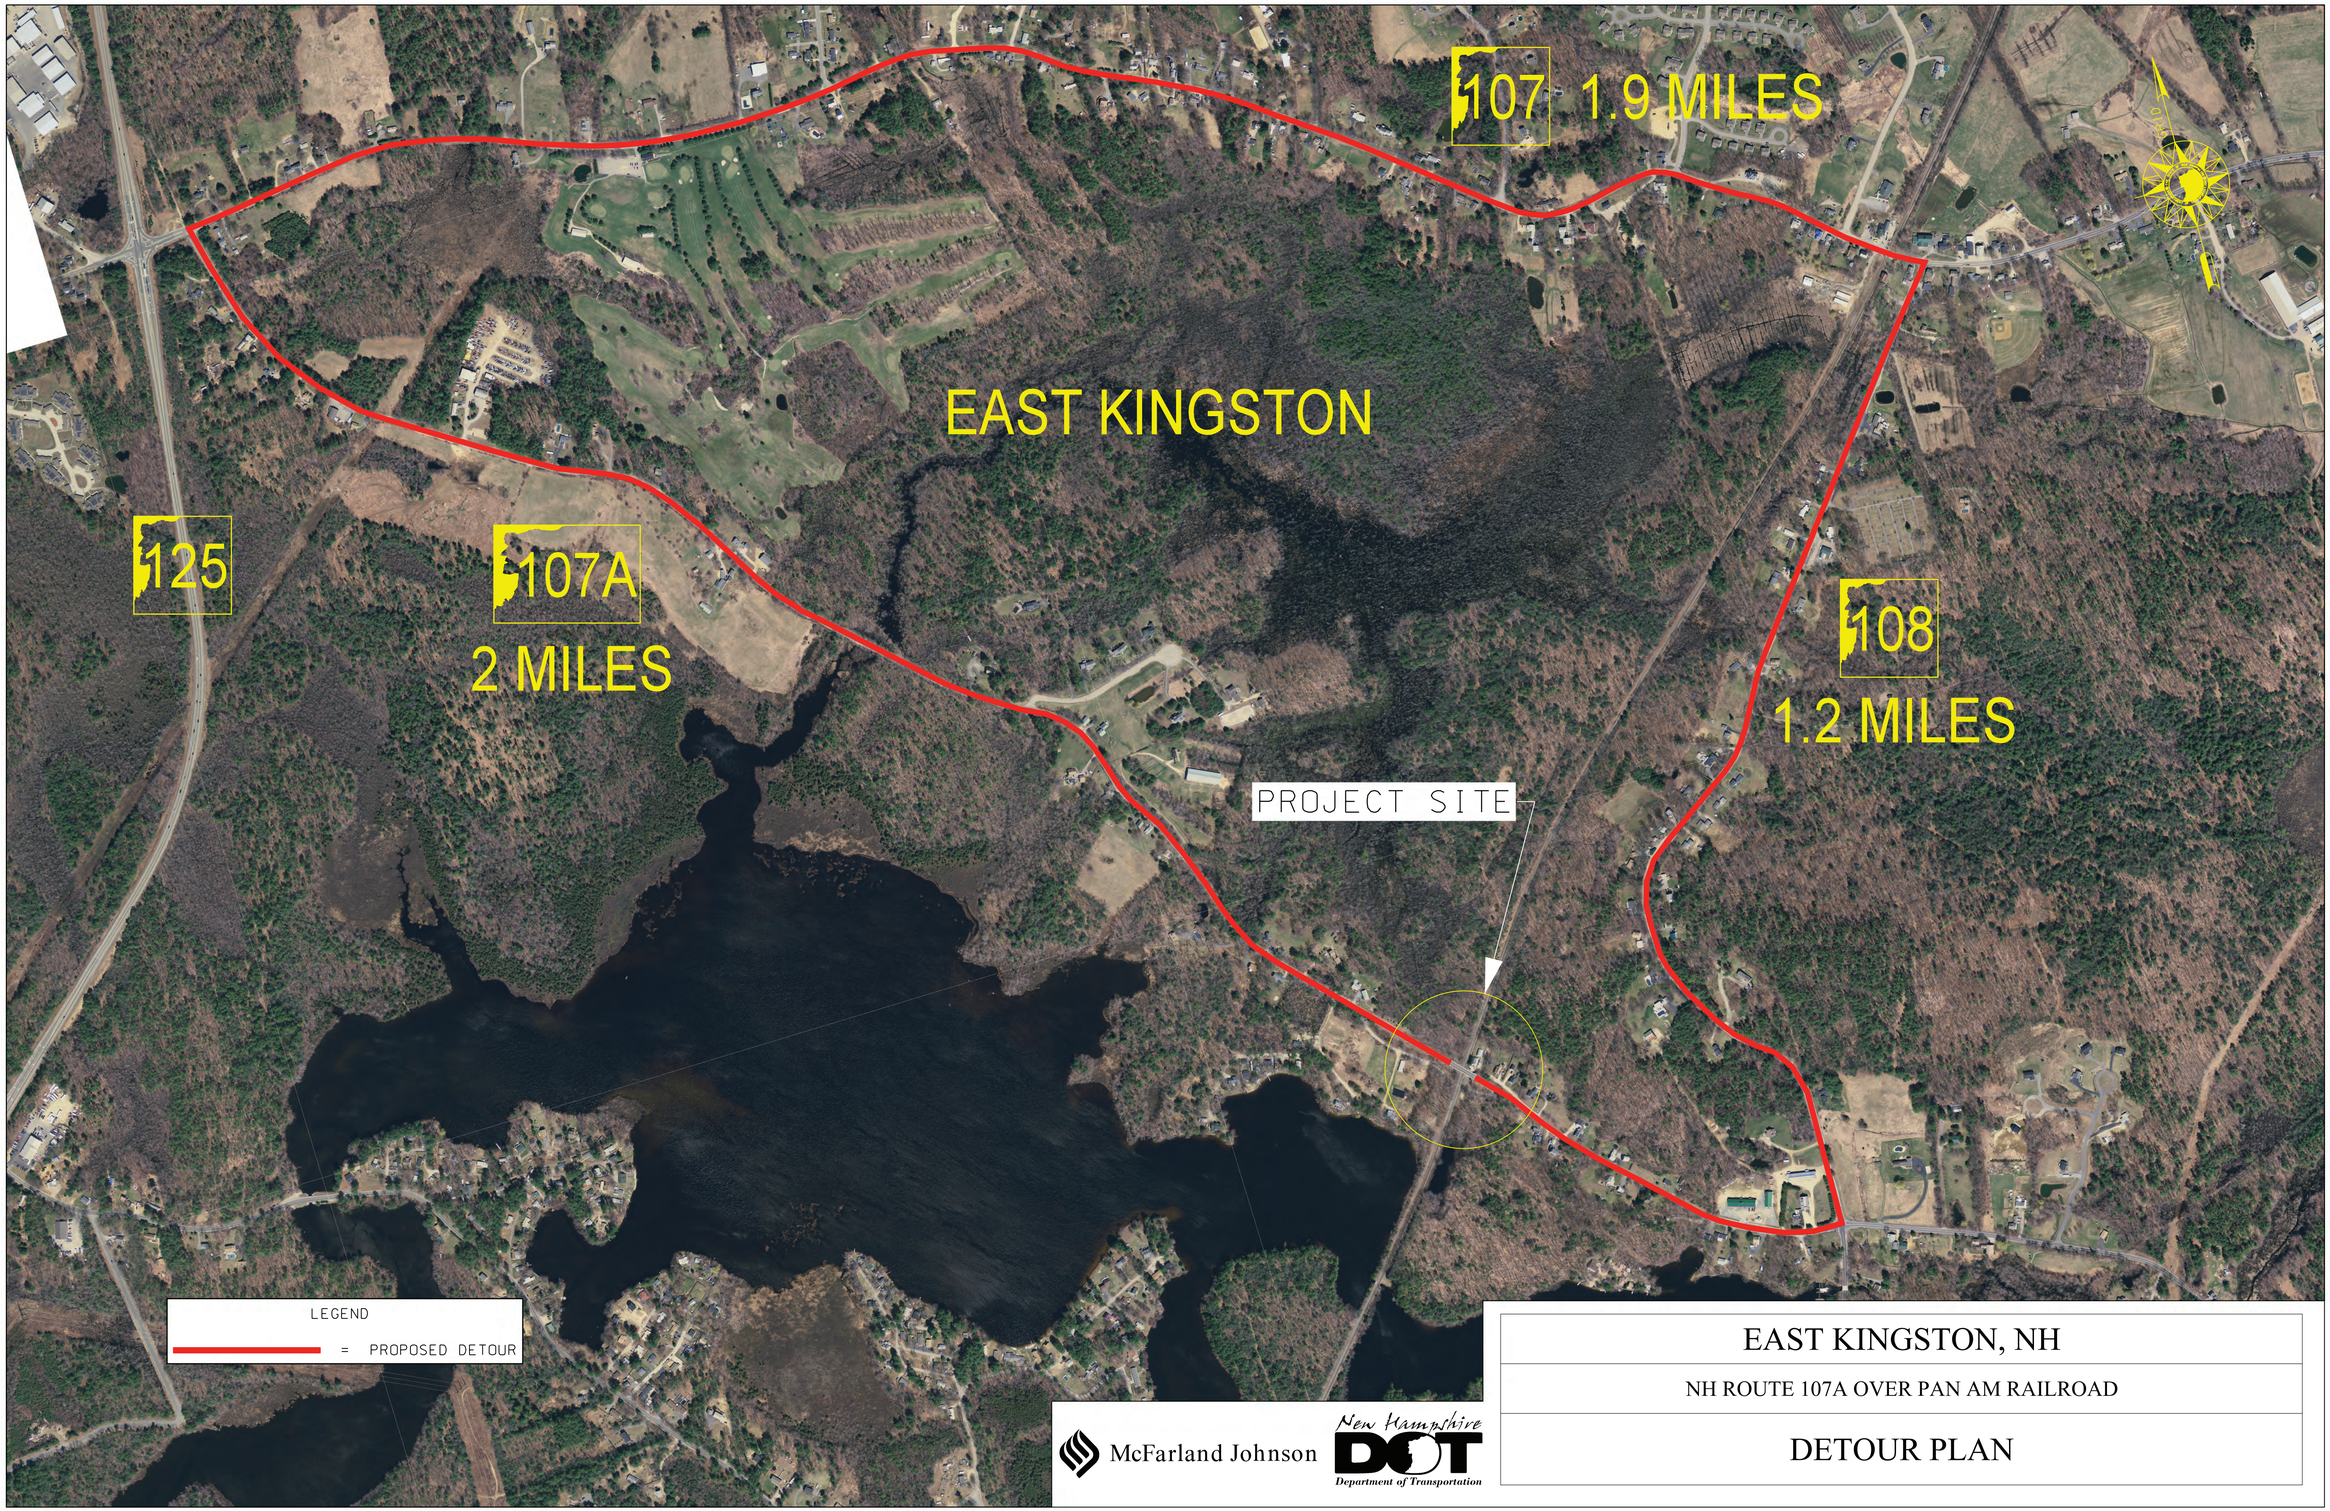

McFarland Johnson

New Hampshire DOT Department of Transportation

EAST KINGSTON, NH

NH ROUTE 107A OVER PAN AM RAILROAD

DETOUR PLAN

DETERIORATED CONCRETE
PIER FOOTING

DETERIORATED CONCRETE DECK
WITH TEMPORARY SHORING

CORRODED EXPANSION BEARING

SPALLED CONCRETE BACKWALL
WITH EXPOSED REINFORCING

GENERAL ELEVATION OF BRIDGE

McFarland Johnson

New Hampshire DOT
Department of Transportation

EAST KINGSTON, NH
NH ROUTE 107A OVER PAN AM RAILROAD
EXISTING CONDITION PHOTOS

50 0 50 100
SCALE IN FEET

McFarland Johnson

New Hampshire DOT
Department of Transportation

EAST KINGSTON, NH

NH ROUTE 107A OVER PAN AM RAILROAD

EXISTING SITE CONDITIONS

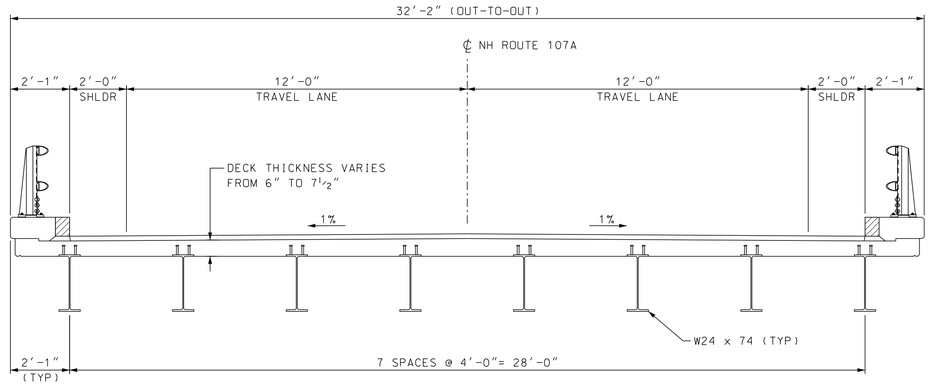

EXISTING TYPICAL DECK SECTION

SCALE: 3/8″ = 1′-0″

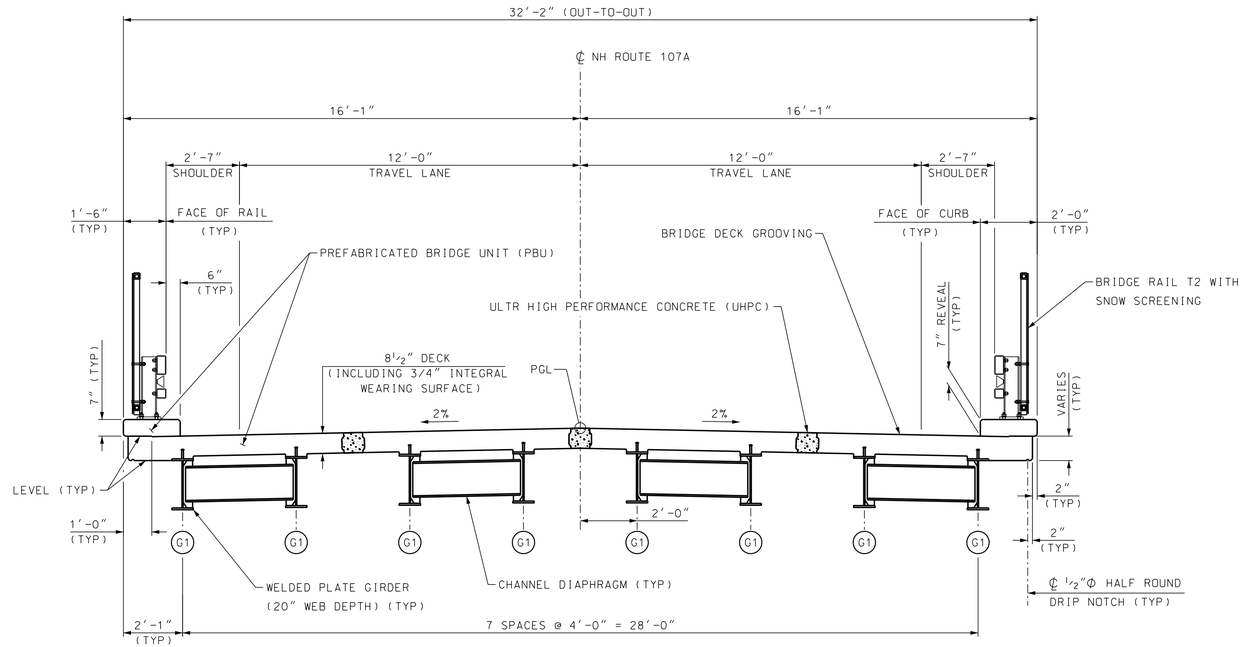

PROPOSED TYPICAL DECK SECTION

SCALE: 3/8″ = 1′-0″

McFarland Johnson

New Hampshire DOT Department of Transportation

EAST KINGSTON, NH

NH ROUTE 107A OVER PAN AM RAILROAD

BRIDGE TYPICAL SECTION