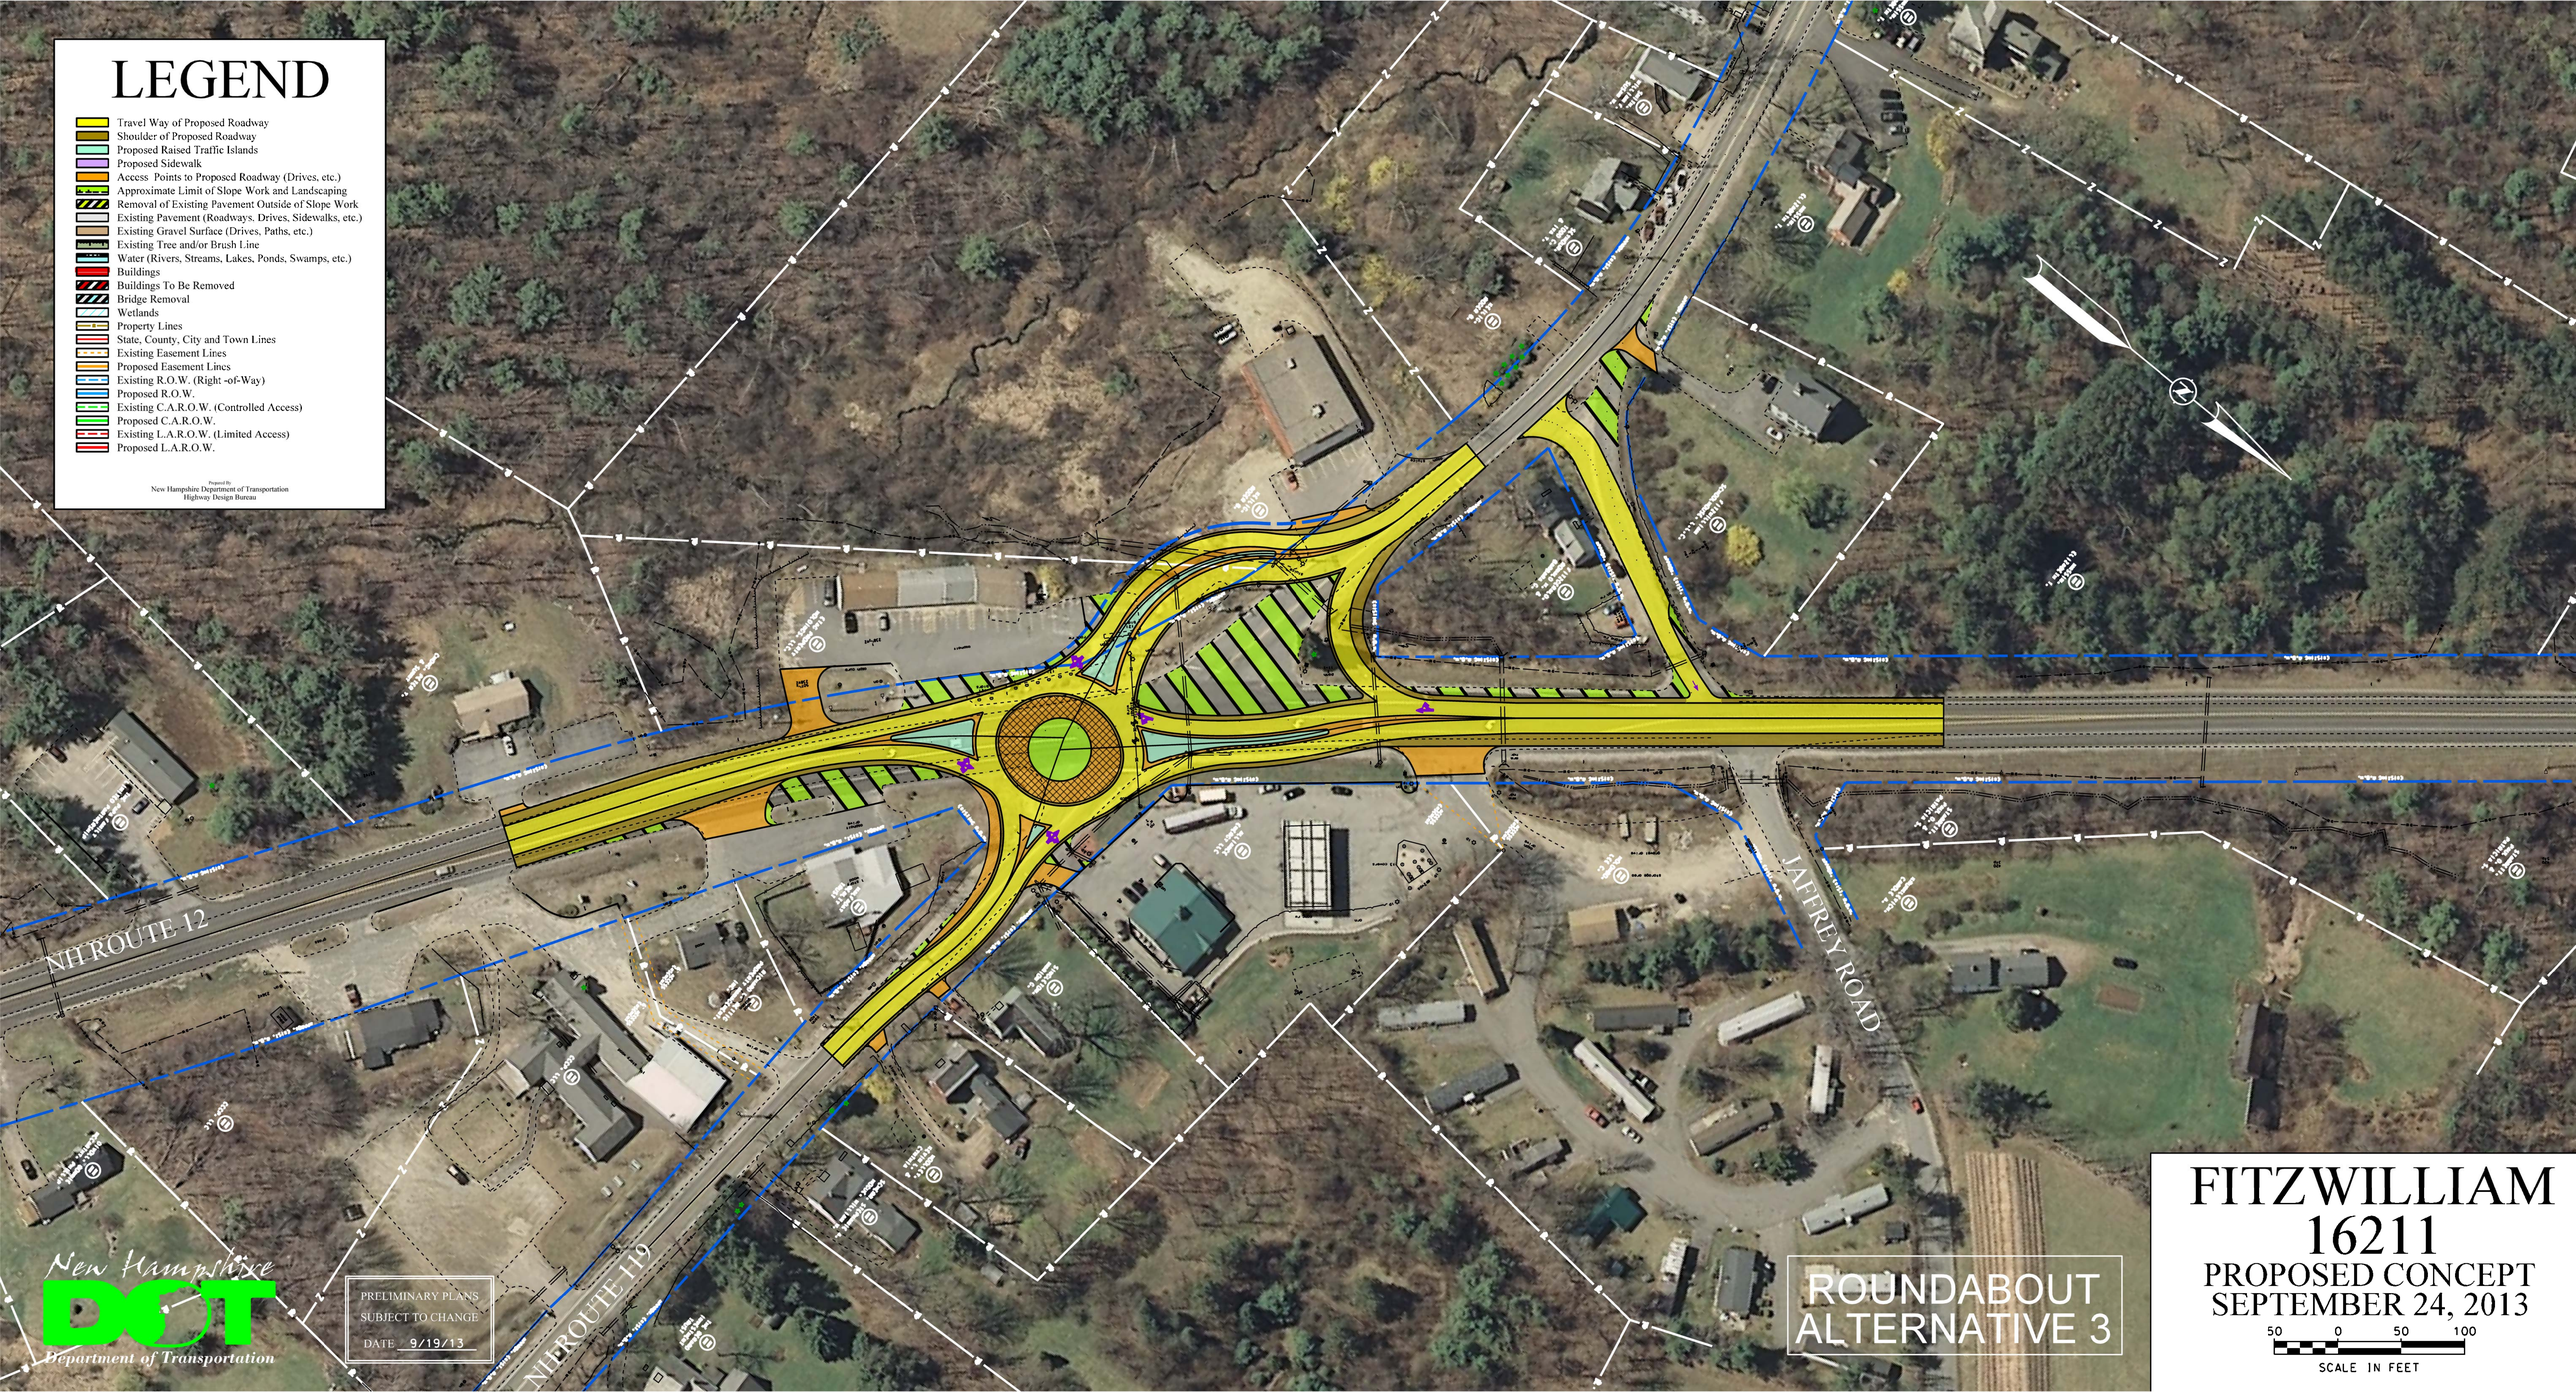
LEGEND
Travel Way of Proposed Roadway
Shoulder of Proposed Roadway
Proposed Raised Traffic Islands
Proposed Sidewalk
Access Points to Proposed Roadway (Drives, etc.)
Approximate Limit of Slope Work and Landscaping
Removal of Existing Pavement Outside of Slope Work
Existing Pavement (Roadways, Drives, Sidewalks, etc.)
Existing Gravel Surface (Drives, Paths, etc.)
Existing Tree and/or Brush Line
Water (Rivers, Streams, Lakes, Ponds, Swamps, etc.)
Buildings
Buildings To Be Removed
Bridge Removal
Wetlands
Property Lines
State, County, City and Town Lines
Existing Easement Lines
Proposed Easement Lines
Existing R.O.W. (Right -of-Way)
Proposed R.O.W.
Existing C.A.R.O.W. (Controlled Access)
Proposed C.A.R.O.W.
Existing L.A.R.O.W. (Limited Access)
Proposed L.A.R.O.W.
Prepared By
New Hampshire Department of Transportation
Highway Design Bureau
NH ROUTE 12
NH ROUTE 119
JAFFREY ROAD
New Hampshire DOT
Department of Transportation
PRELIMINARY PLANS
SUBJECT TO CHANGE
DATE 9/19/13
ROUNDABOUT
ALTERNATIVE 3
FITZWILLIAM
16211
PROPOSED CONCEPT
SEPTEMBER 24, 2013
50 0 50 100
SCALE IN FEET