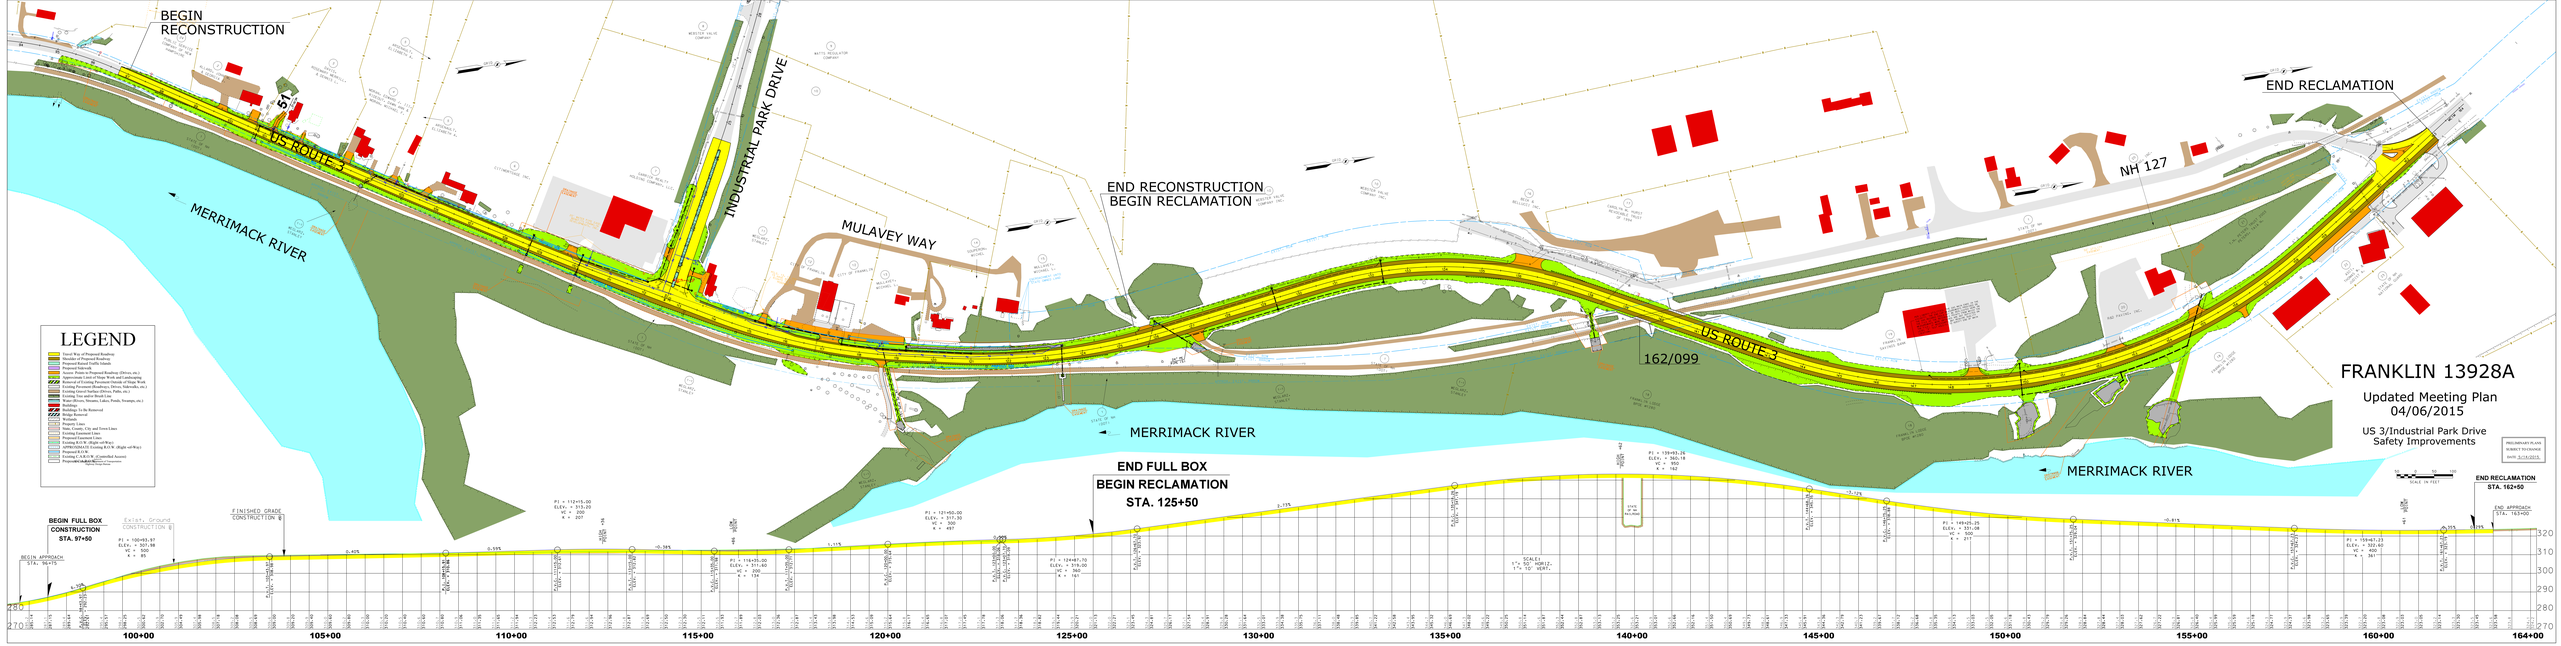
BEGIN RECONSTRUCTION
US ROUTE 3
MERRIMACK RIVER
INDUSTRIAL PARK DRIVE
MULAVEY WAY
END RECONSTRUCTION
BEGIN RECLAMATION
162/099
US ROUTE 3
NH 127
END RECLAMATION
MERRIMACK RIVER
MERRIMACK RIVER
END FULL BOX
BEGIN RECLAMATION
STA. 125+50
LEGEND
BEGIN FULL BOX CONSTRUCTION STA. 97+50
Exist. Ground
FINISHED GRADE CONSTRUCTION
BEGIN APPROACH STA. 96+75
END RECLAMATION STA. 162+50
END APPROACH STA. 163+00
100+00
105+00
110+00
115+00
120+00
125+00
130+00
135+00
140+00
145+00
150+00
155+00
160+00
164+00
FRANKLIN 13928A
Updated Meeting Plan
04/06/2015
US 3/Industrial Park Drive
Safety Improvements
PRELIMINARY PLANS
SUBJECT TO CHANGE
DATE 06/16/2015