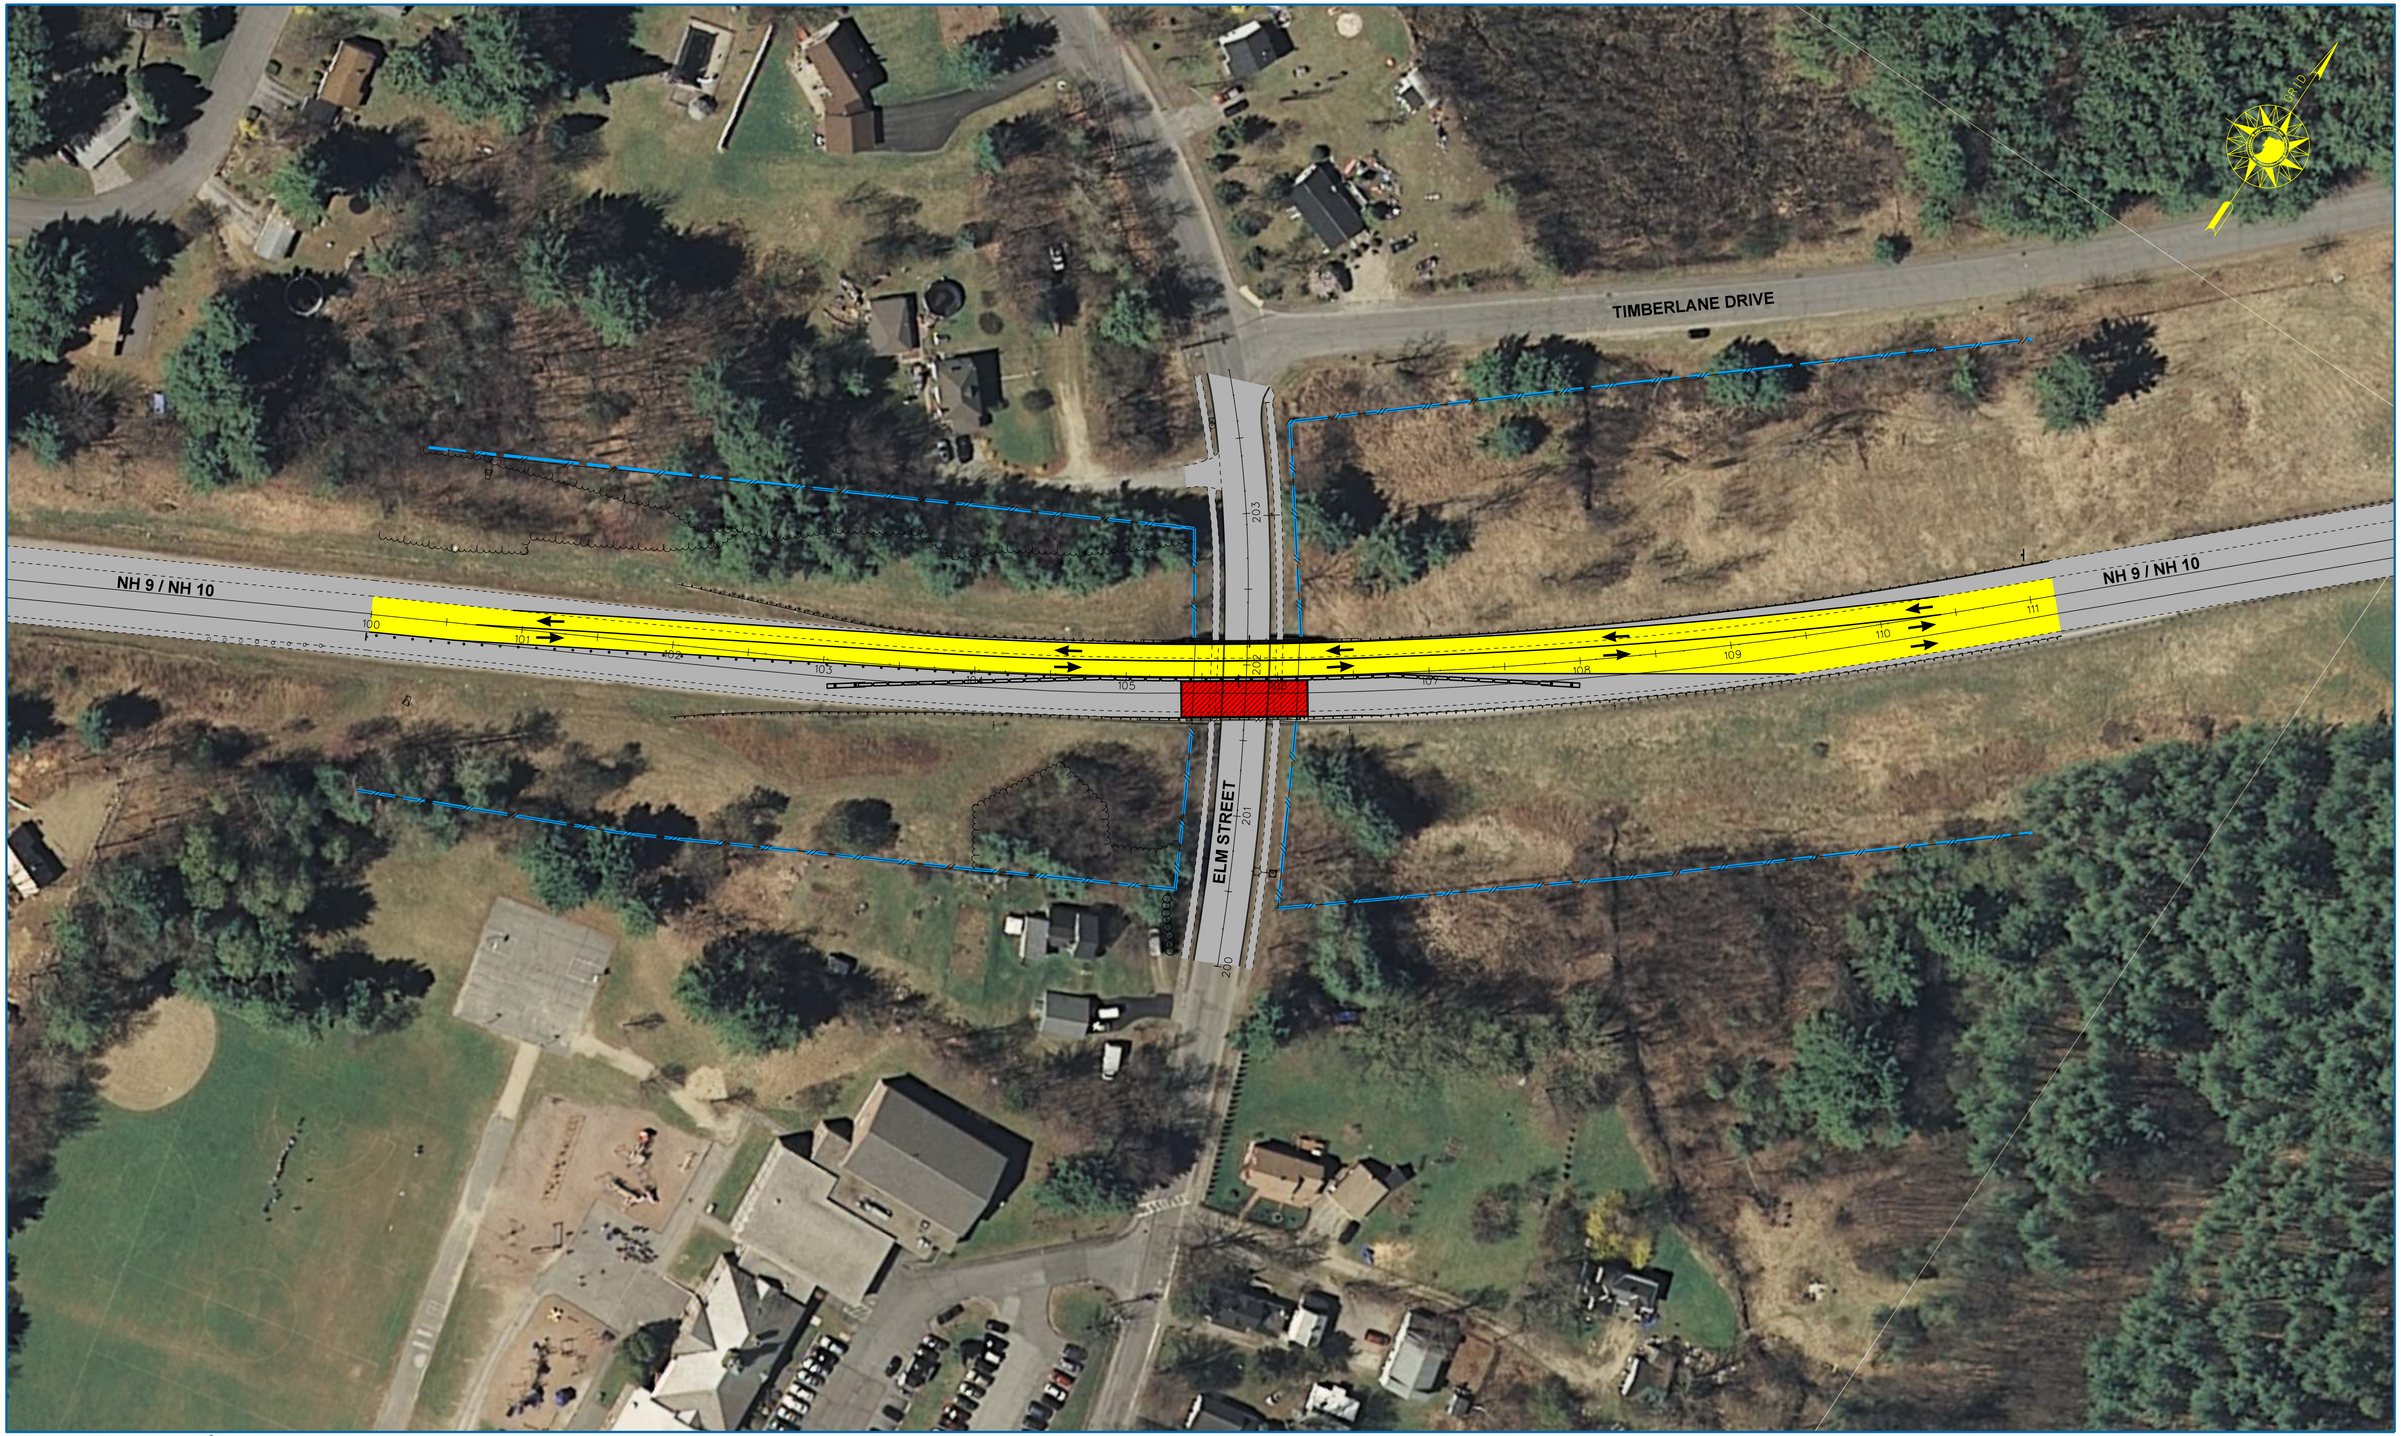

New Hampshire DOT

McFarland Johnson

TRAFFIC CONTROL PLAN
PHASE I

50 0 50 100
SCALE IN FEET

KEENE 16152
NH 9 / NH 10 OVER ELM STREET
KEENE, NH