


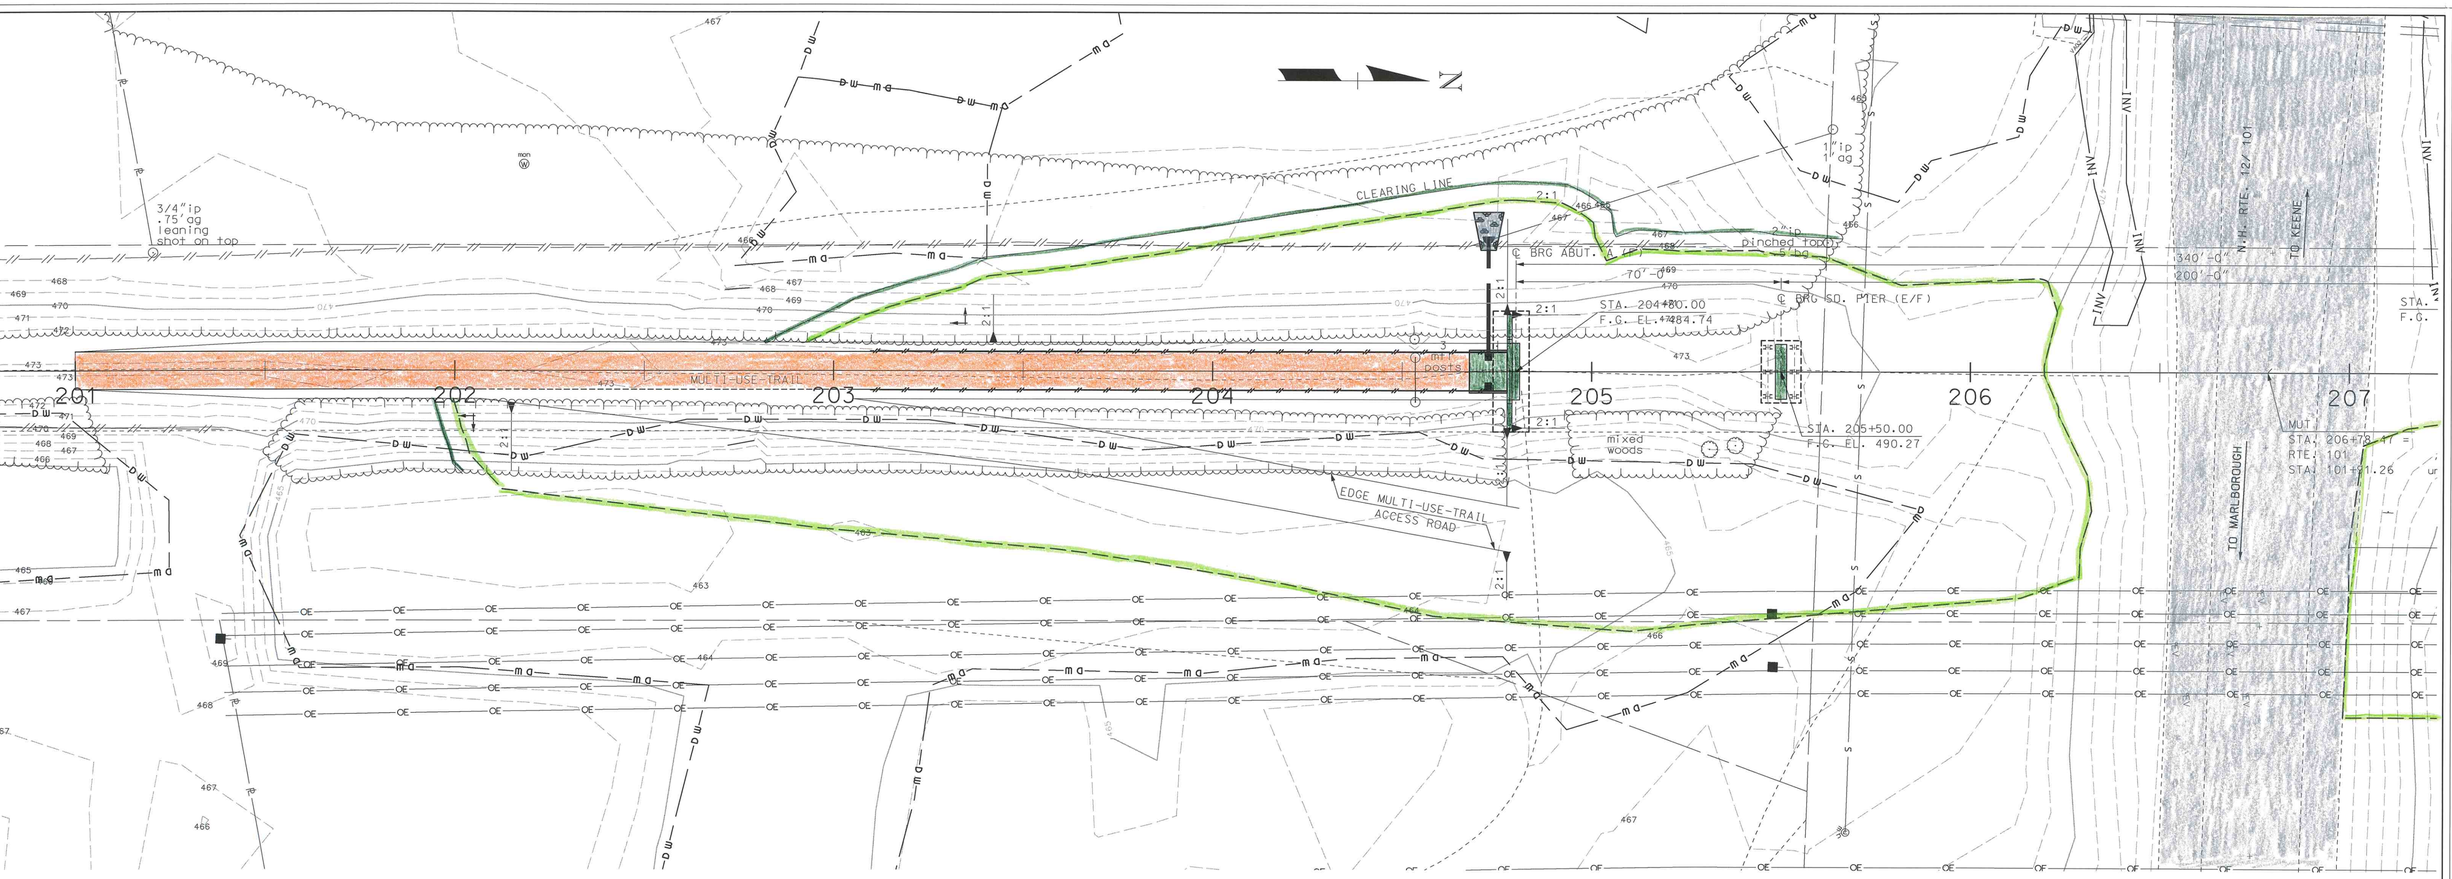


## PROFILE OF MULTI USE TRAIL BRIDGE

SCALE = 1" = 20'-0"

PRELIMINARY PLANS
SUBJECT TO CHANGE
DATE 8/26/2015

| SUBDIRECTORY | .DGN LOCATOR | SHEET SCALE |
|---|---|---|
| BRC/BrSite | 10309pSite | 1"=20'-0" |
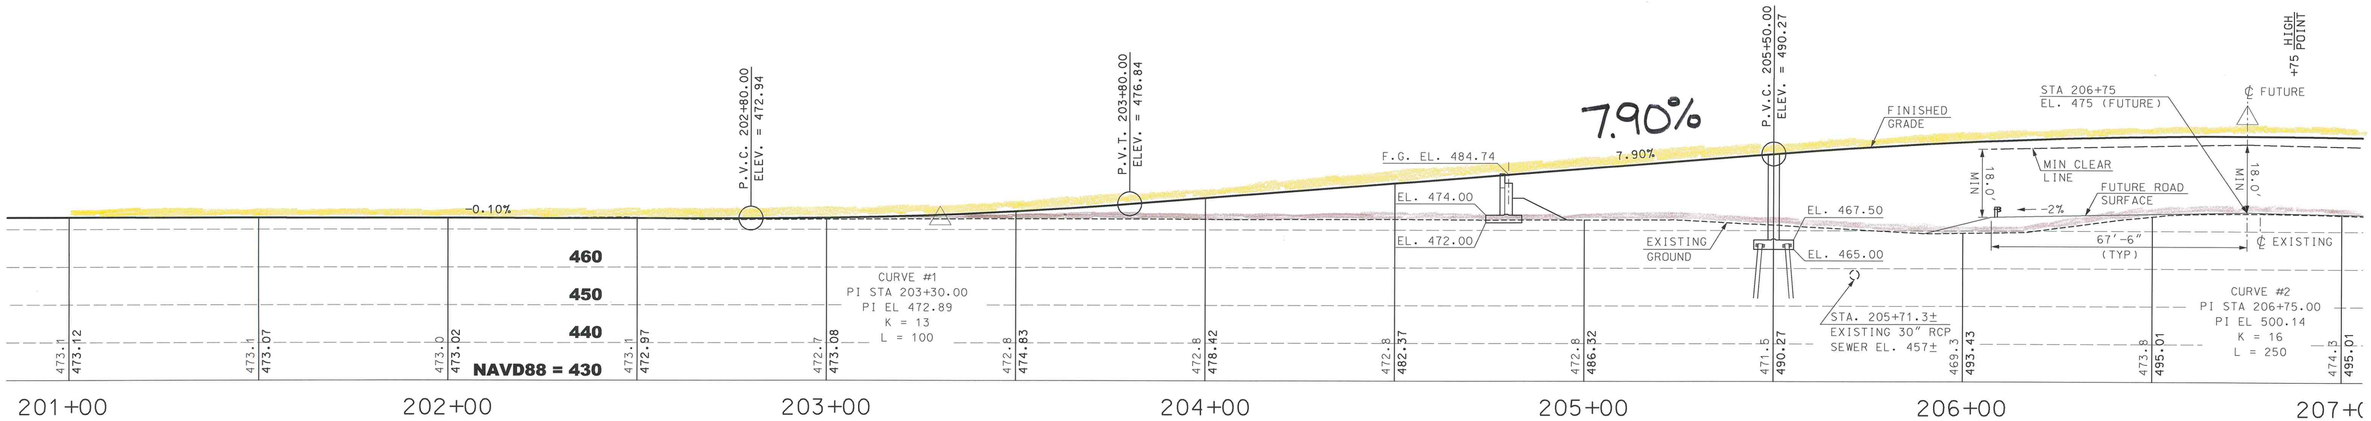
# STATE OF NEW HAMPSHIRE
## DEPARTMENT OF TRANSPORTATION * BUREAU OF BRIDGE DESIGN

TOWN KEENE - SWANZEY BRIDGE NO. 128\061 STATE PROJECT 10309p

LOCATION MULTI-USE-TRAIL OVER N.H. RTE 12\101

## SITE PLAN 1 OF 2

BRIDGE SHEET XX OF

| REVISIONS AFTER PROPOSAL | BY | DATE |
|---|---|---|
| | | |
| | | |
| | | |
| | | |
| | | |

| | BY | DATE | | BY | DATE |
|---|---|---|---|---|---|
| DESIGNED | XXX | XX/XX | CHECKED | XXX | XX/XX |
| DRAWN | GMC | 8/15 | CHECKED | XXX | XX/XX |
| QUANTITIES | XXX | XX/XX | CHECKED | XXX | XX/XX |

| ISSUE DATE | | FEDERAL PROJECT NO. | SHEET NO. | TOTAL SHEETS |
|---|---|---|---|---|
| REV. DATE | | ---------- | 1 | 1 |

FILE NUMBER