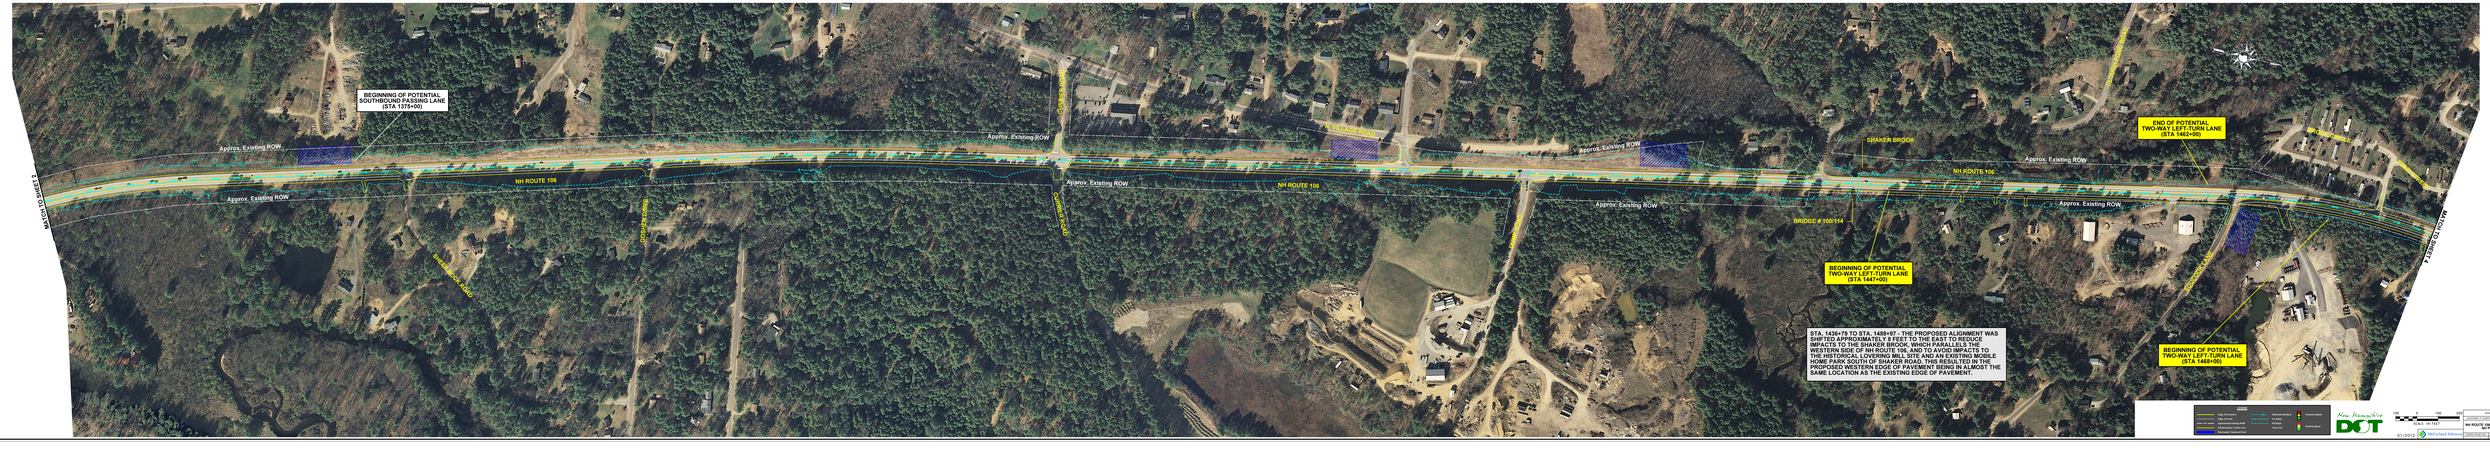
BEGINNING OF POTENTIAL SOUTHBOUND TWO-WAY LEFT-TURN LANE (STA 1370+00)
Approx. Existing ROW
NH ROUTE 106
Approx. Existing ROW
Shaker Brook
Approx. Existing ROW
NH ROUTE 106
Approx. Existing ROW
Shaker Brook
Approx. Existing ROW
SHAKER BROOK
NH ROUTE 106
Approx. Existing ROW
BRIDGE # 160/114
BEGINNING OF POTENTIAL TWO-WAY LEFT-TURN LANE (STA 1447+00)
END OF POTENTIAL TWO-WAY LEFT-TURN LANE (STA 1462+00)
Shaker Brook
BEGINNING OF POTENTIAL TWO-WAY LEFT-TURN LANE (STA 1468+00)
MATCH TO SHEET 1
MATCH TO SHEET 3
STA. 1439+75 TO STA. 1469+97 - THE PROPOSED ALIGNMENT WAS SHIFTED TO THE EAST TO AVOID AND MINIMIZE ENVIRONMENTAL IMPACTS TO THE SHAKER BROOK, WHICH PARALLELS THE WESTERN SIDE OF NH ROUTE 106, AND TO AVOID IMPACTS TO THE HISTORICAL LOVERING MILL SITE AND AN EXISTING MOBILE HOME PARK SOUTH OF SHAKER ROAD. THIS RESULTED IN THE SOUTHBOUND LEFT-TURN LANE BEING CONSTRUCTED ALMOST THE SAME LOCATION AS THE EXISTING EDGE OF PAVEMENT.
LEGEND
Edge of Pavement
Edge of Travel
Centerline Existing Road
Centerline Centerline Only
Approximate Property Line
Approximate Limited ROW
Approximate Full ROW
Temporary Easement
Existing Bridge
New Hampshire DOT
100 0 100 200
SCALE: 1" = 100'
01/2013
Nathaniel Johnson
STATE OF NEW HAMPSHIRE
DEPARTMENT OF TRANSPORTATION
NH ROUTE 106 BATCHK CORRIDOR STUDY
N.H.PROJECT NO. 16008
DESIGNED DRAWN CHECKED APPROVED
NJ NJ NJ NJ