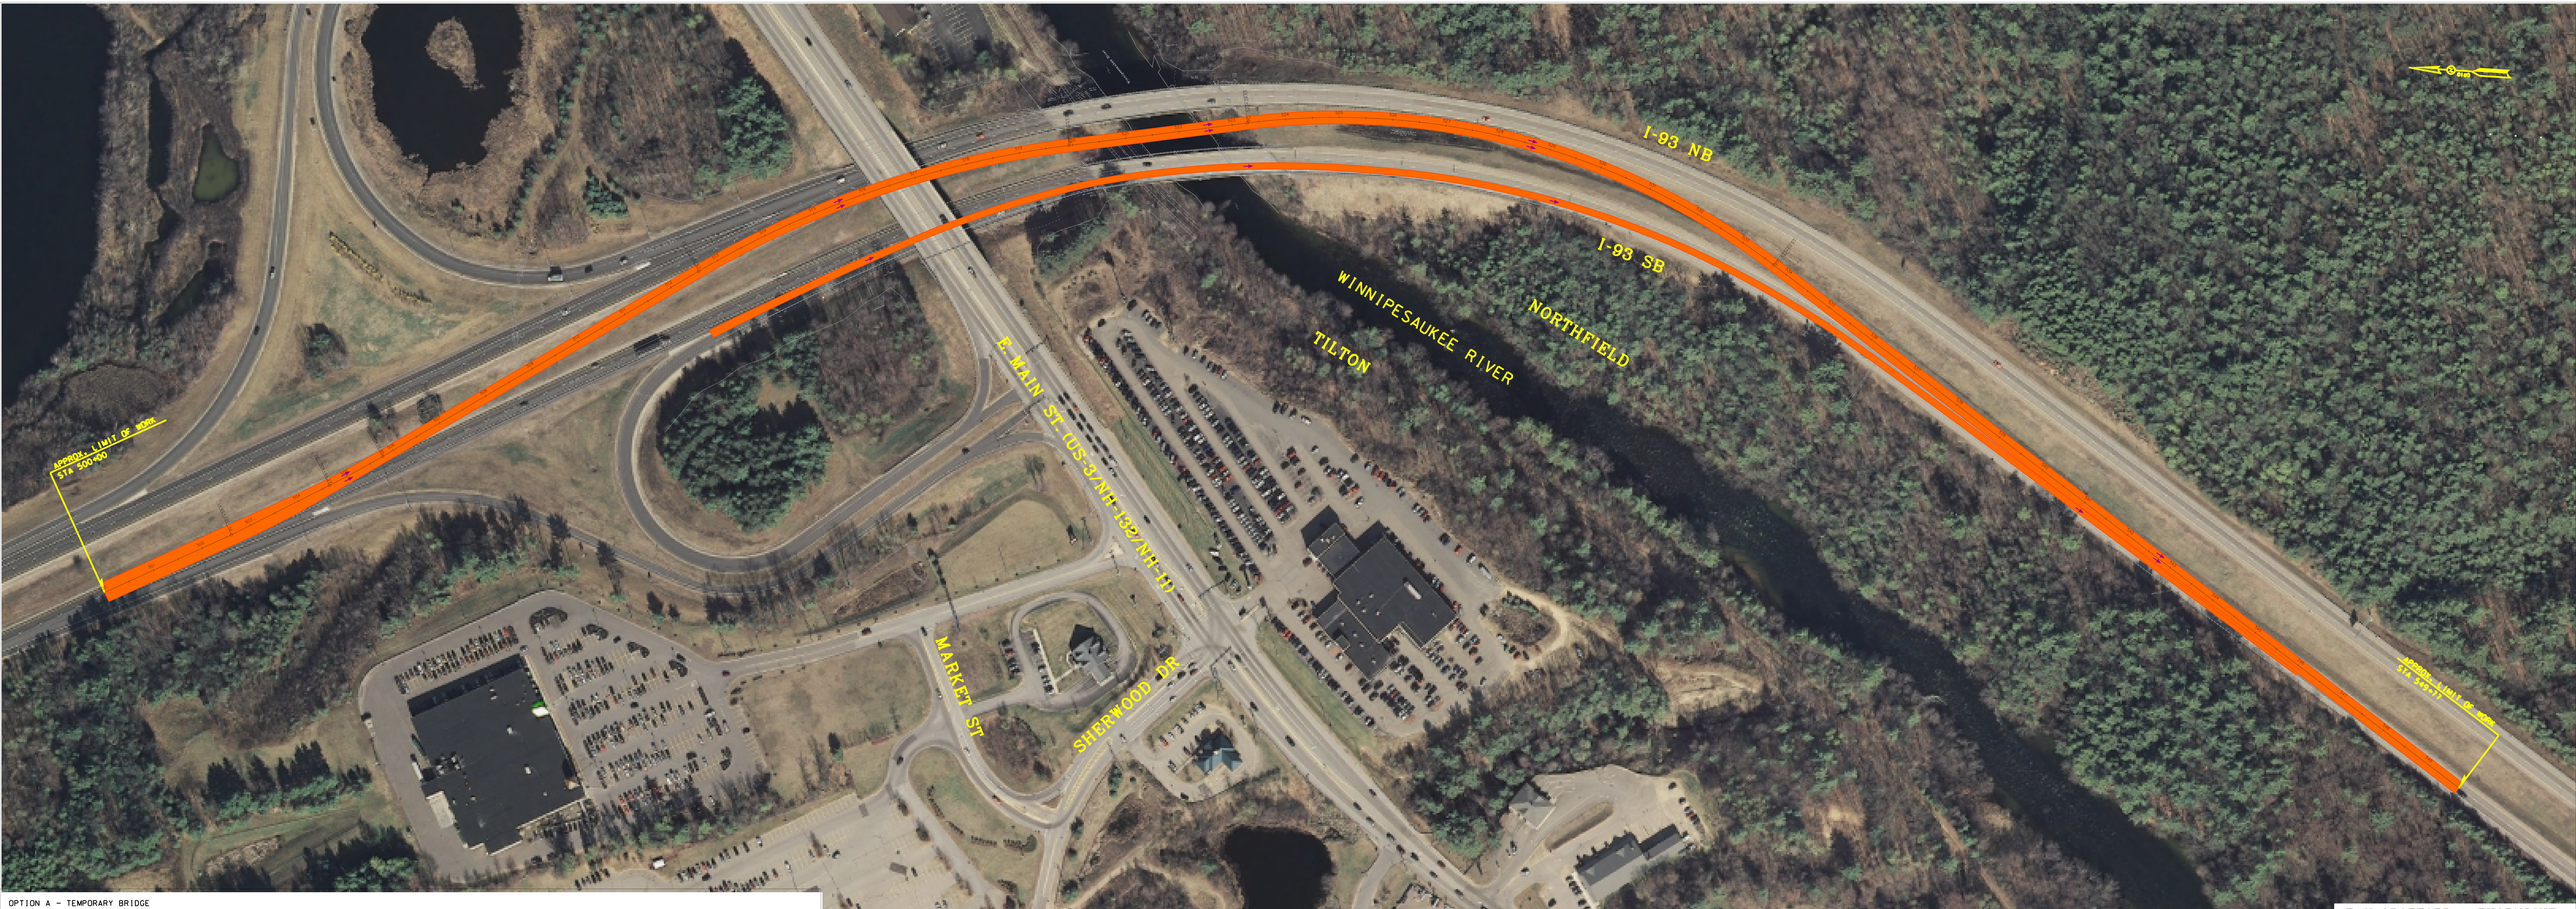

OPTION A - TEMPORARY BRIDGE

STAGE 1: MAINTAIN SB TRAFFIC ON EXISTING SB BRIDGE. CARRY NB TRAFFIC ON TEMPORARY BRIDGE WHILE NB BRIDGE DECK IS REPLACED.

STAGE 2: RETURN NB TRAFFIC TO NEW NB BRIDGE. CARRY SB TRAFFIC ON TEMPORARY BRIDGE WHILE FIRST STAGE OF SB BRIDGE DECK IS PLACED. MAINTAIN SB ON-RAMP TRAFFIC ON EXISTING SB BRIDGE (SHOWN).

STAGE 3: RETURN NB TRAFFIC TO NEW SB BRIDGE. CARRY SB TRAFFIC ON TEMPORARY BRIDGE WHILE SECOND STAGE OF SB BRIDGE DECK IS PLACED. SHIFT SB ON-RAMP TRAFFIC ON EXISTING SB BRIDGE.

FAY, SPOFFORD & THORNDIKE

NORTHFIELD-TILTON BRIDGE REHABILITATION -- PROJECT 16147

OPTION A - SB
TEMPORARY BRIDGE

SCALE IN FEET

New Hampshire DOT Department of Transportation