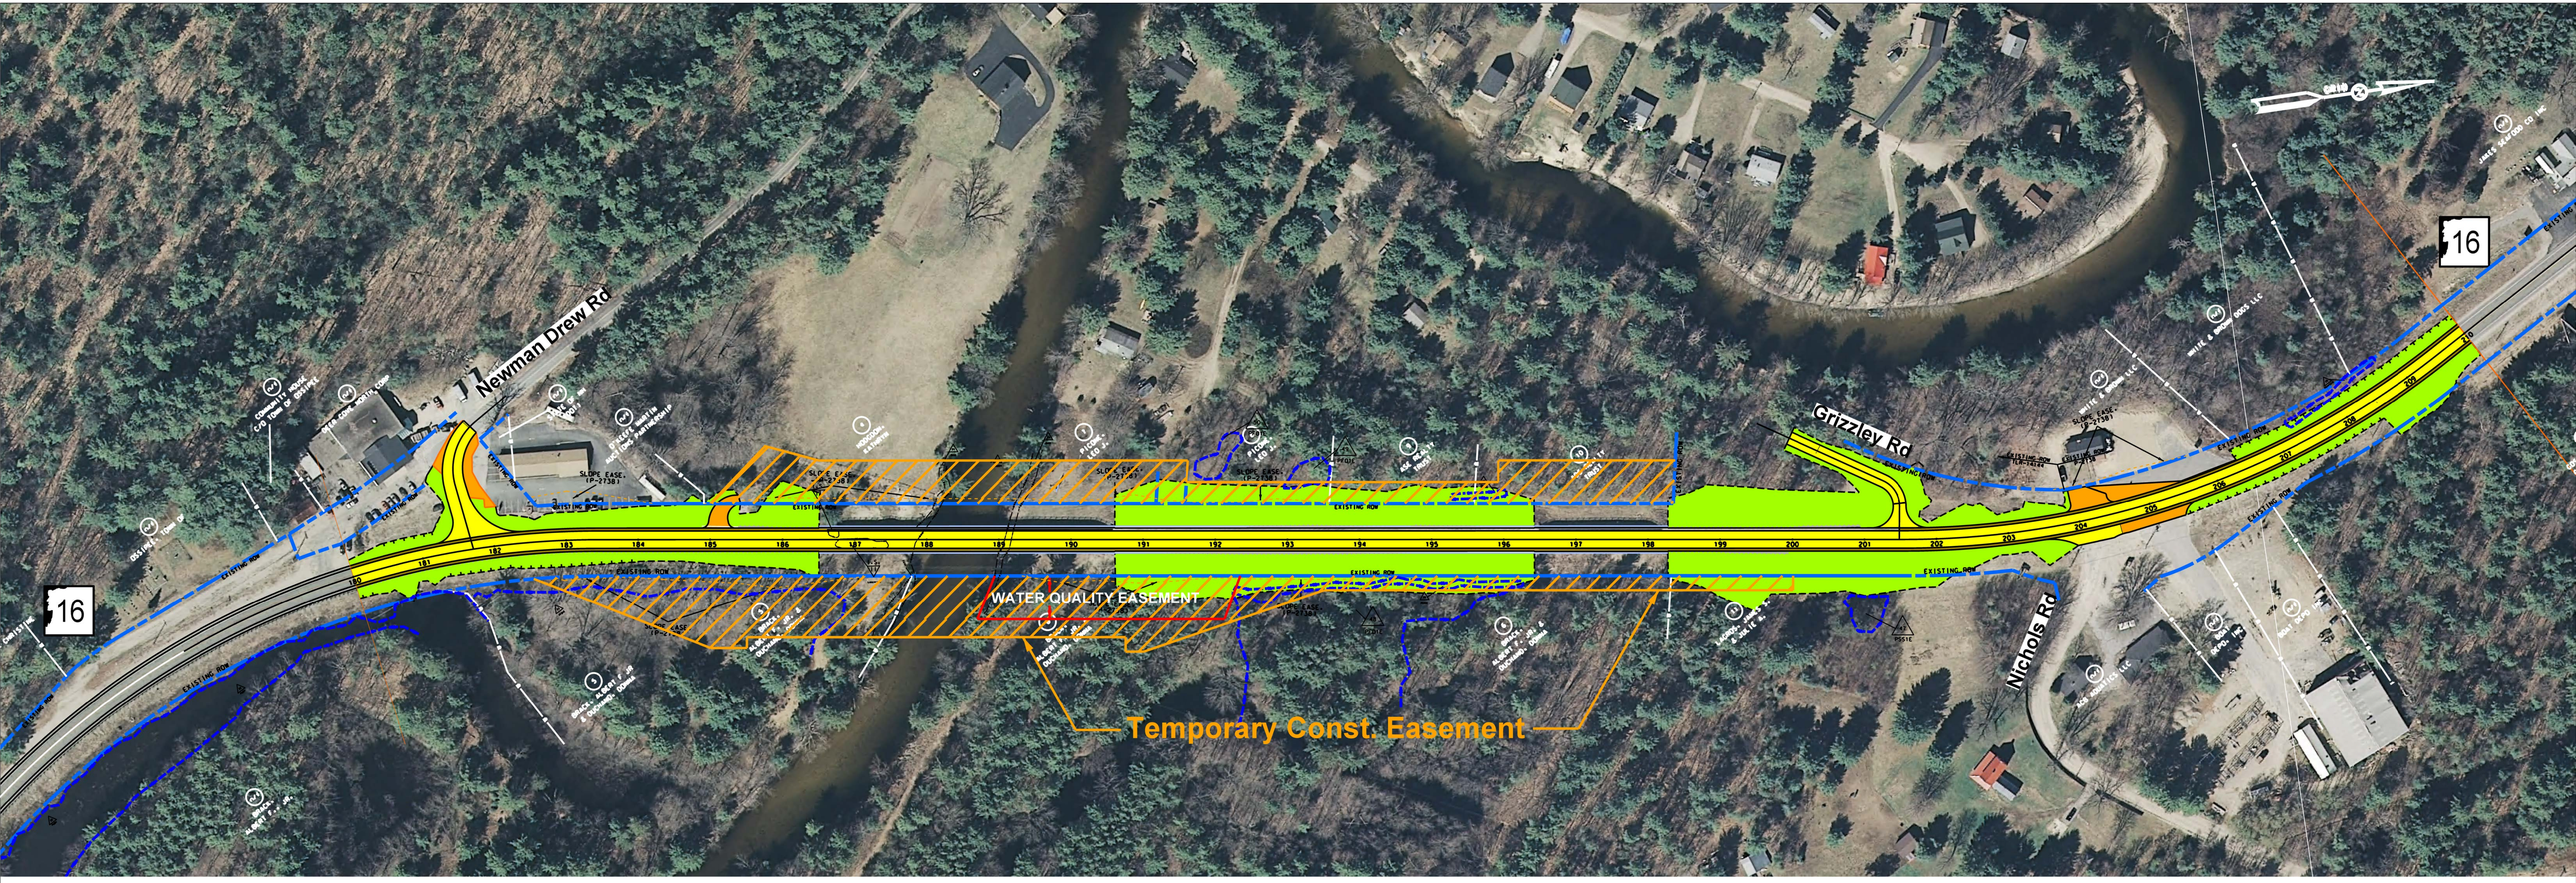

PRELIMINARY PLANS
SUBJECT TO CHANGE
DATE 7/14/16

50 0 50 100
SCALE IN FEET

OSSIPEE 14749
SLIDE IN BRIDGE CONSTRUCTION (SIBC)

C