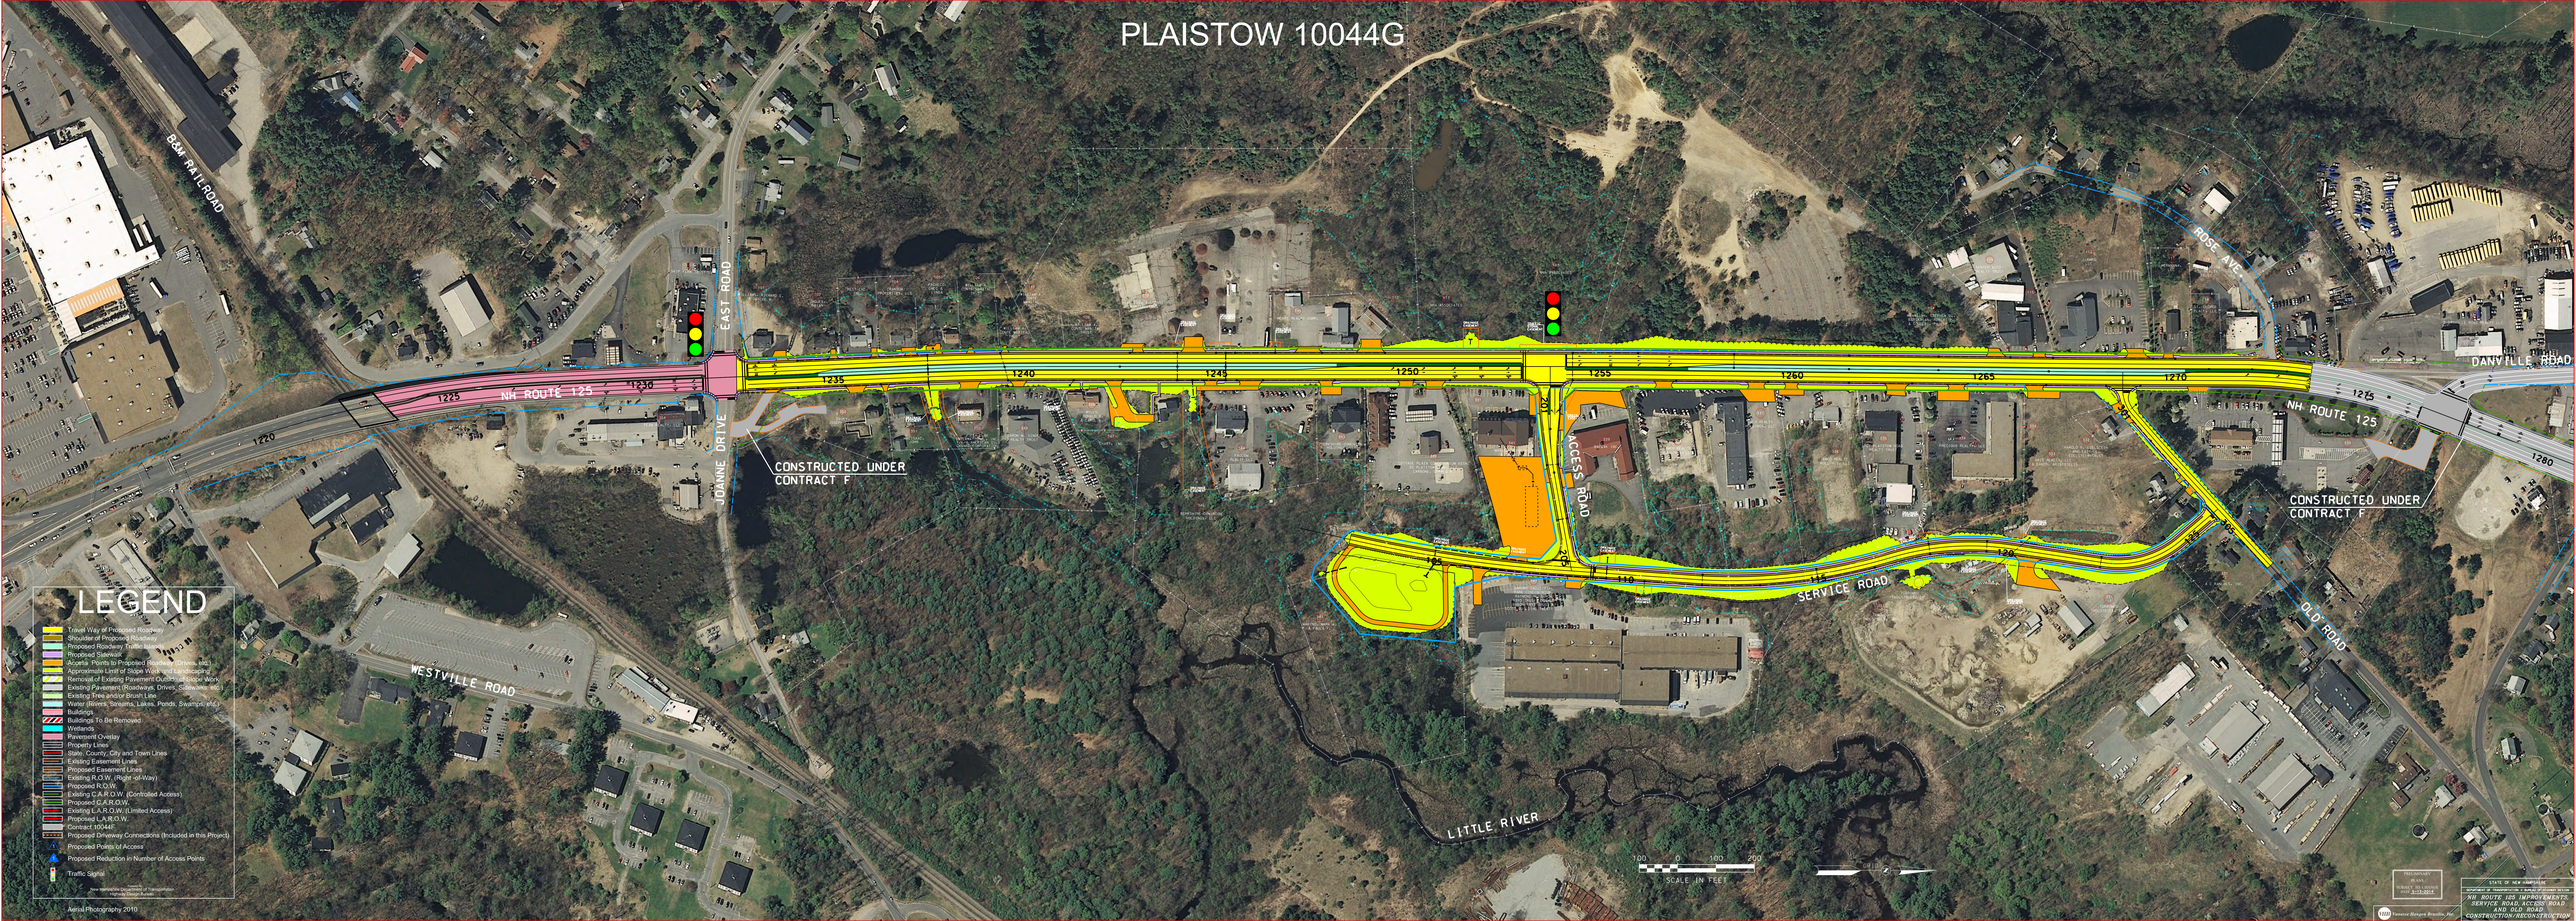
PLAISTOW 10044G
B&M RAILROAD
EAST ROAD
JOANNE DRIVE
NH ROUTE 125
CONSTRUCTED UNDER CONTRACT F
ACCESS ROAD
SERVICE ROAD
ROSS AVE.
DANVILLE ROAD
OLD ROAD
WESTVILLE ROAD
LITTLE RIVER
1220
1225
1230
1235
1240
1245
1250
1255
1260
1265
1270
1275
1280
100
110
115
120
125
130
SCALE IN FEET
LEGEND
Travel Way of Proposed Roadway
Shoulder of Proposed Roadway
Proposed Roadway Traffic Islands
Proposed Sidewalk
Access Points to Proposed Roadway (Drives, Roads)
Approximate Limit of Slope Work (Grading)
Removal of Existing Pavement Outside of Proposed Work
Existing Pavement (Roadways, Drives, Sidewalks, etc.)
Existing Tree and/or Brush Line
Water (Rivers, Streams, Lakes, Ponds, Swamps, etc.)
Buildings
Buildings To Be Removed
Wetlands
Pavement Overlay
Property Lines
State, County, City and Town Lines
Existing Easement Lines
Proposed Easement Lines
Existing R.O.W. (Right-of-Way)
Proposed R.O.W.
Existing C.A.R.O.W. (Controlled Access)
Proposed C.A.R.O.W.
Existing L.A.R.O.W. (Limited Access)
Proposed L.A.R.O.W.
Contract 10044F
Proposed Driveway Connections (Included in this Project)
Proposed Points of Access
Proposed Reduction in Number of Access Points
Traffic Signal
New Hampshire Department of Transportation
Aerial Design Survey
Aerial Photography 2010
PRELIMINARY
NOT FOR CONSTRUCTION
STATE OF NEW HAMPSHIRE
DEPARTMENT OF TRANSPORTATION
NH ROUTE 125 IMPROVEMENTS
SERVICE ROAD TO OLD ROAD
PLAISTOW
CONSTRUCTION/RECONSTRUCTION