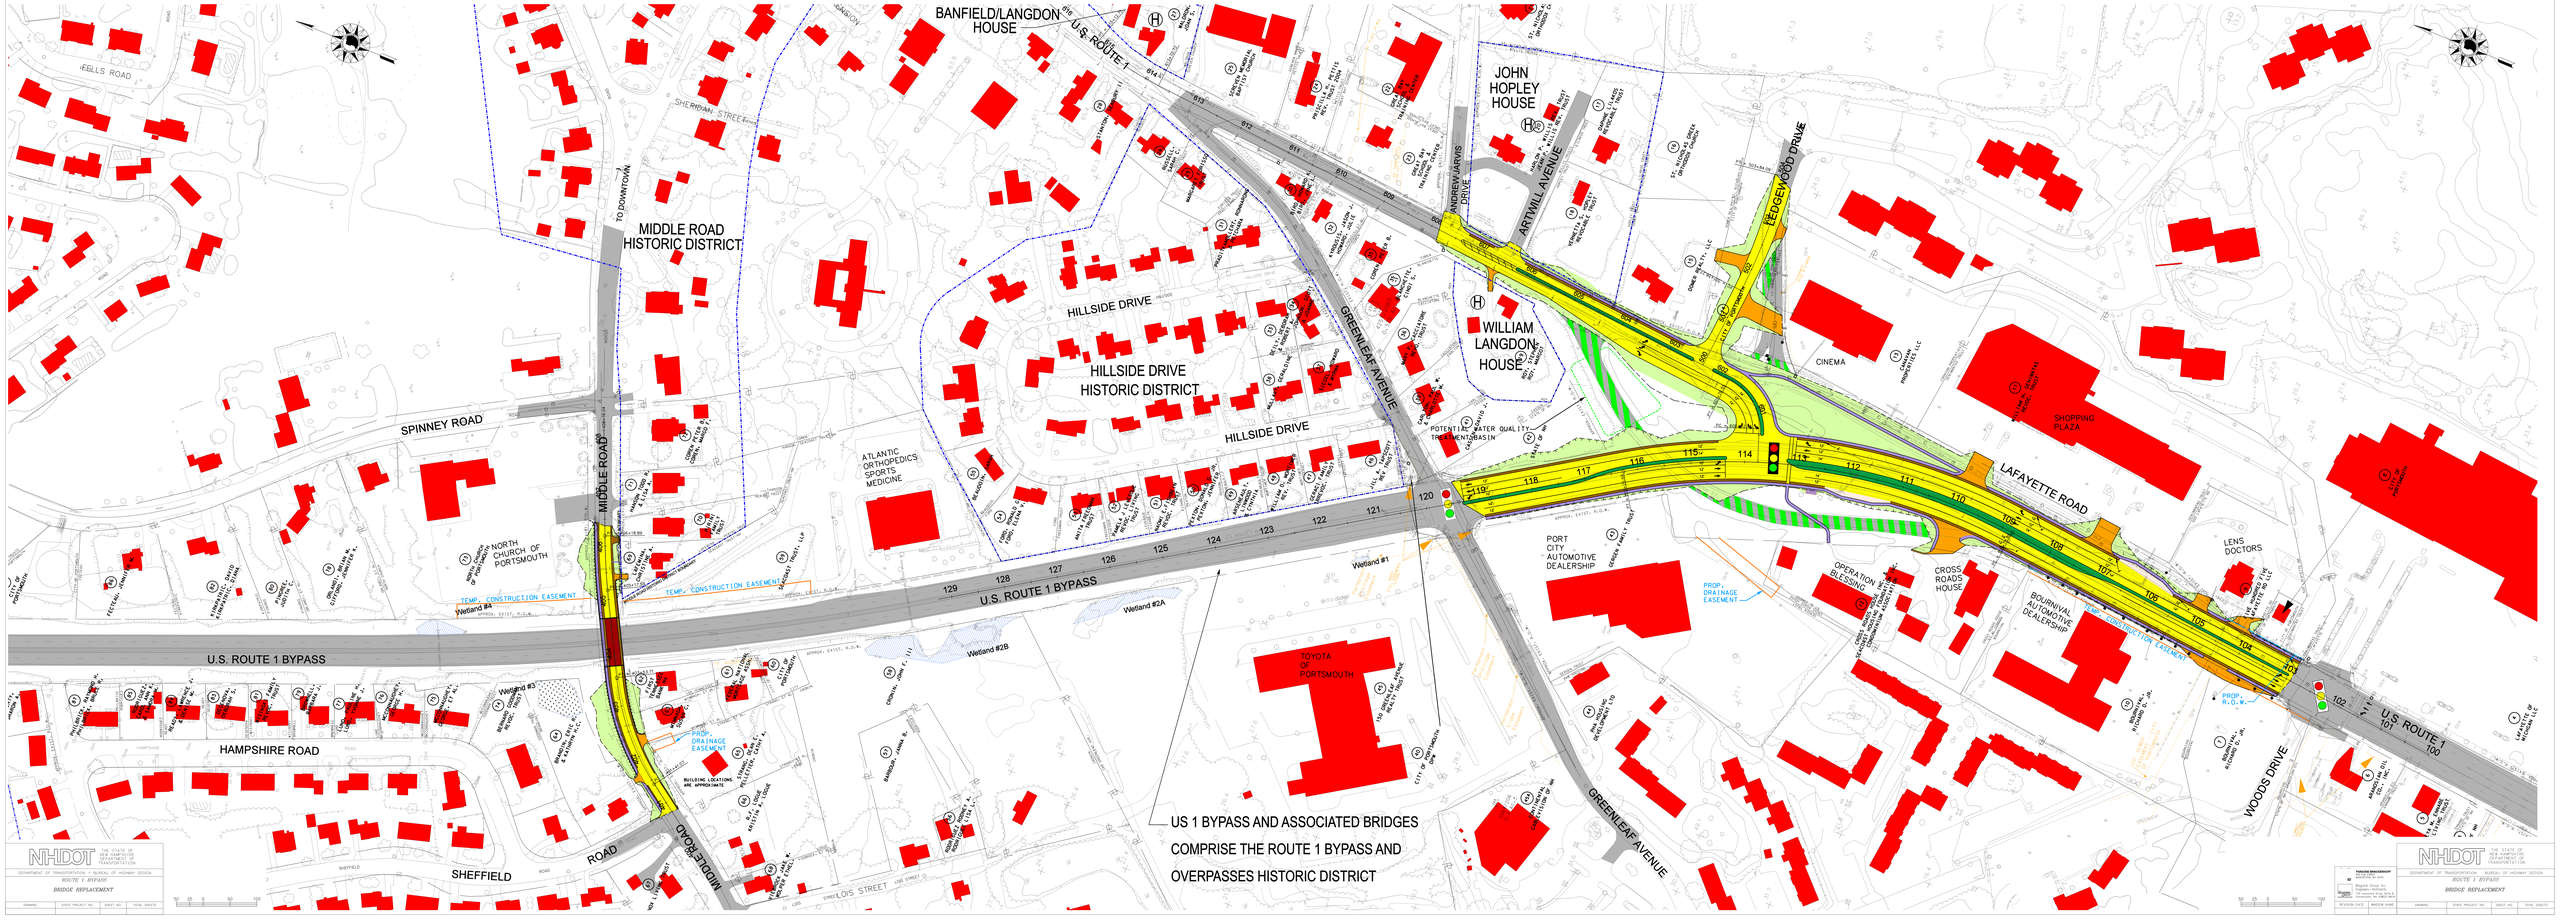

NHDOT — THE STATE OF NEW HAMPSHIRE DEPARTMENT OF TRANSPORTATION
DEPARTMENT OF TRANSPORTATION · BUREAU OF HIGHWAY DESIGN
ROUTE 1 BYPASS
BRIDGE REPLACEMENT

DRAWING	STATE PROJECT NO.	SHEET NO.	TOTAL SHEETS

NHDOT — THE STATE OF NEW HAMPSHIRE DEPARTMENT OF TRANSPORTATION
DEPARTMENT OF TRANSPORTATION · BUREAU OF HIGHWAY DESIGN
ROUTE 1 BYPASS
BRIDGE REPLACEMENT

REVISION DATE	BRIDGE NUMBER	DRAWING	STATE PROJECT NO.	SHEET NO.	TOTAL SHEETS