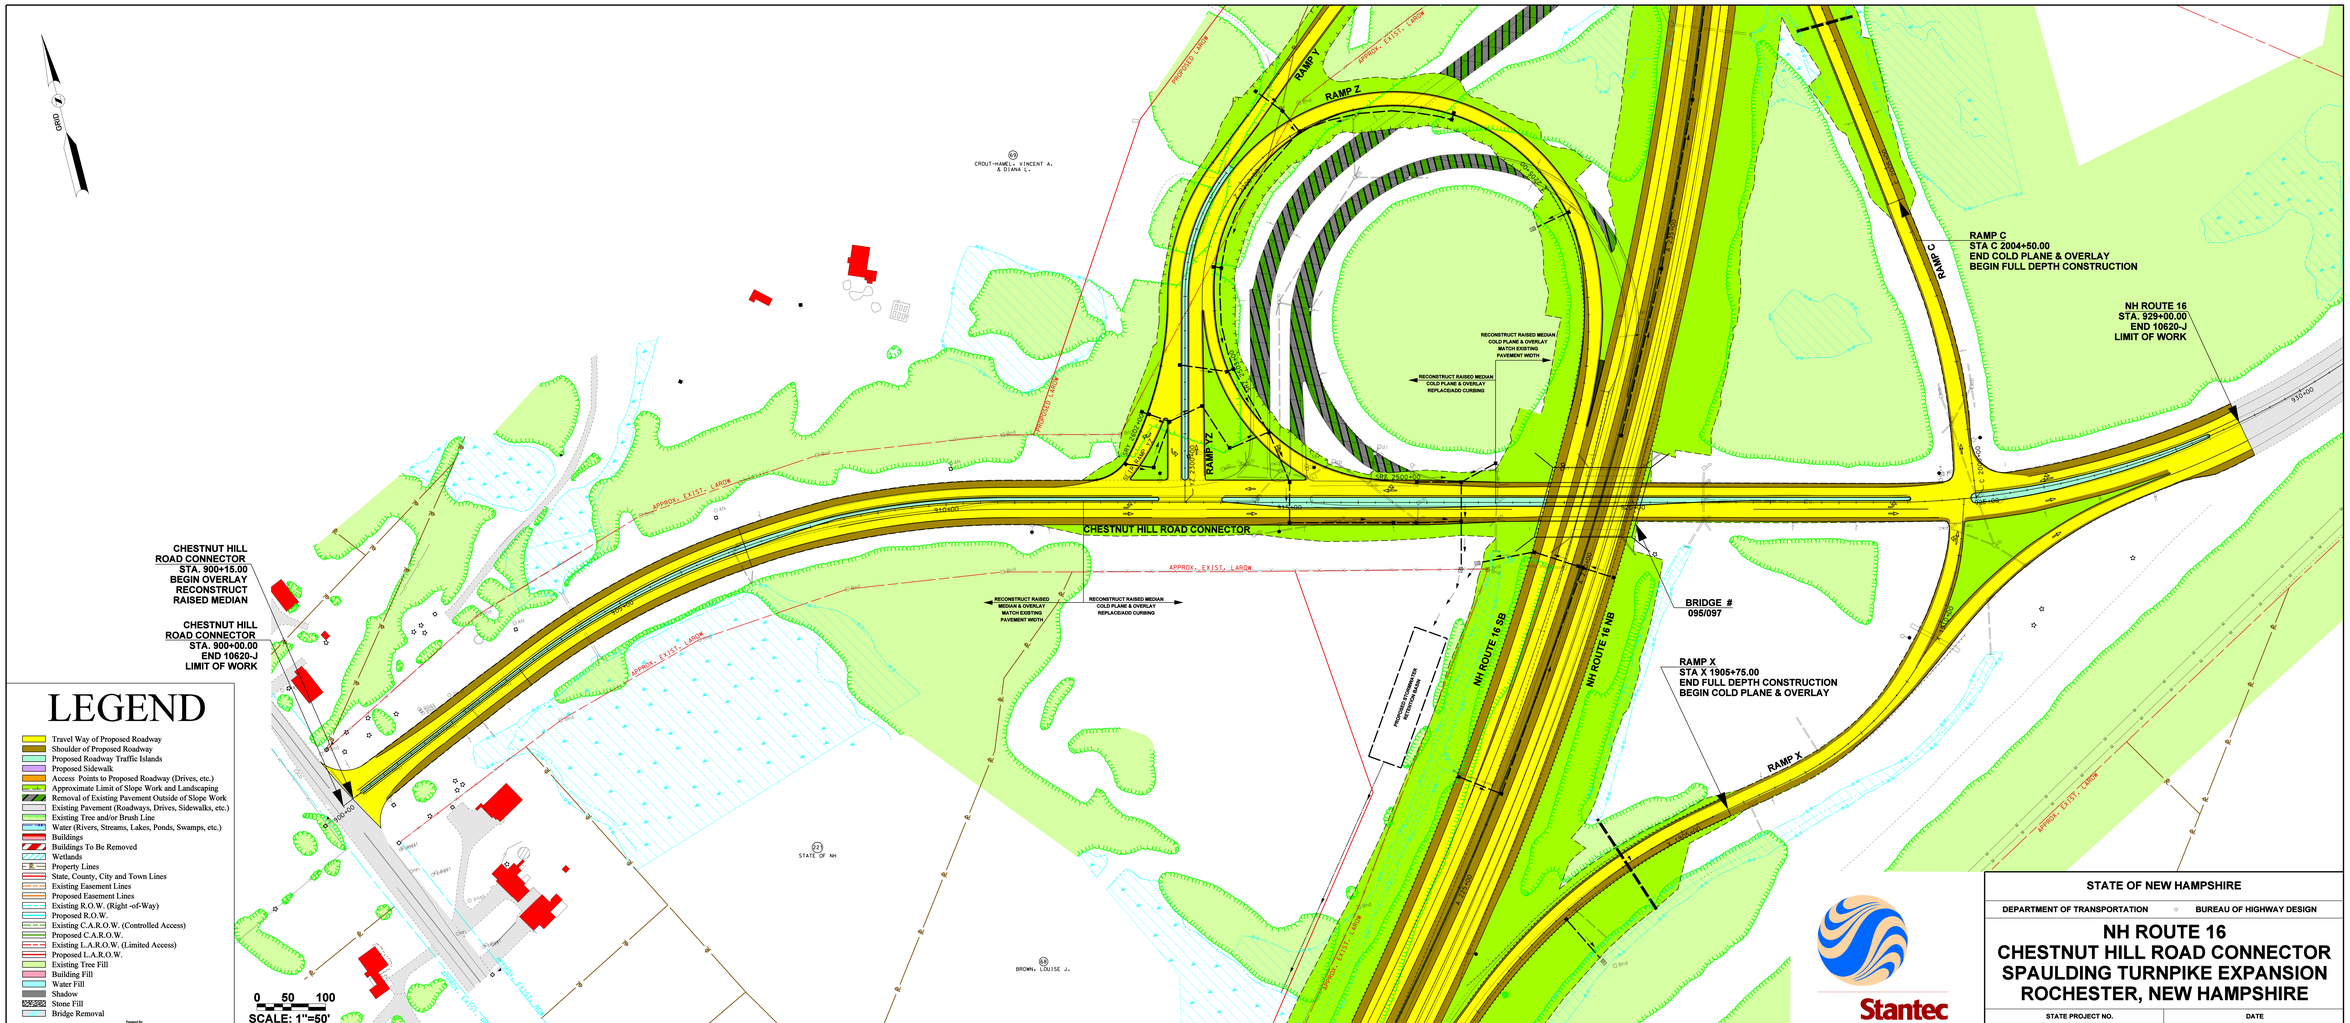
GRID
CHESTNUT HILL ROAD CONNECTOR
STA. 900+15.00
BEGIN OVERLAY
RECONSTRUCT
RAISED MEDIAN
CHESTNUT HILL
ROAD CONNECTOR
STA. 900+00.00
END 10620-J
LIMIT OF WORK
CHESTNUT HILL ROAD CONNECTOR
RAMP Y
RAMP Z
RAMP YZ
RAMP C
STA C 2004+50.00
END COLD PLANE & OVERLAY
BEGIN FULL DEPTH CONSTRUCTION
NH ROUTE 16
STA. 929+00.00
END 10620-J
LIMIT OF WORK
BRIDGE #
095/097
RAMP X
STA X 1905+75.00
END FULL DEPTH CONSTRUCTION
BEGIN COLD PLANE & OVERLAY
RAMP X
NH ROUTE 16 SB
NH ROUTE 16 NB
RECONSTRUCT RAISED MEDIAN
COLD PLANE & OVERLAY
MATCH EXISTING
PAVEMENT WIDTH
RECONSTRUCT RAISED MEDIAN
COLD PLANE & OVERLAY
REPLACE/ADD CURBING
RECONSTRUCT RAISED
MEDIAN & OVERLAY
MATCH EXISTING
PAVEMENT WIDTH
RECONSTRUCT RAISED MEDIAN
COLD PLANE & OVERLAY
REPLACE/ADD CURBING
PROPOSED PARKING
RESTORATION
APPROX. EXIST. LARROW
PROPOSED LARROW
CROUT-HAMEL, VINCENT A.
& DIANA L.
STATE OF NH
BROWN, LOUISE J.
900+00
910+00
