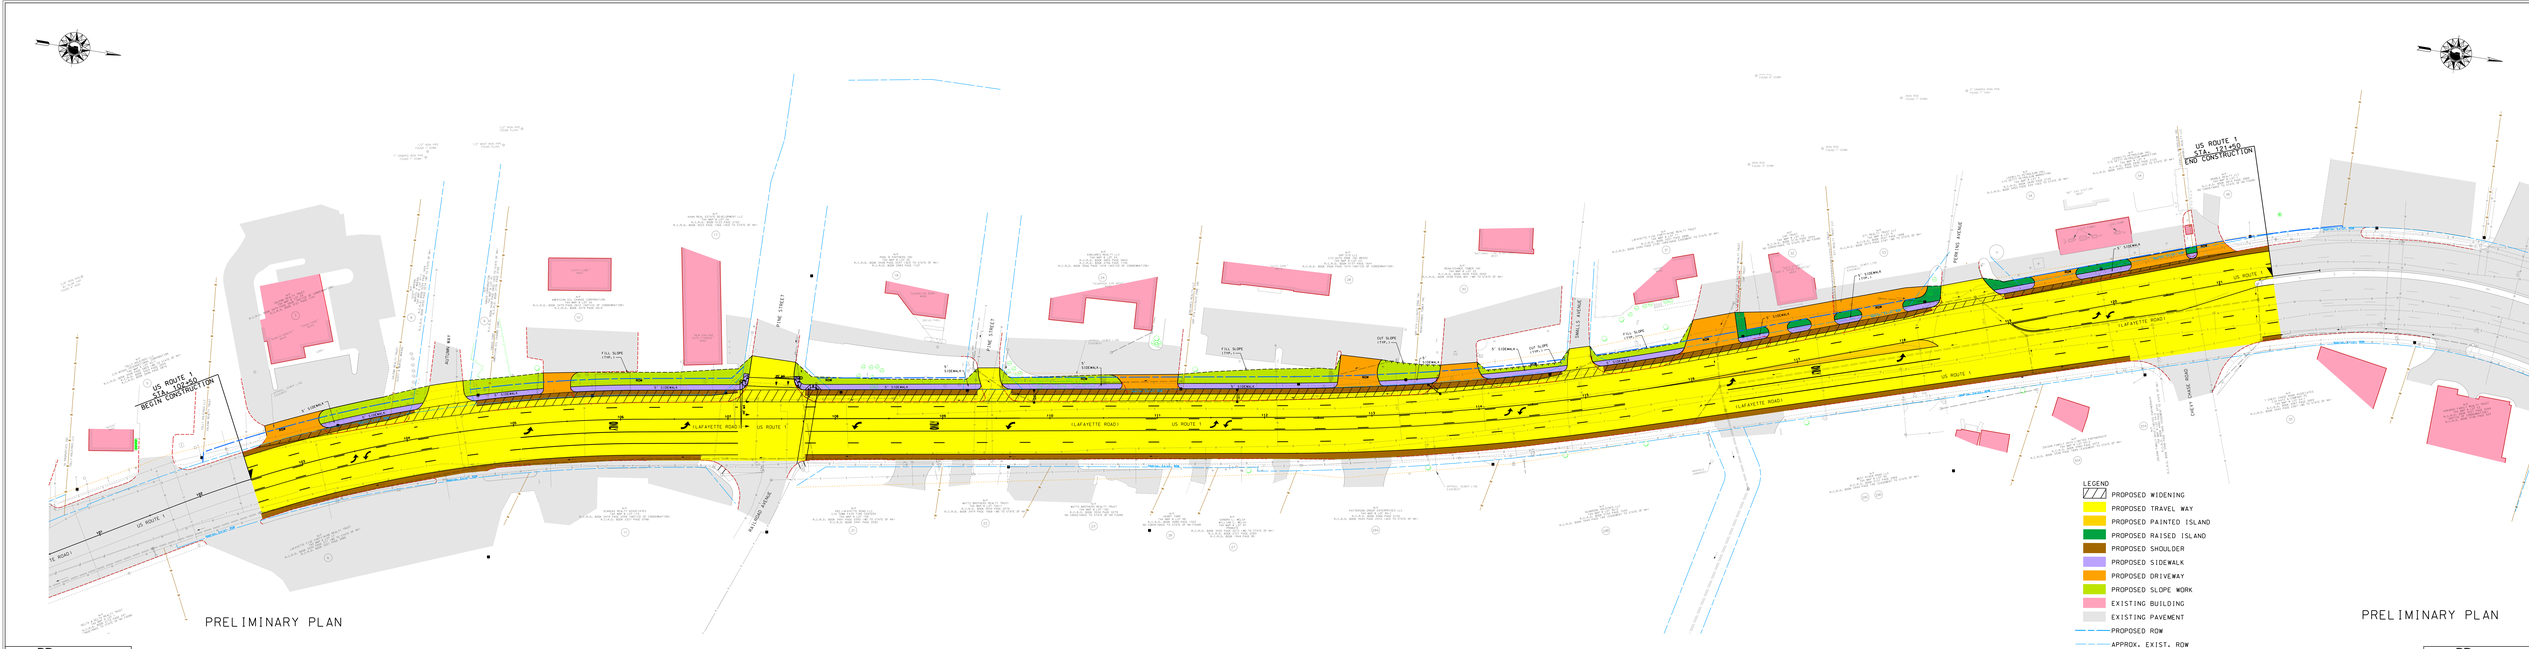

PRELIMINARY PLAN

PRELIMINARY PLAN

SCALE IN FEET

SCALE IN FEET

PARSONS BRINCKERHOFF
One Harbor Drive, Suite 111
Sausalito, CA 94965
www.pbworld.com

STATE OF NEW HAMPSHIRE
DEPARTMENT OF TRANSPORTATION / BUREAU OF HIGHWAY DESIGN

SEABROOK 16444
PUBLIC INFORMATIONAL
OCTOBER 23, 2012

NO.	DATE	BY	DESCRIPTION

SHEET NO.

S:\16444\Design\Hearing plans\20

DGN: Color Hearing plans.dgn