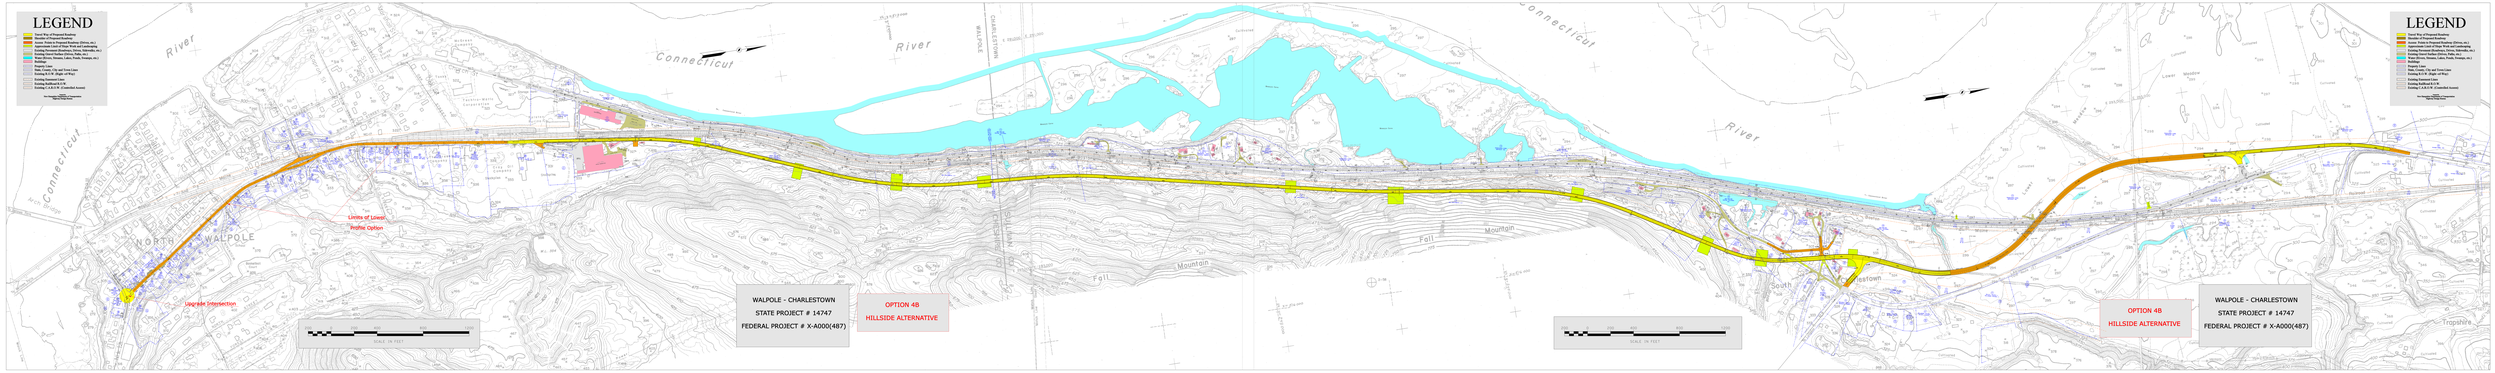
LEGEND
Travel Way of Proposed Roadway
Limits of Proposed Construction
Arrow: Points to Proposed Roadway (Stream, etc.)
Existing Permanent (Roadways, Ditches, Sidewalks, etc.)
Existing Permanent (Roadways, Ditches, Sidewalks, etc.)
Water (Rivers, Streams, Lakes, Ponds, Swamps, etc.)
Buildings
Limits of Lanes
Note: Limits of Lay and Cross Lines
Lines, Curves, & P.I. (Right of Way)
Existing Guiderail Line
Existing Fence Line
Existing C.B.A.N.W.P. (Controlled Access)
Limits of Lanes
Limits of Lower Profile Option
Upgrade Intersection
NORTH WALPOLE
CHARLESTOWN
WALPOLE
Connecticut River
Fall Mountain
SCALE IN FEET
WALPOLE - CHARLESTOWN
STATE PROJECT # 14747
FEDERAL PROJECT # X-A000(487)
OPTION 4B
HILLSIDE ALTERNATIVE
LEGEND
OPTION 4B
HILLSIDE ALTERNATIVE
WALPOLE - CHARLESTOWN
STATE PROJECT # 14747
FEDERAL PROJECT # X-A000(487)