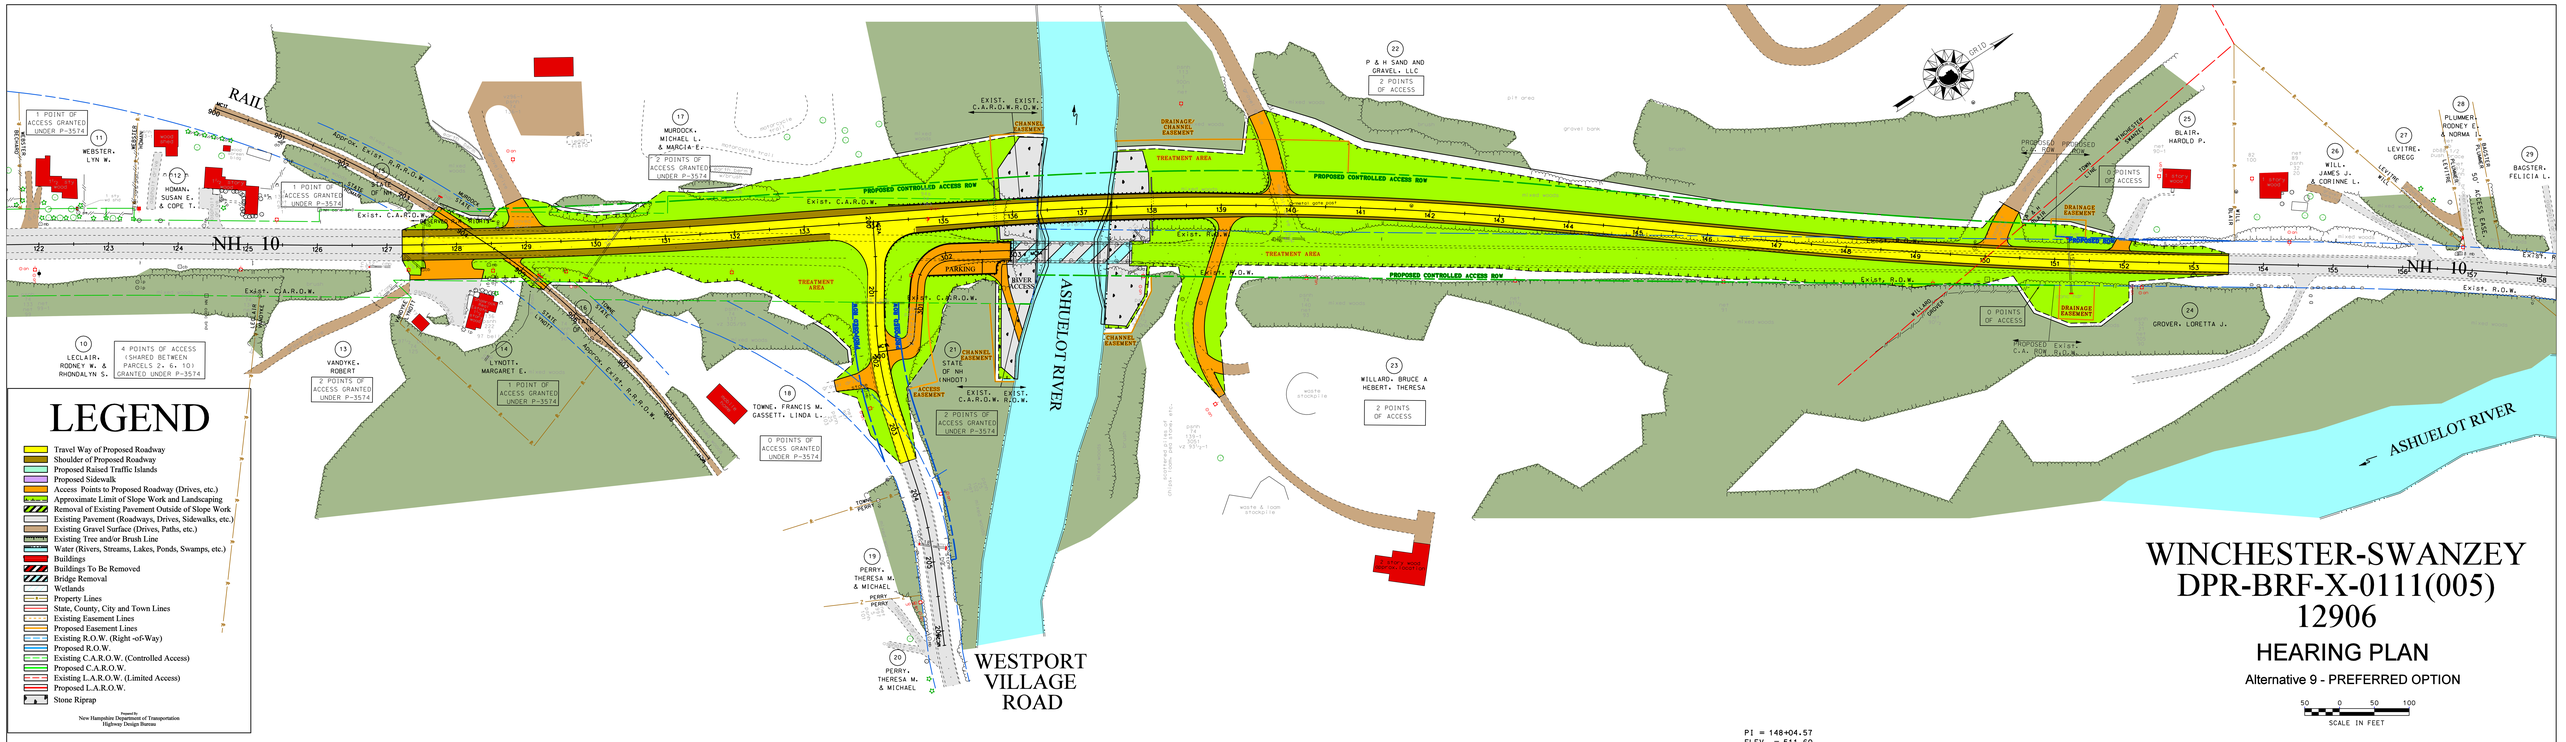

WINCHESTER-SWANZEY
DPR-BRF-X-0111(005)
12906

HEARING PLAN

Alternative 9 - PREFERRED OPTION

50 0 50 100
SCALE IN FEET

NH 10 PROFILE

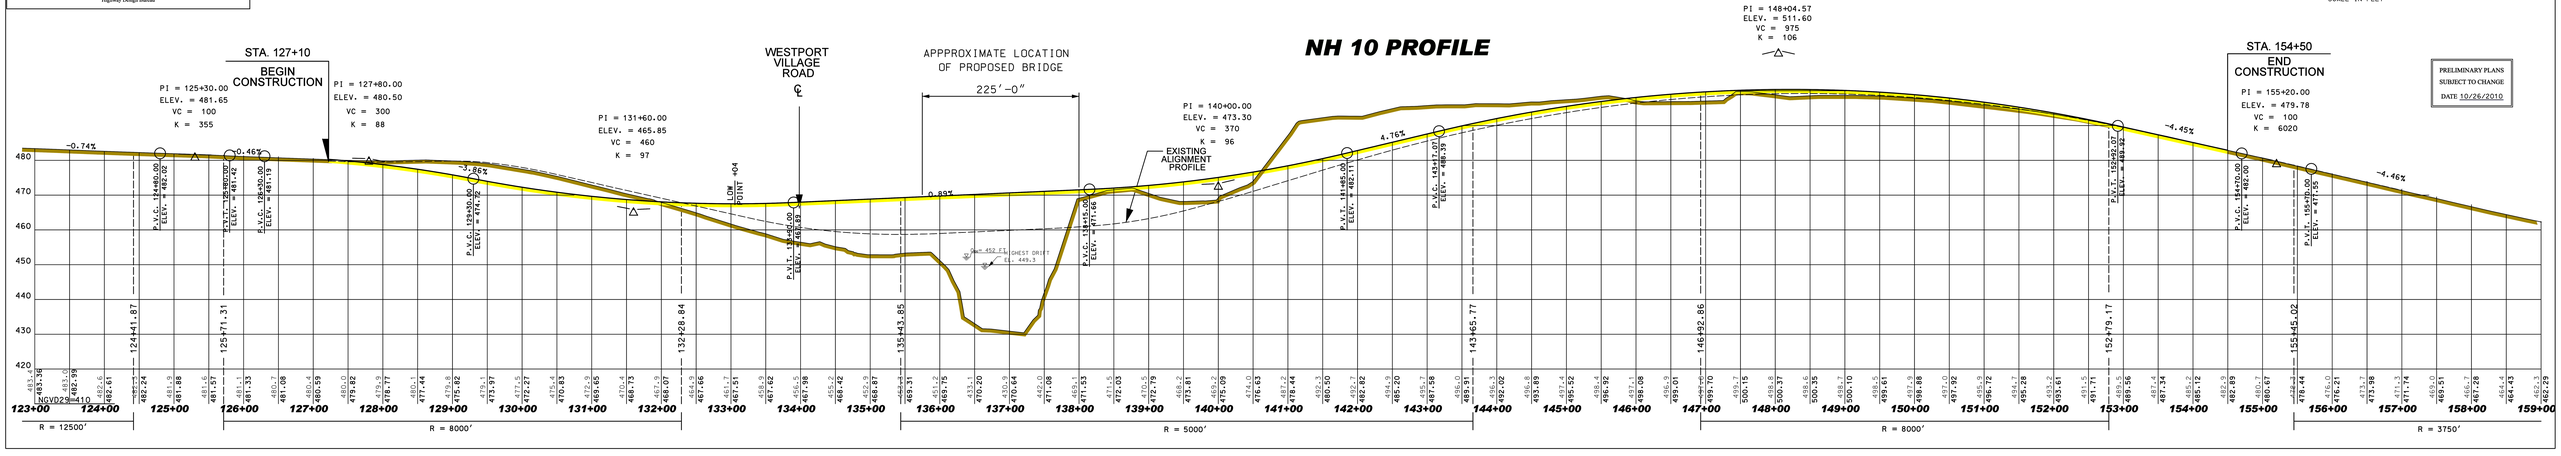

PRELIMINARY PLANS SUBJECT TO CHANGE
DATE: 10/26/2010