CONSTRUCTION NOTES LEGEND

- (A) — CLEARING AND GRUBBING AREA (REFER TO SUMMARY SHEETS)
- (1) — DRAINAGE NOTE
- (A) — EROSION CONTROL NOTE (REFER TO SUMMARY SHEETS)
- [A] — FENCING NOTE (REFER TO SUMMARY SHEETS)
- [1] — STONE WALL NOTE (REFER TO SUMMARY SHEETS)
- (A) — LIGHTING NOTE (REFER TO SUMMARY SHEETS)
- (1) — PROPERTY PARCEL NUMBER
- (1) L1UBH — WETLAND DESIGNATION NUMBER

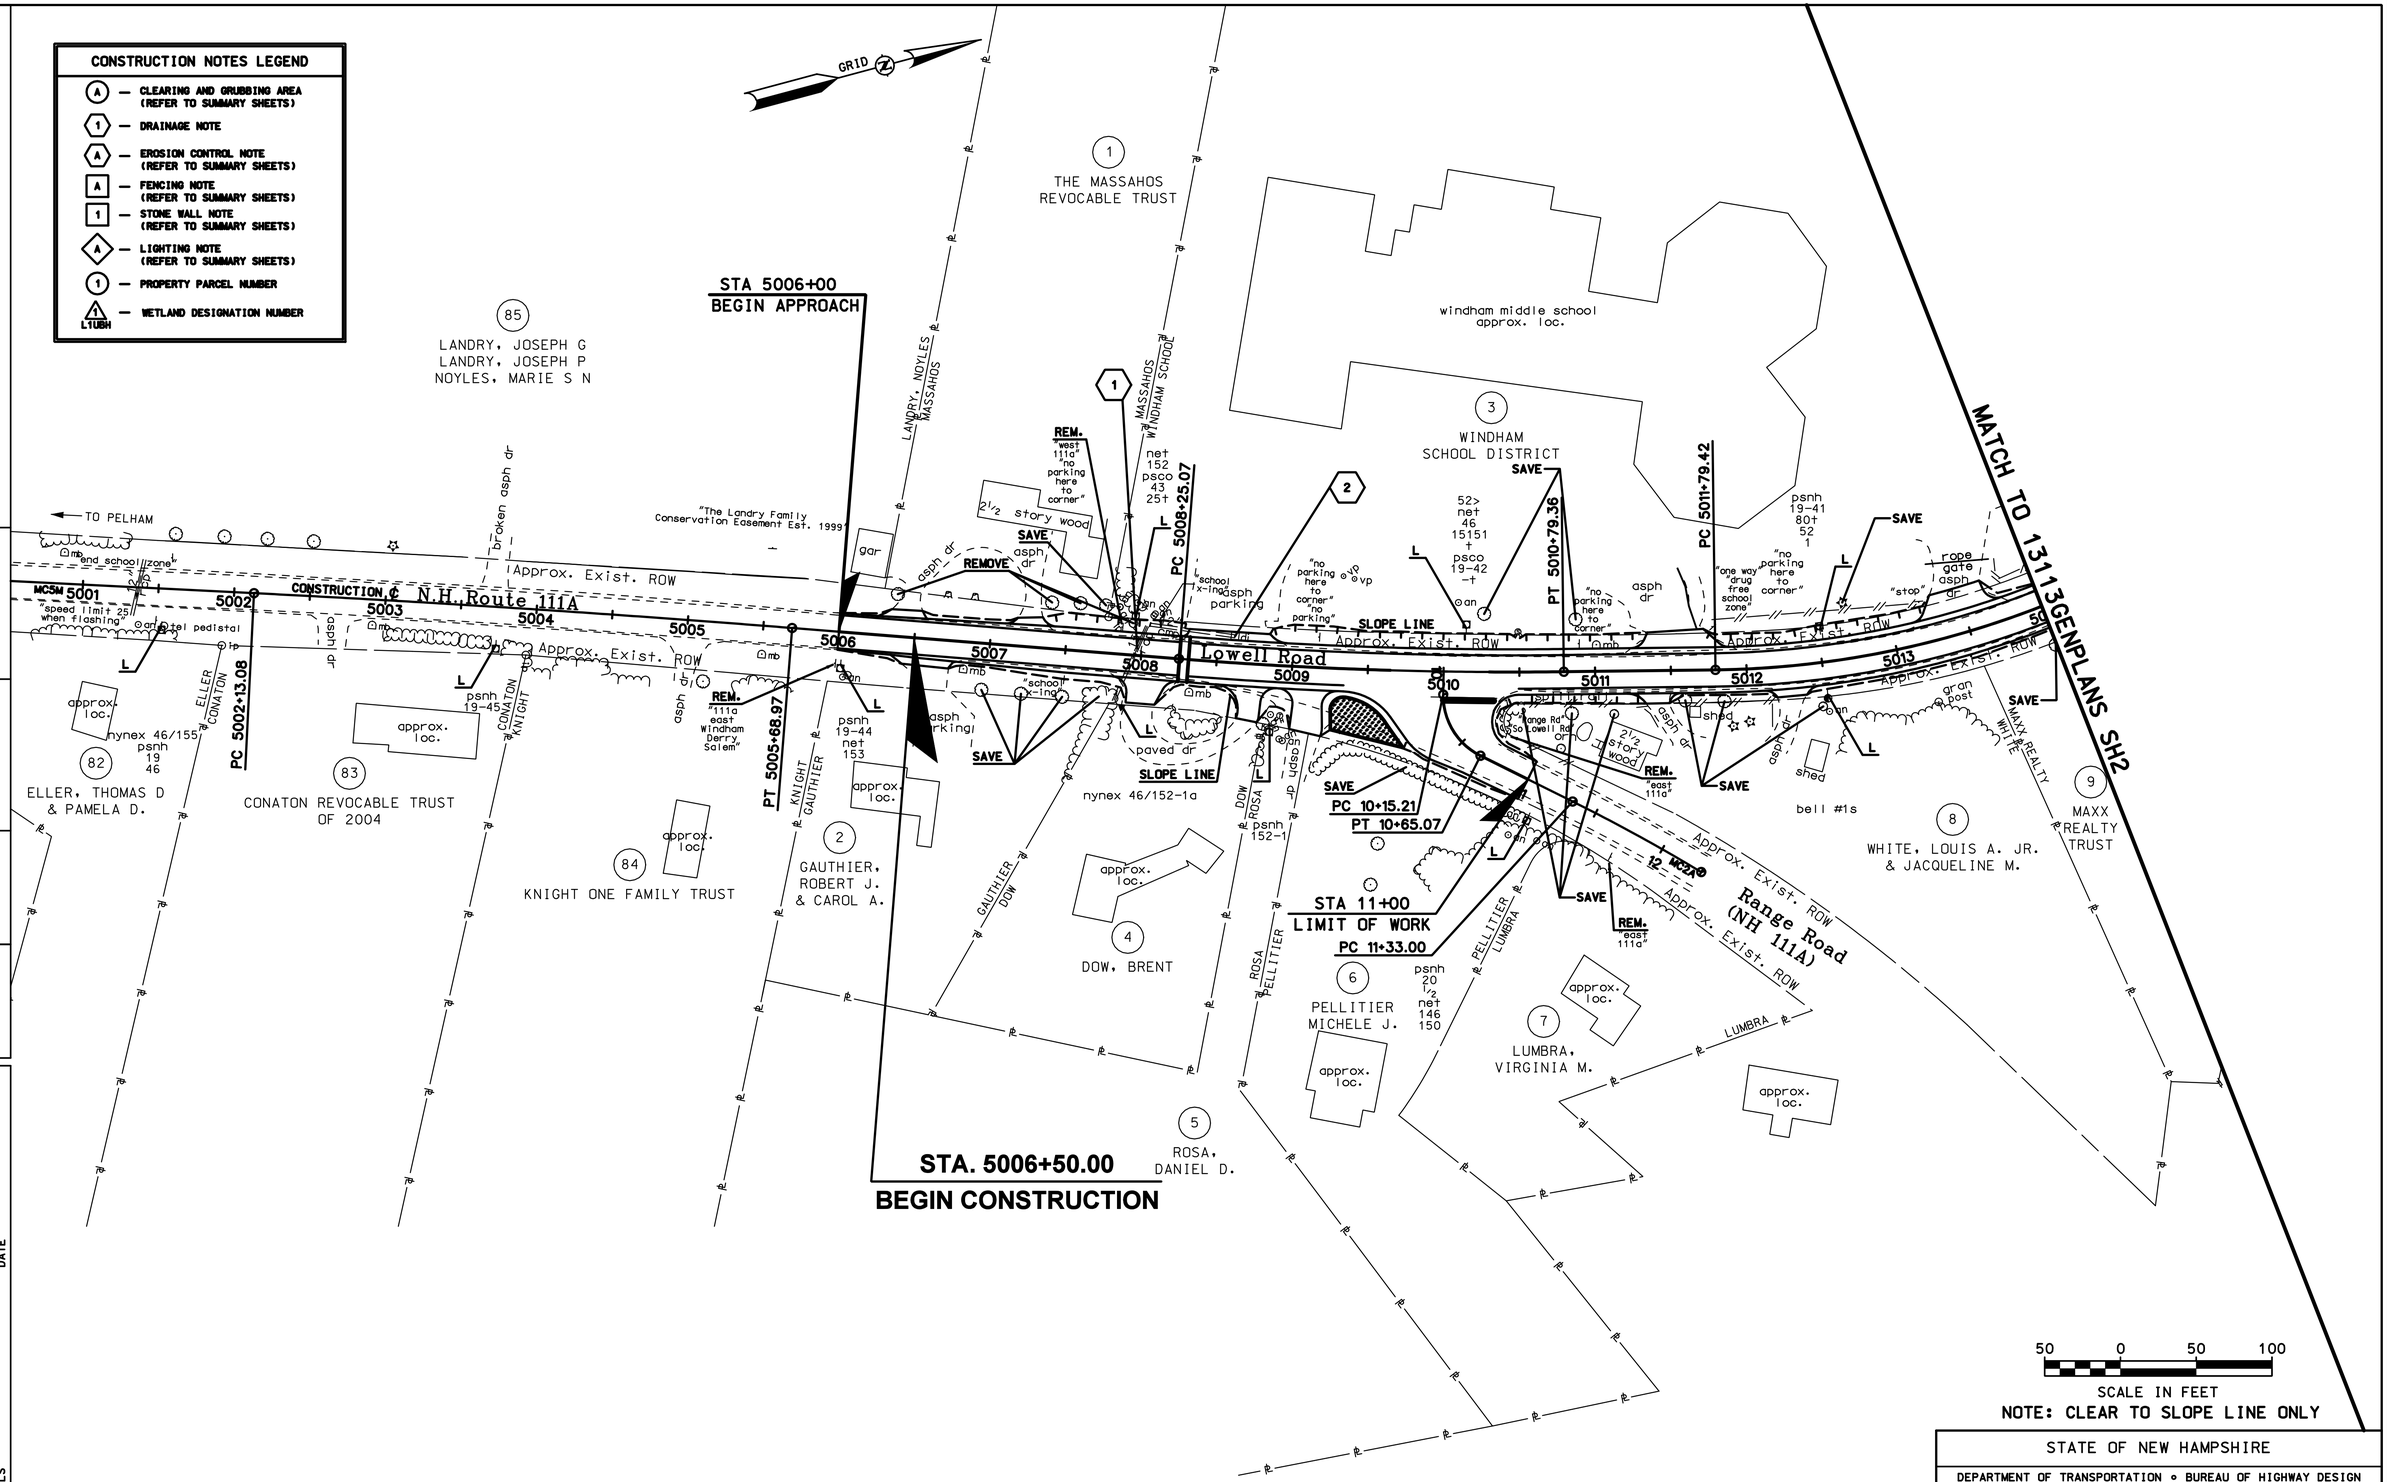

NOTE: CLEAR TO SLOPE LINE ONLY

#54 - STELLA D' ORO DAYLILIES SPACED 2' OC
#54 - SILOAM MERLE KENT DAYLILIES SPACED 2' OC
#54 - PARDON ME DAYLILIES SPACED 2' OC
#54 - MINI PEARL DAYLILIES SPACED 2' OC
MULCH ENTIRE BED 3" DEPTH

STATE OF NEW HAMPSHIRE

DEPARTMENT OF TRANSPORTATION • BUREAU OF HIGHWAY DESIGN

GENERAL PLANS

MODEL	DGN	STATE PROJECT NO.	SHEET NO.	TOTAL SHEETS
SH1	13113GENPLANS	13113	18	118

REVISIONS AFTER PROPOSAL

NUMBER	DATE	STATION	STATION	DESCRIPTION

SDR PROCESSED PLAN PREP. DATE 07/03/06
NEW DESIGN TEAM JOHNSON DATE 5/07
SHEET CHECKED E. MILLIKEN DATE 5/07

AS BUILT DETAILS DATE