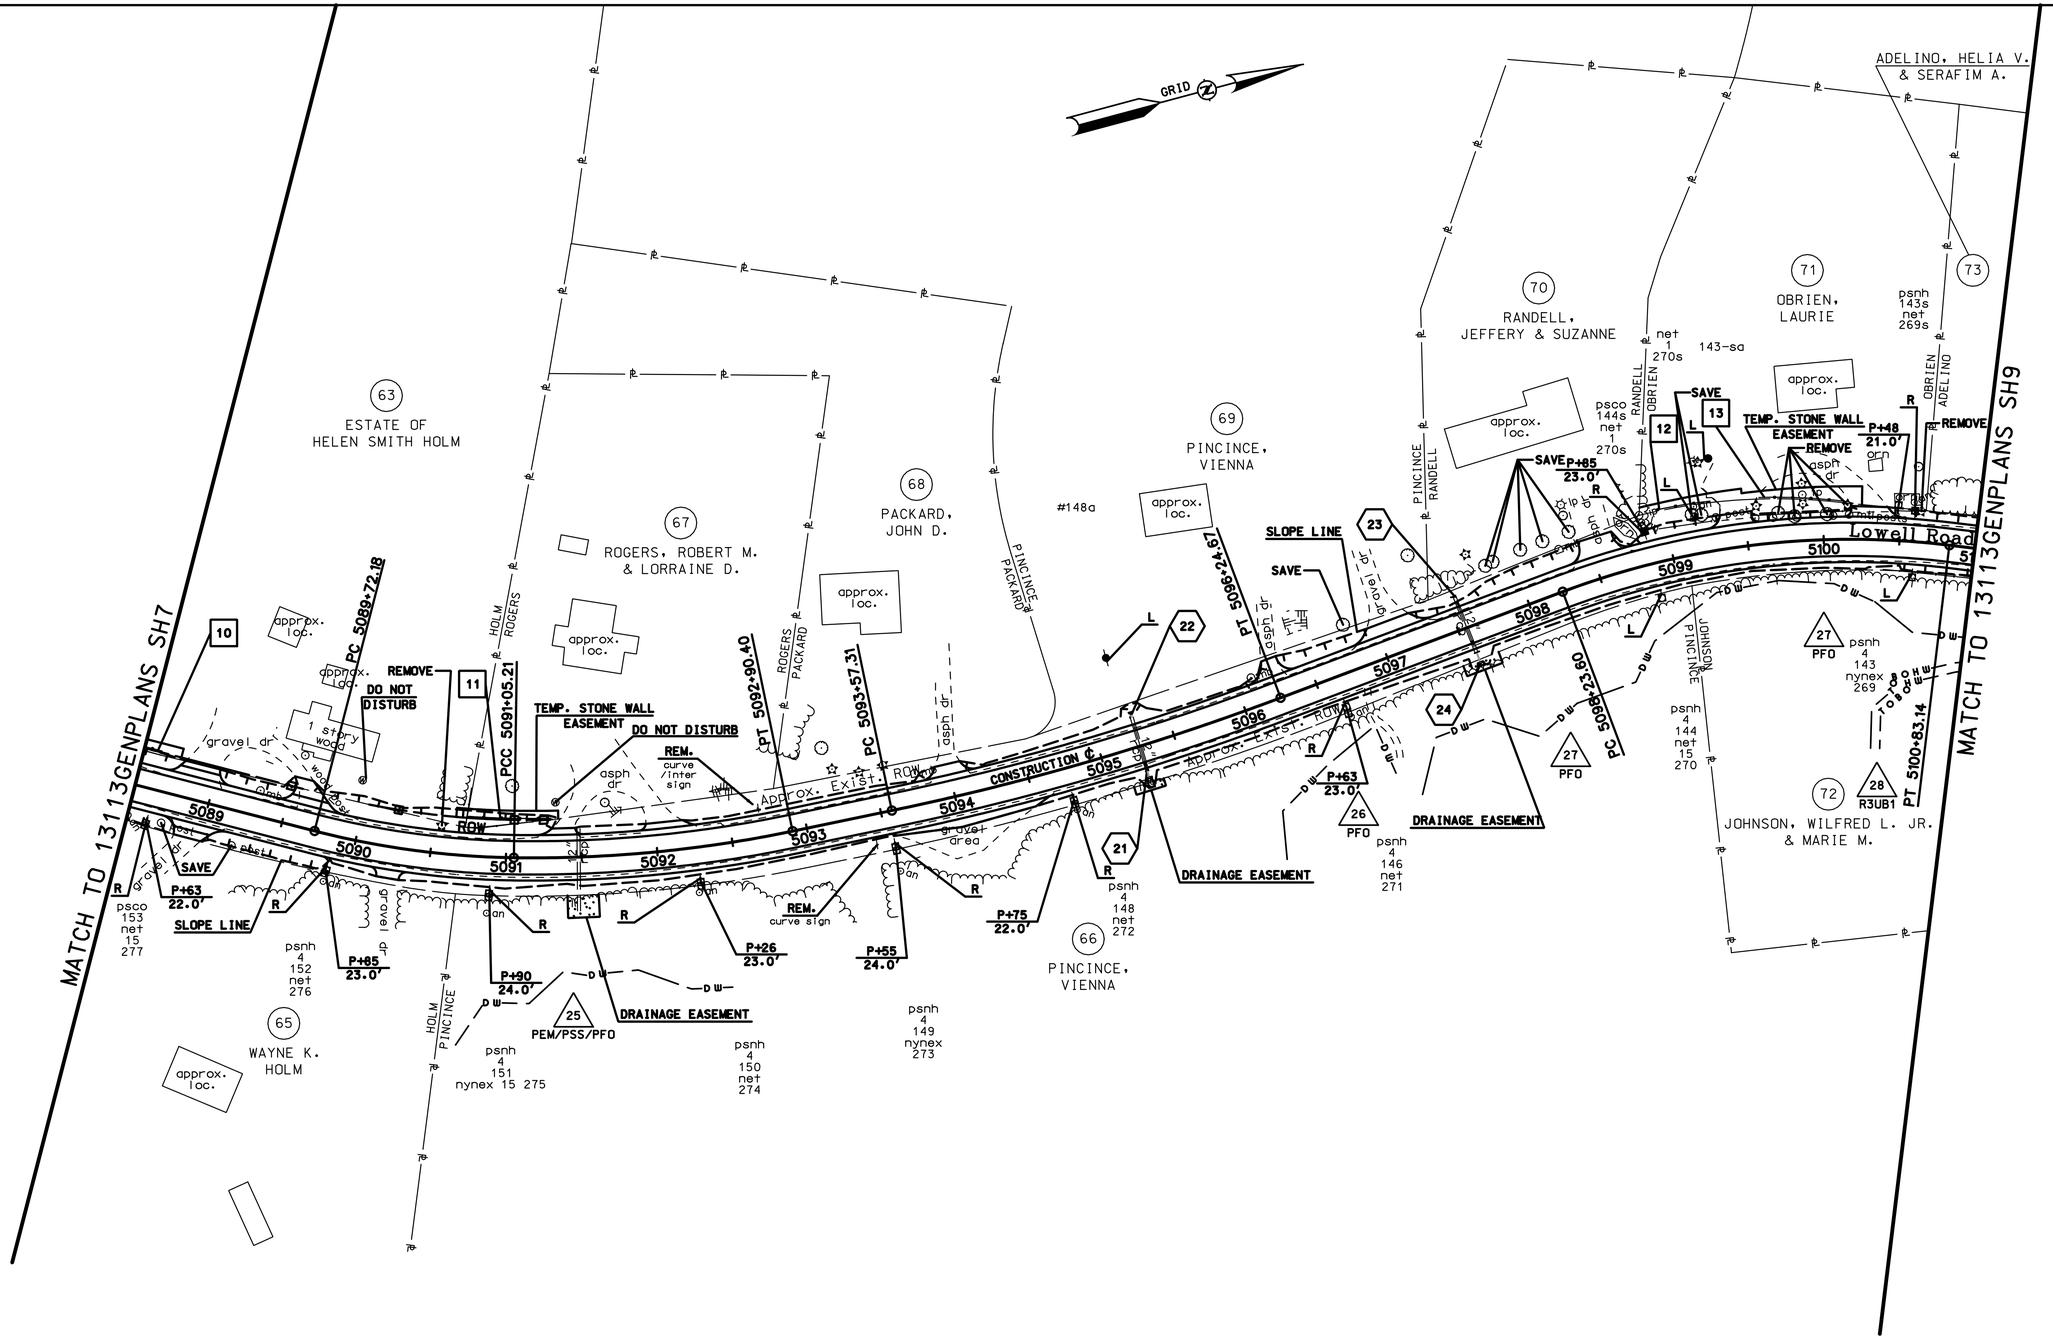

NOTE: CLEAR TO SLOPE LINE ONLY

STATE OF NEW HAMPSHIRE

DEPARTMENT OF TRANSPORTATION • BUREAU OF HIGHWAY DESIGN

GENERAL PLANS

MODEL	DGN	STATE PROJECT NO.	SHEET NO.	TOTAL SHEETS
SH8	13113GENPLANS	13113	25	118

REVISIONS AFTER PROPOSAL

NUMBER	DATE	STATION	STATION	DESCRIPTION

SDR PROCESSED	PLAN PREP.	DATE 07/03/06
NEW DESIGN	TEAM JOHNSON	DATE 5/07
SHEET CHECKED	E. MILLIKEN	DATE 5/07

AS BUILT DETAILS DATE