REVISIONS AFTER PROPOSAL				
NUMBER	DATE	STATION	STATION	DESCRIPTION

SDR PROCESSED	PLAN PREP.	DATE 07/03/06
NEW DESIGN	TEAM JOHNSON	DATE 5/07
SHEET CHECKED	E. MILLIKEN	DATE 5/07
AS BUILT DETAILS		DATE

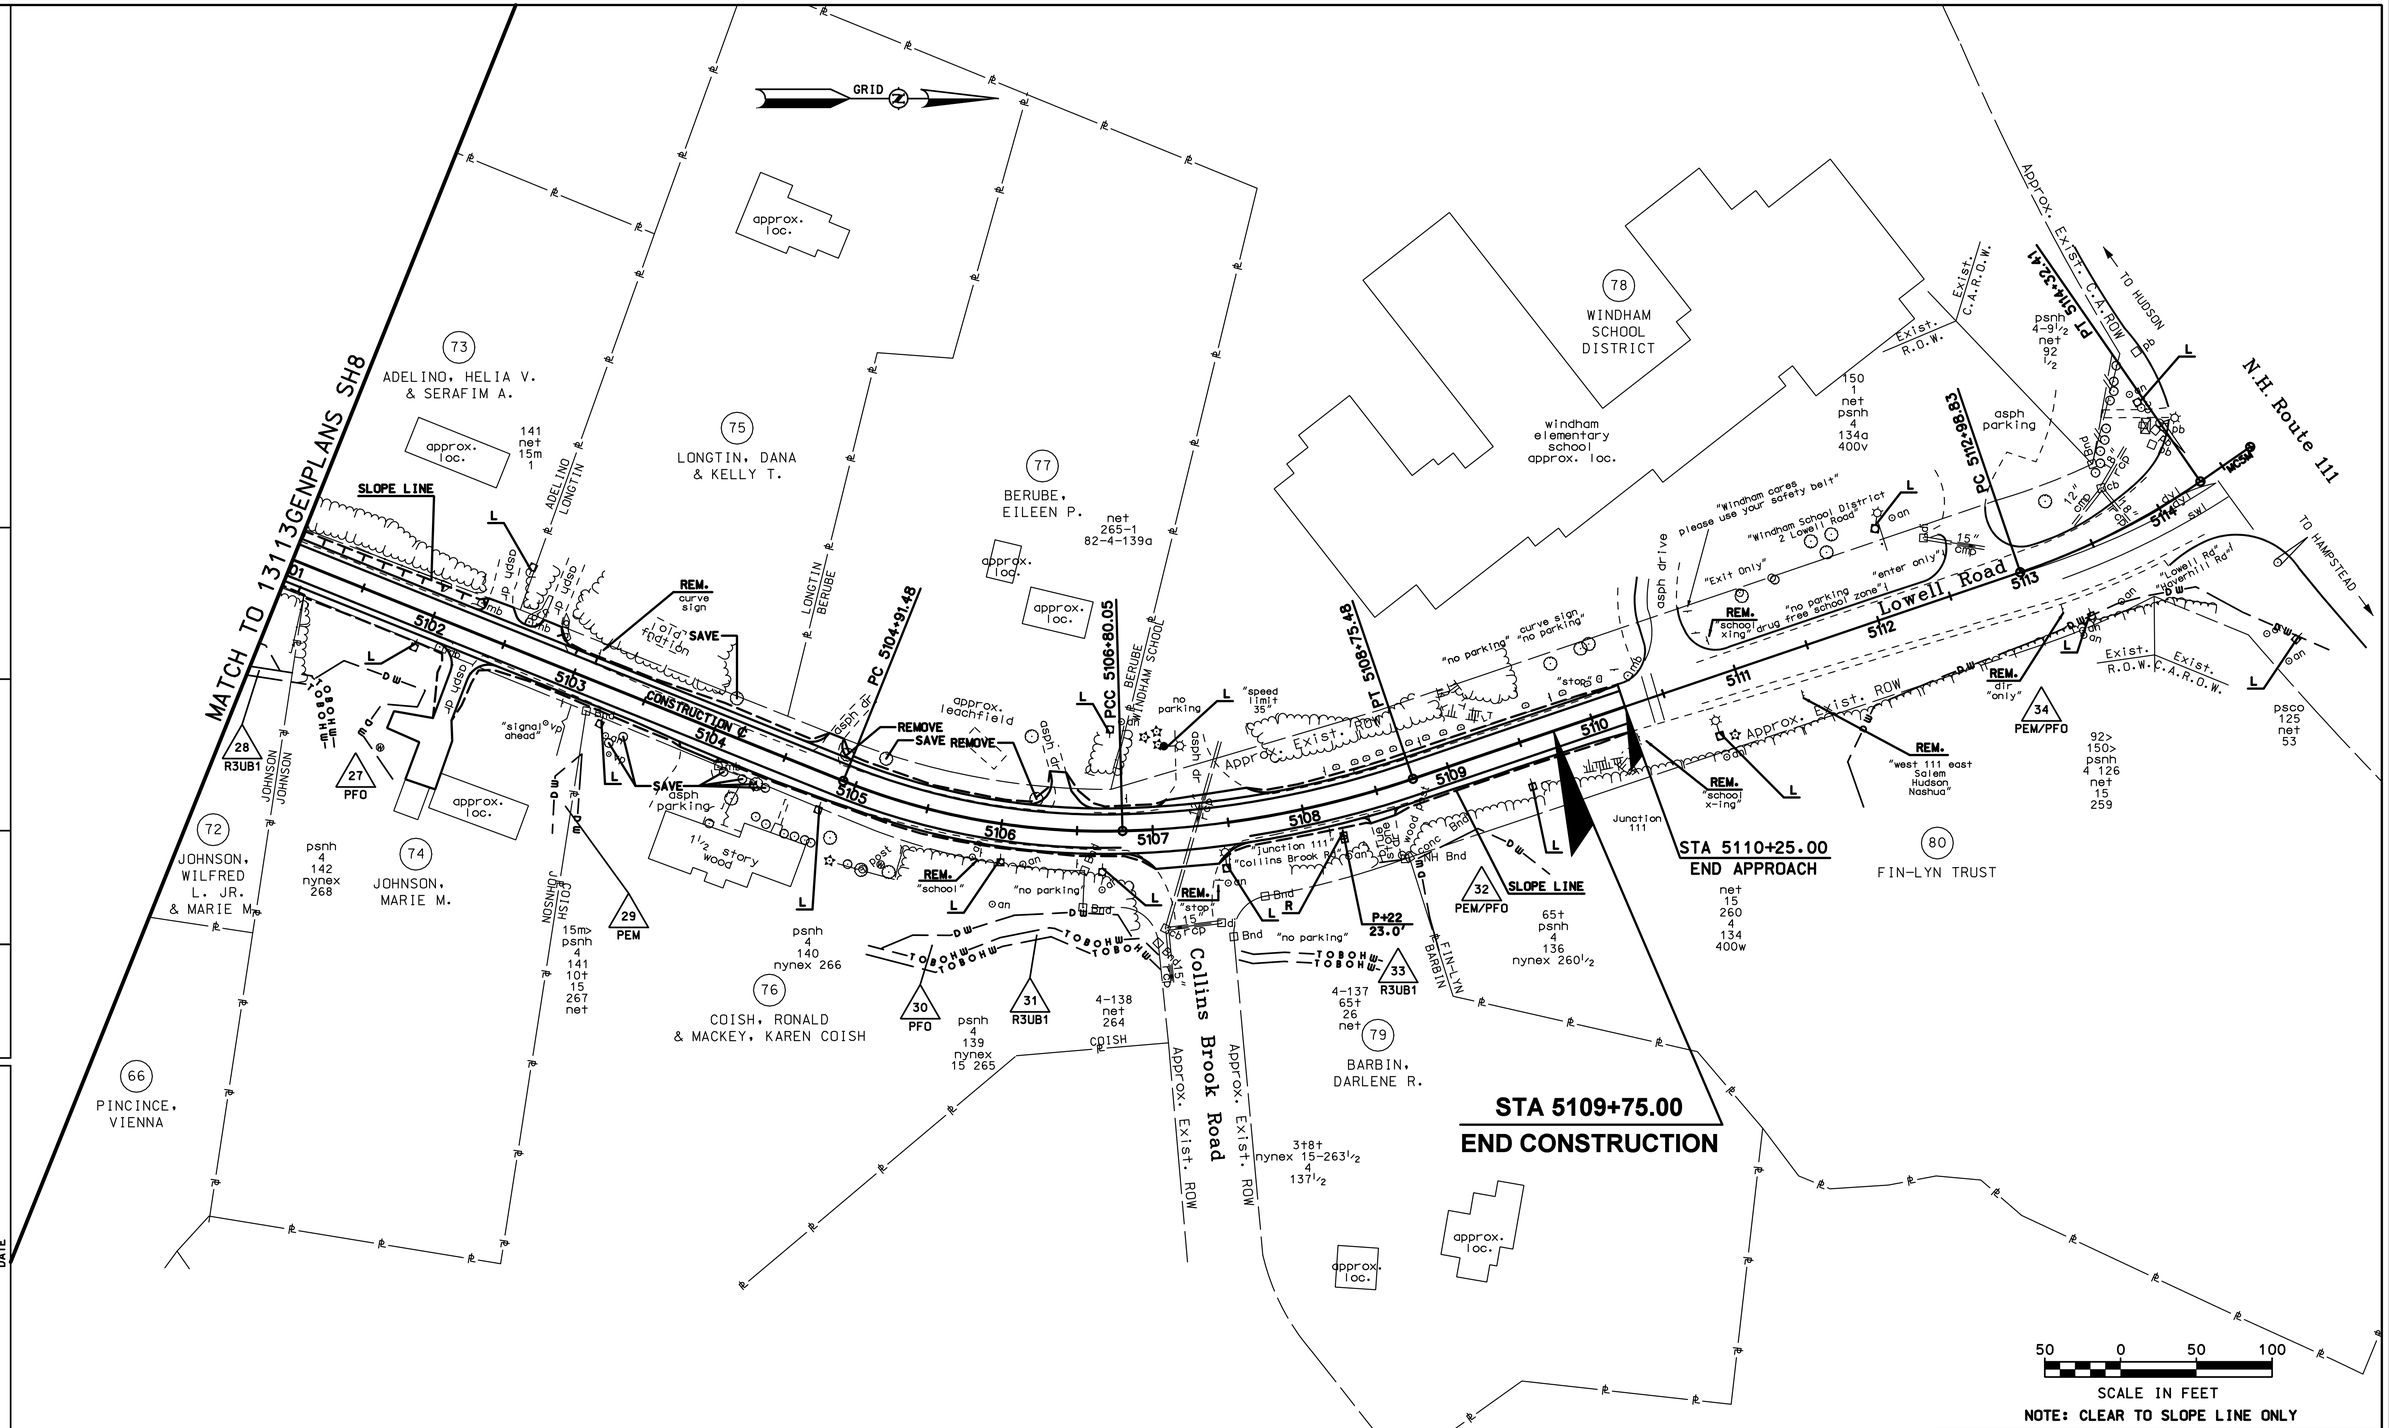

NOTE: CLEAR TO SLOPE LINE ONLY

STATE OF NEW HAMPSHIRE

DEPARTMENT OF TRANSPORTATION • BUREAU OF HIGHWAY DESIGN

GENERAL PLANS

MODEL	DGN	STATE PROJECT NO.	SHEET NO.	TOTAL SHEETS
SH9	13113GENPLANS	13113	26	118