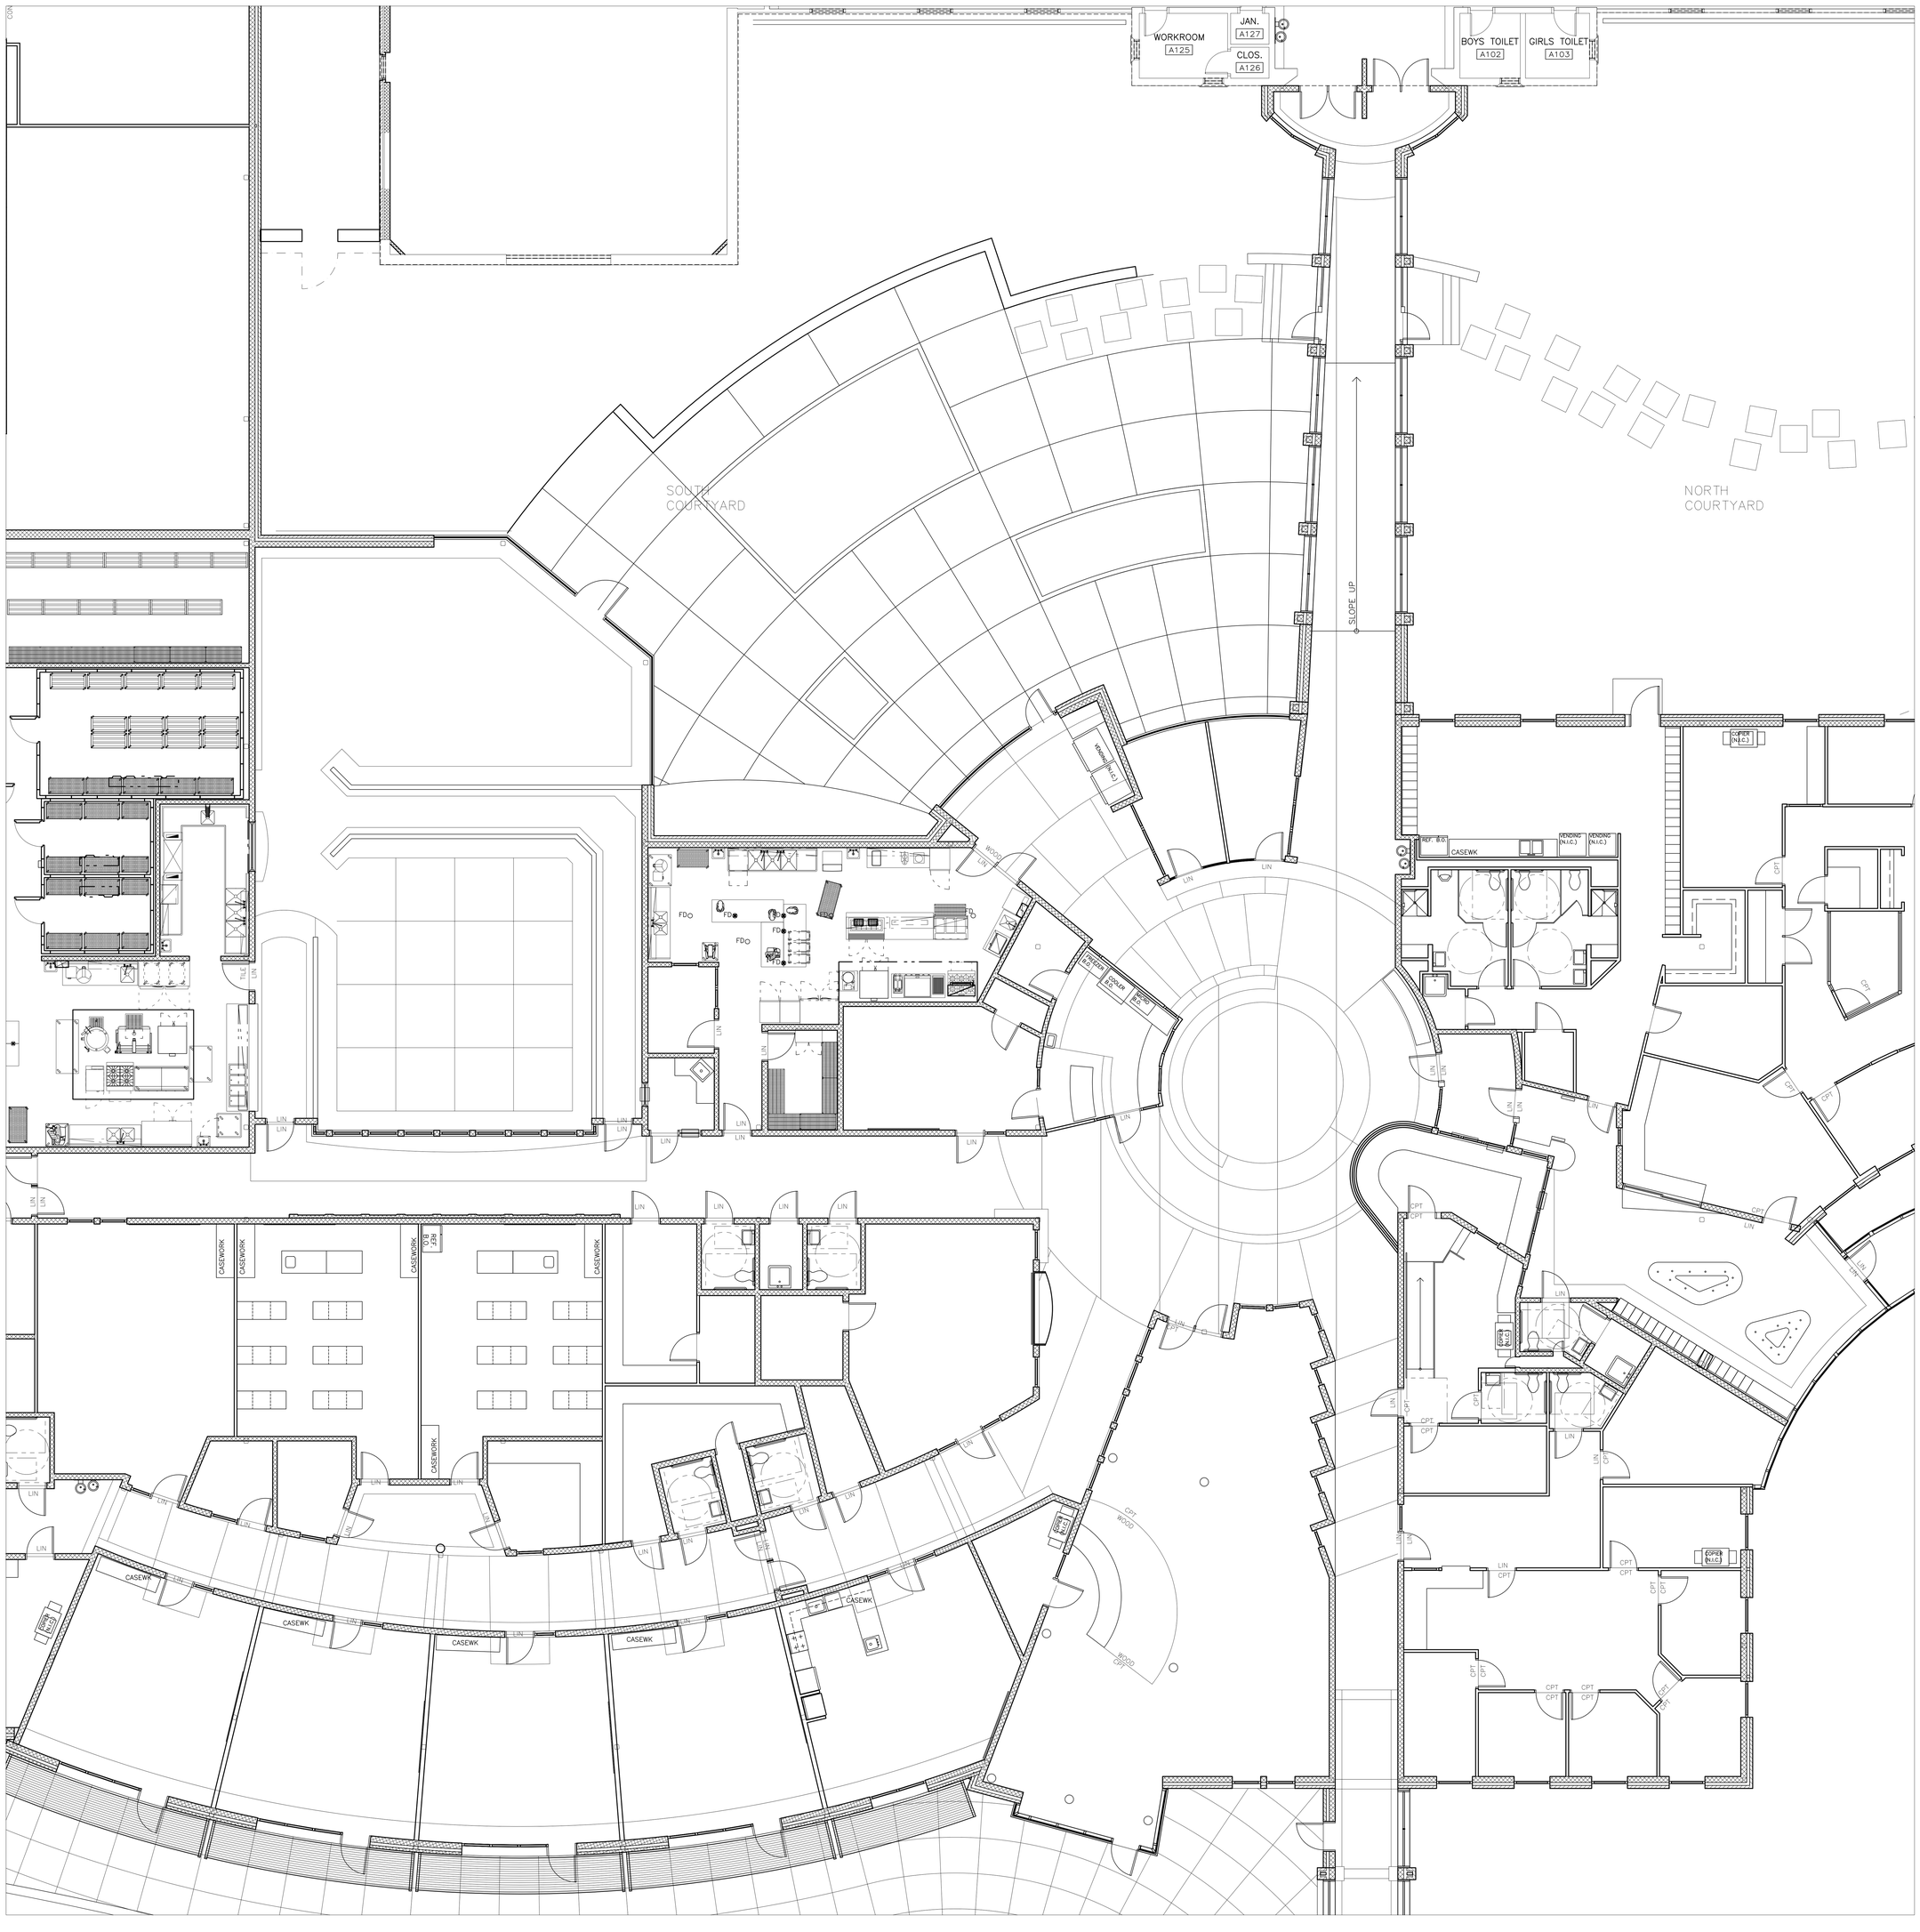
WORKROOM
A125
JAN.
A127
CLOS.
A126
BOYS TOILET
A102
GIRLS TOILET
A103
SOUTH COURTYARD
NORTH COURTYARD
SLOPE UP
CASEWK
CASEWORK
LIN
CPT
WOOD
FD