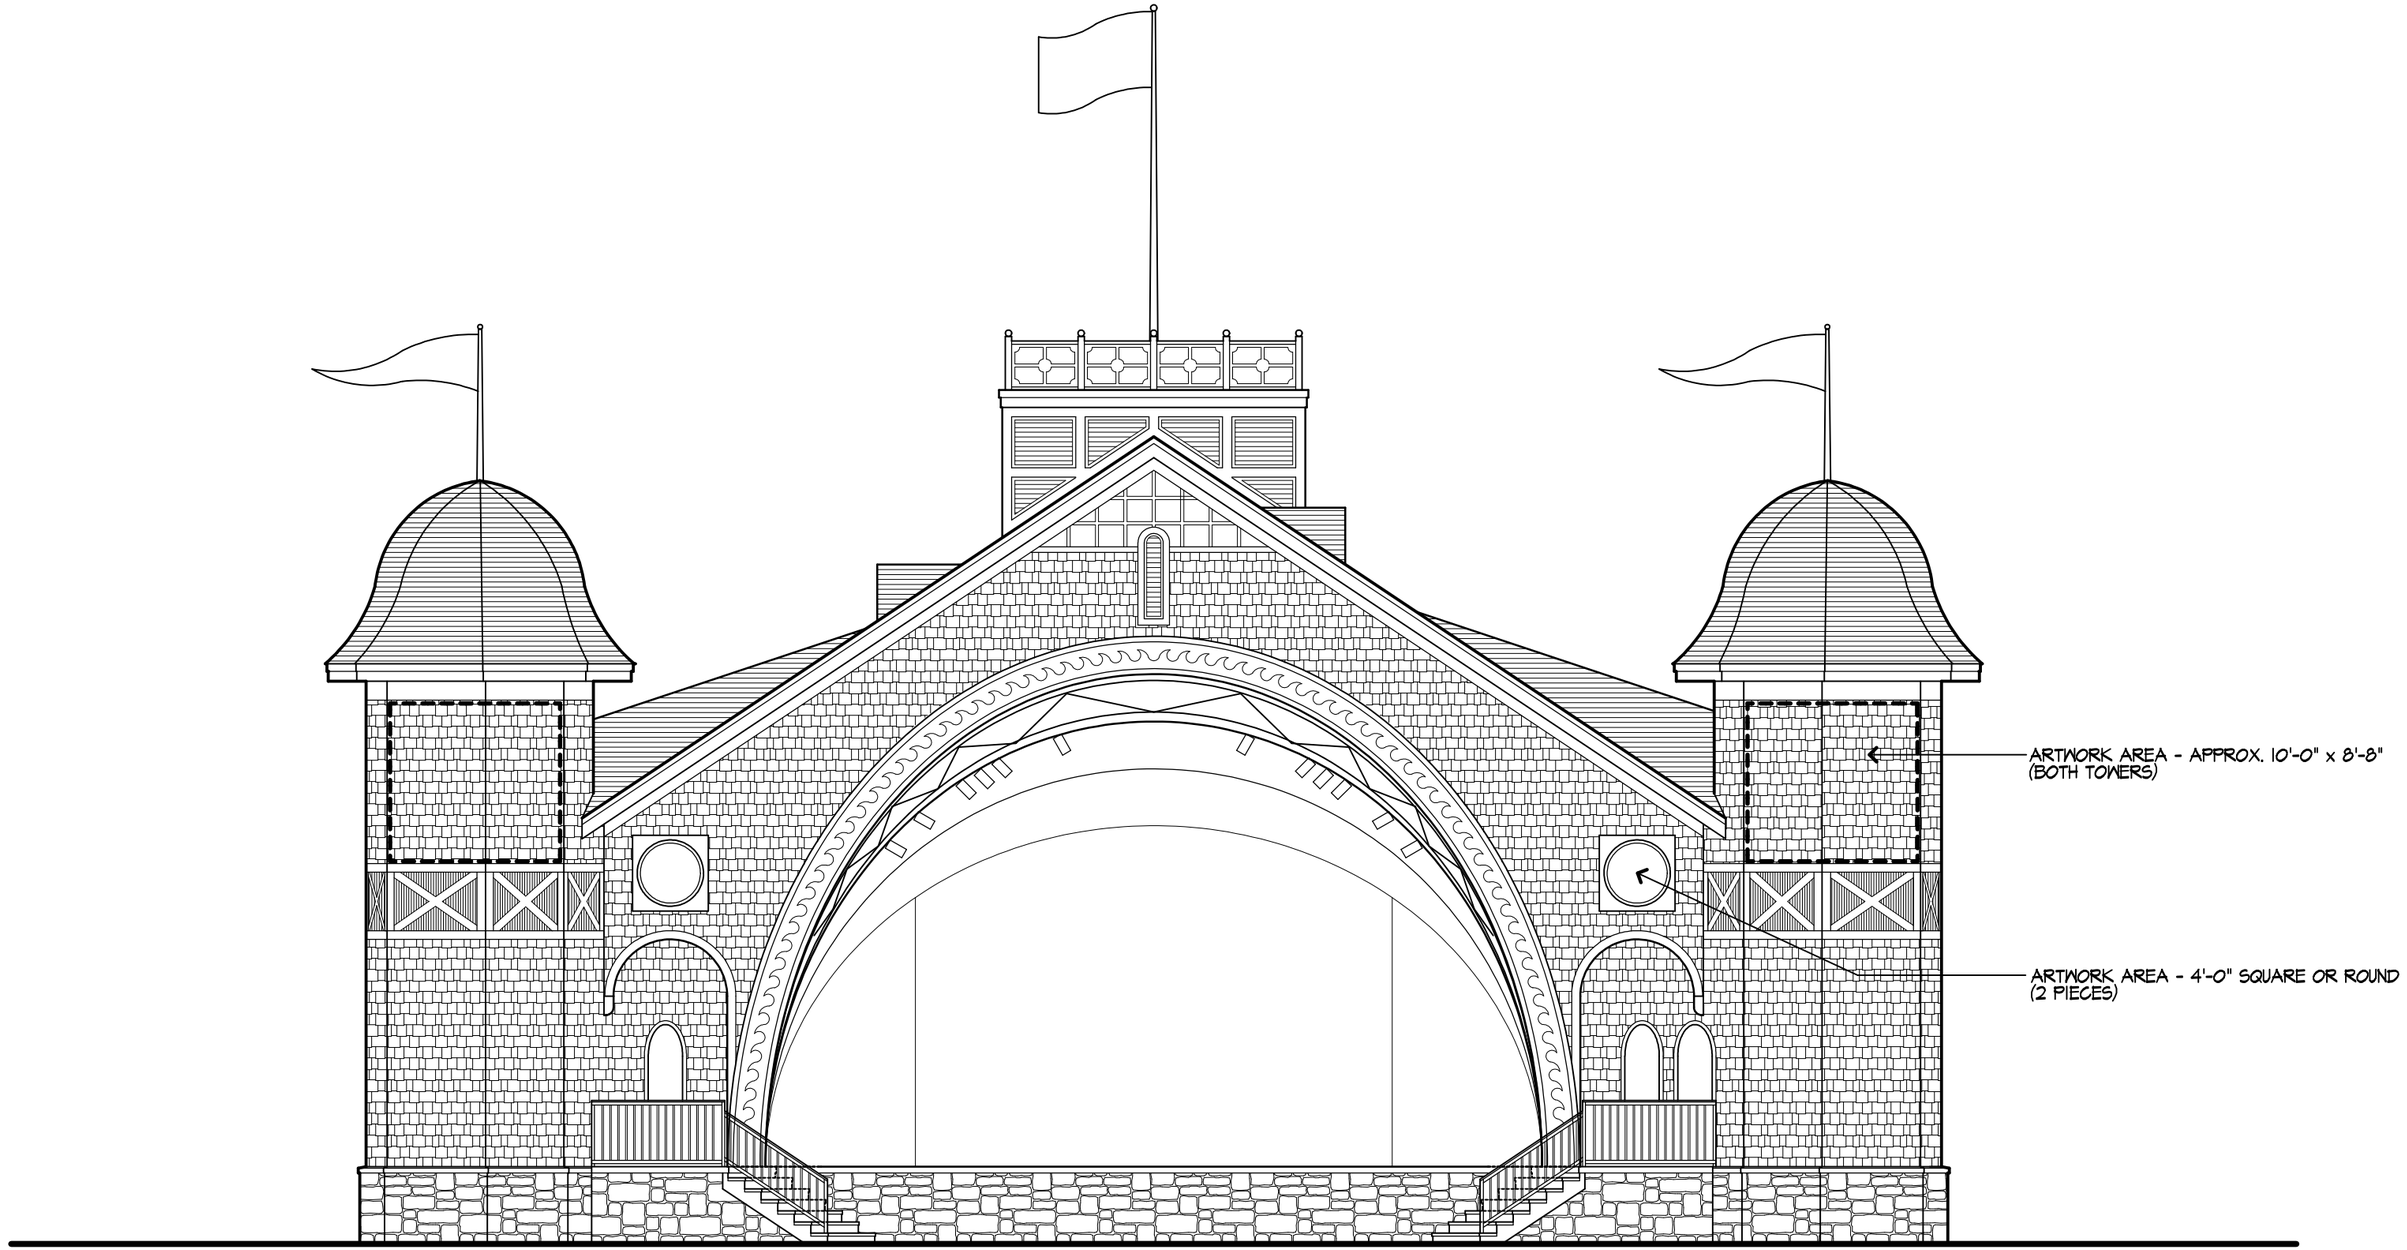

HAMPTON BEACH STATE PARK

SEASHELL
West Elevation

SCALE: 1/8" = 1'-0"

SAMYN-D'ELIA
ARCHITECTS
P.O. Box 1259 Ashland, NH 03217

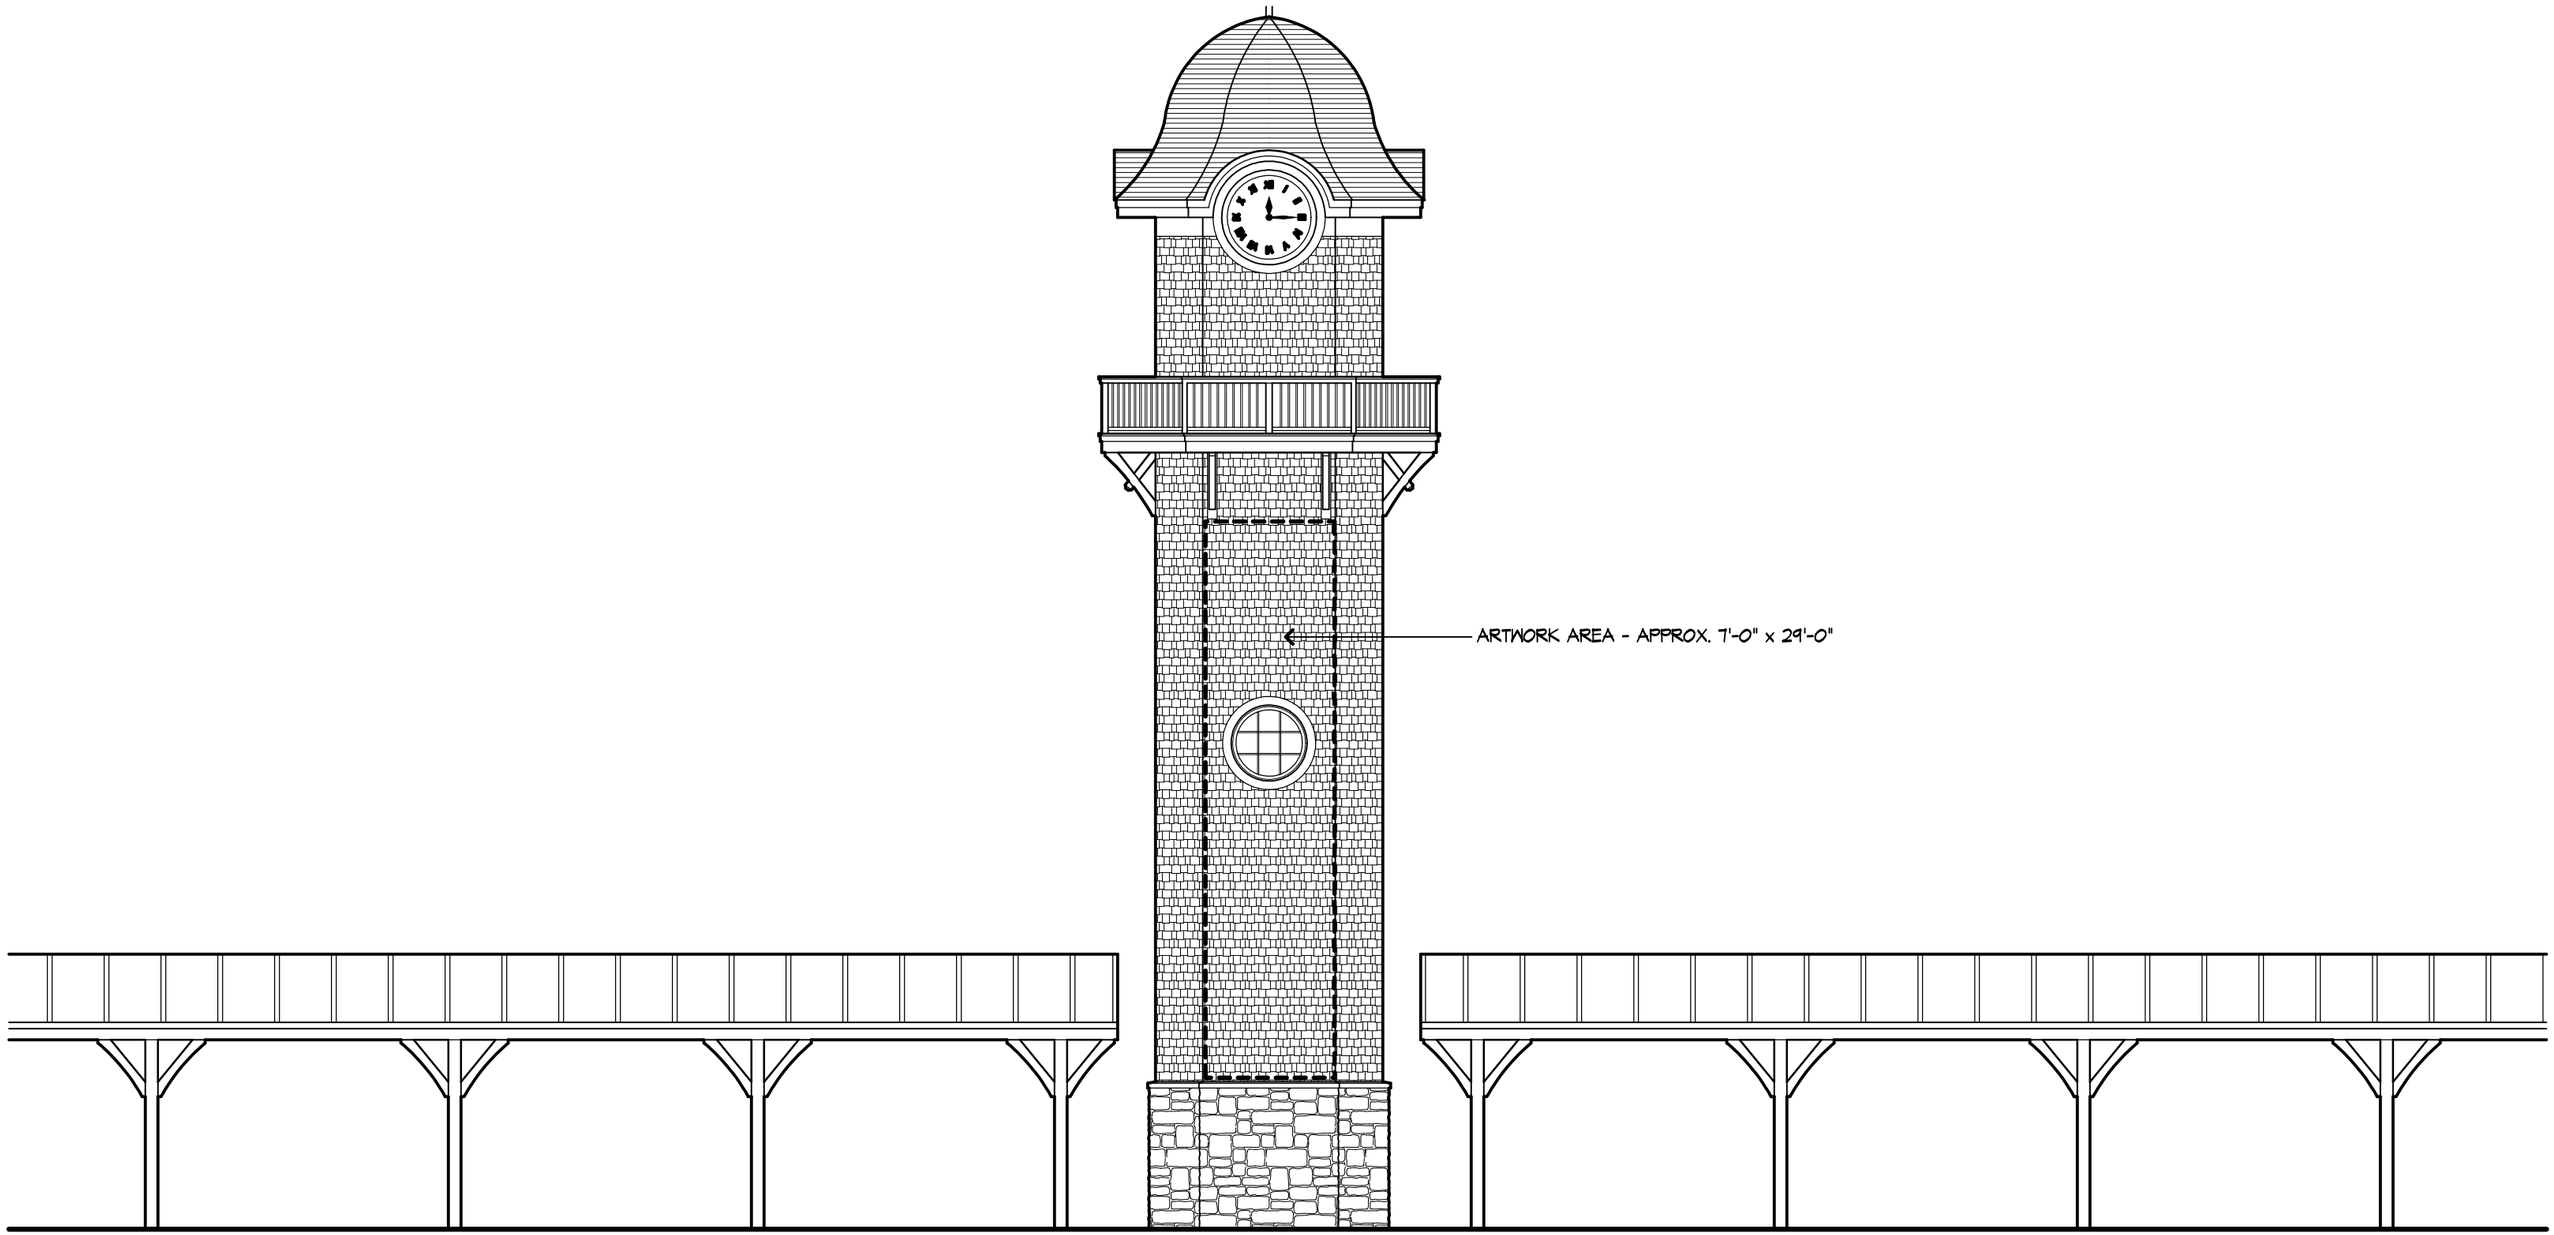

HAMPTON BEACH
STATE PARK

TOWER
West Elevation

SCALE: 1/8" = 1'-0"

SAMYN-D'ELIA
ARCHITECTS
P.O. Box 1259 Ashland, NH 03217

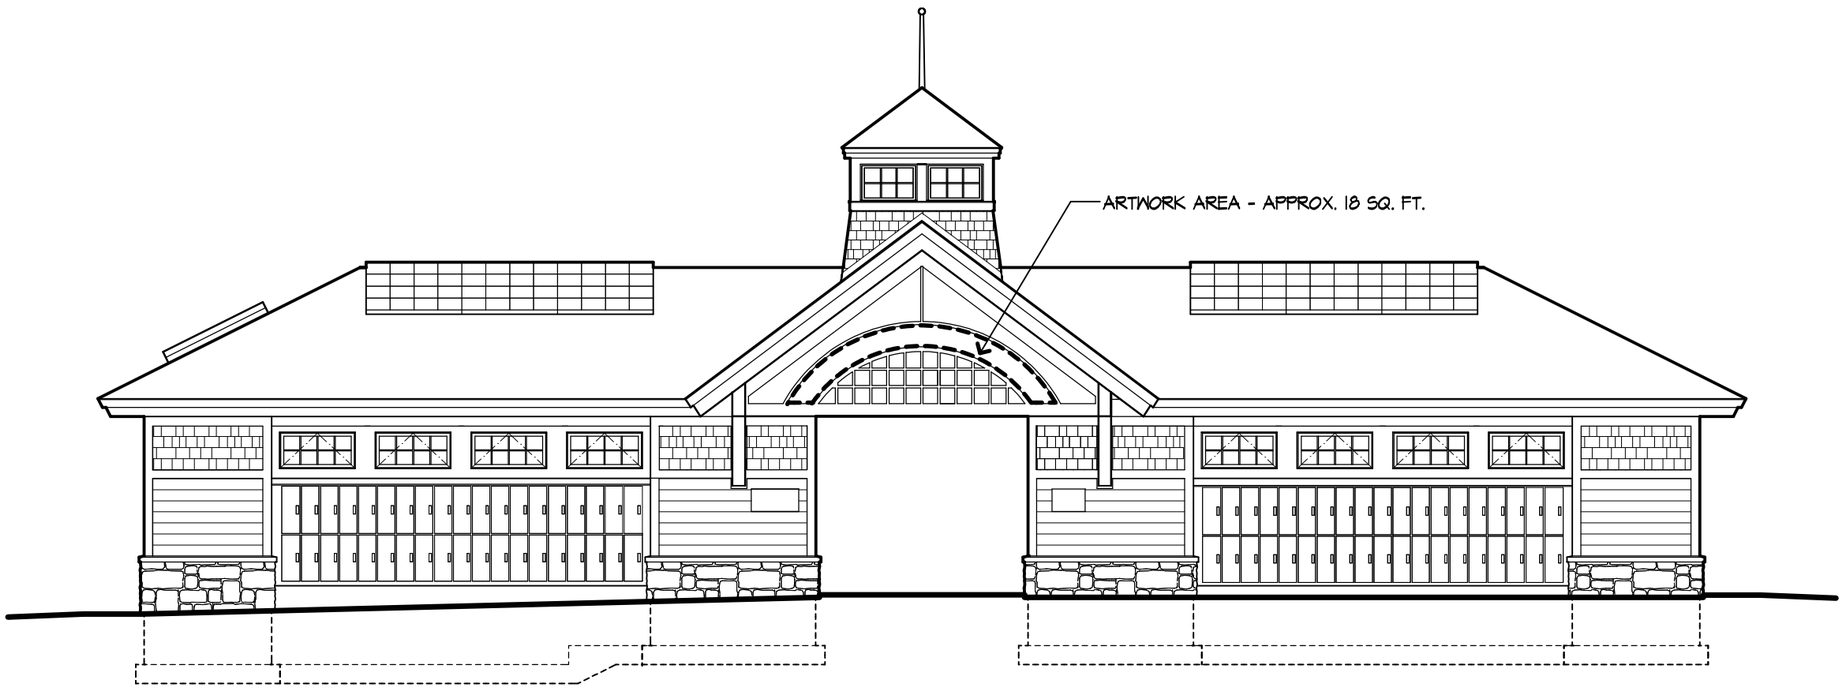

HAMPTON BEACH
STATE PARK

NORTH BATH HOUSE
East Elevation

SCALE: 1/8" = 1'-0"

SAMYN-D'ELIA
ARCHITECTS
P.O. Box 1259 Ashland, NH 03217

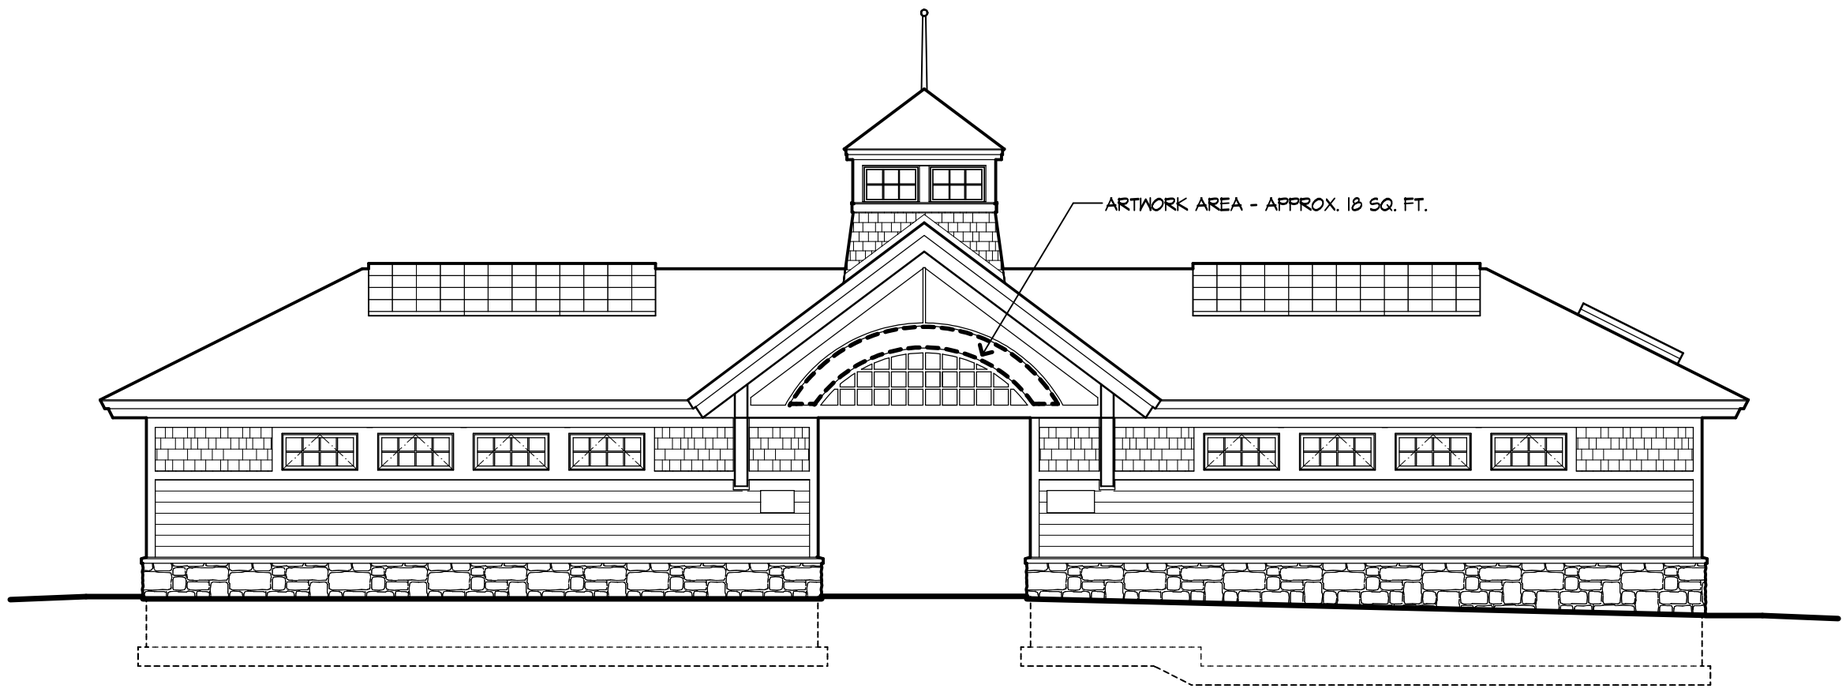

HAMPTON BEACH
STATE PARK

NORTH BATH HOUSE
West Elevation
SCALE: 1/8" = 1'-0"

SAMYN-D'ELIA
ARCHITECTS
P.O. Box 1259 Ashland, NH 03217

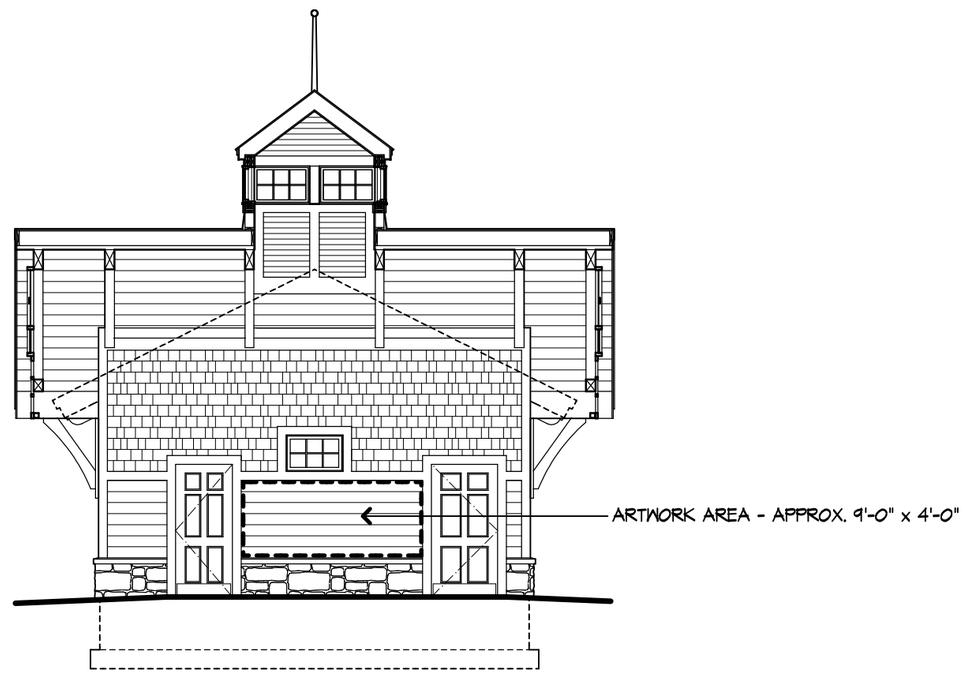

HAMPTON BEACH
STATE PARK

NORTH BATH HOUSE
Breezeway Elevation Facing North

SCALE: 1/8" = 1'-0"

SAMYN-D'ELIA
ARCHITECTS
P.O. Box 1259 Ashland, NH 03217

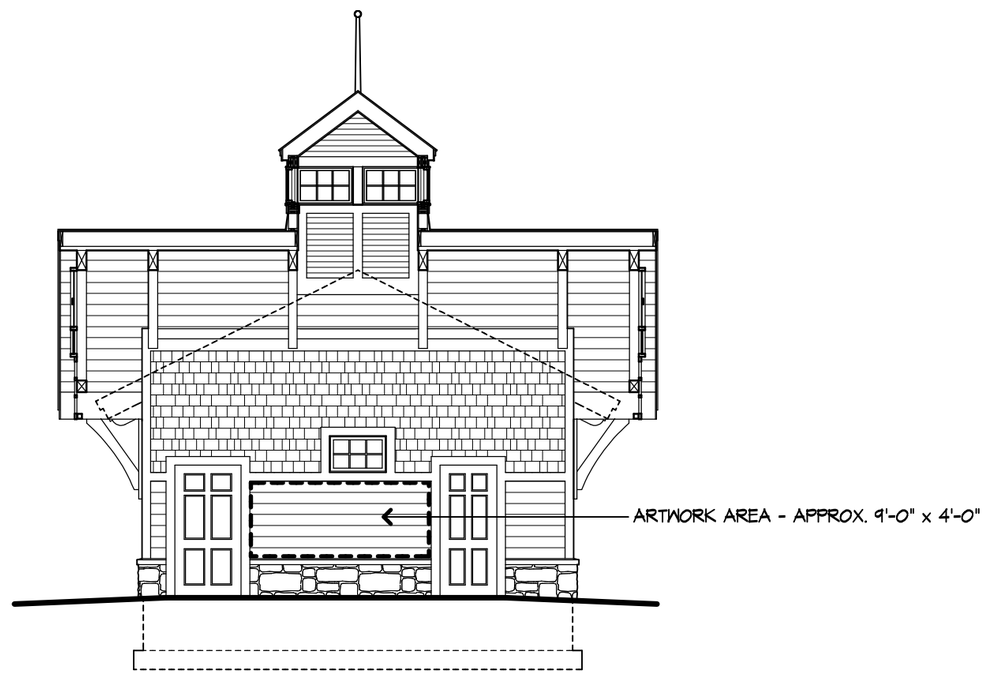

HAMPTON BEACH
STATE PARK

NORTH BATH HOUSE
Breezeway Elevation Facing South

SCALE: 1/8" = 1'-0"

SAMYN-D'ELIA
ARCHITECTS
P.O. Box 1259 Ashland, NH 03217

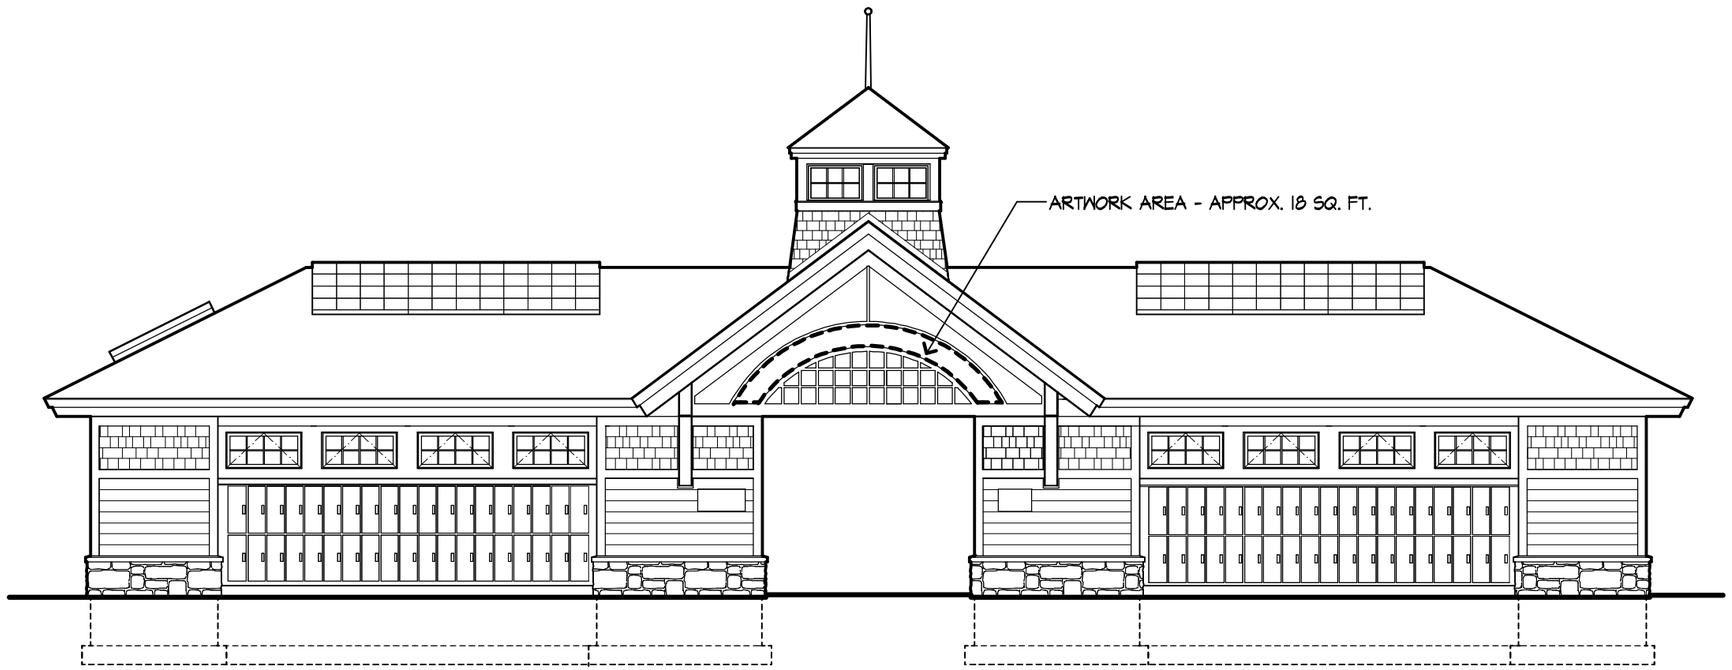

HAMPTON BEACH
STATE PARK

SOUTH BATH HOUSE
East Elevation

SCALE: 1/8" = 1'-0"

SAMYN-D'ELIA
ARCHITECTS
P.O. Box 1259 Ashland, NH 03217

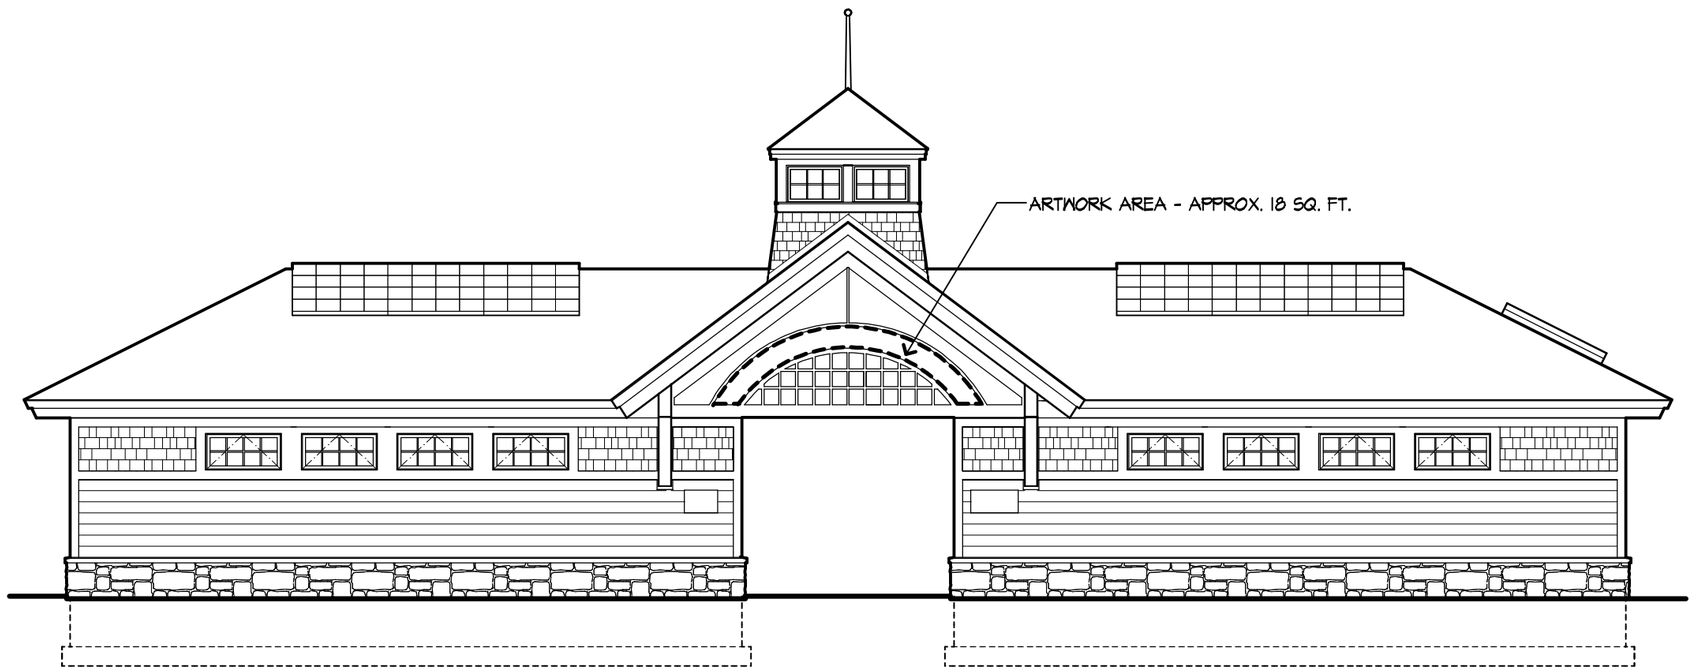

HAMPTON BEACH STATE PARK

SOUTH BATH HOUSE
West Elevation

SCALE: 1/8" = 1'-0"

SAMYN-D'ELIA ARCHITECTS
P.O. Box 1259 Ashland, NH 03217

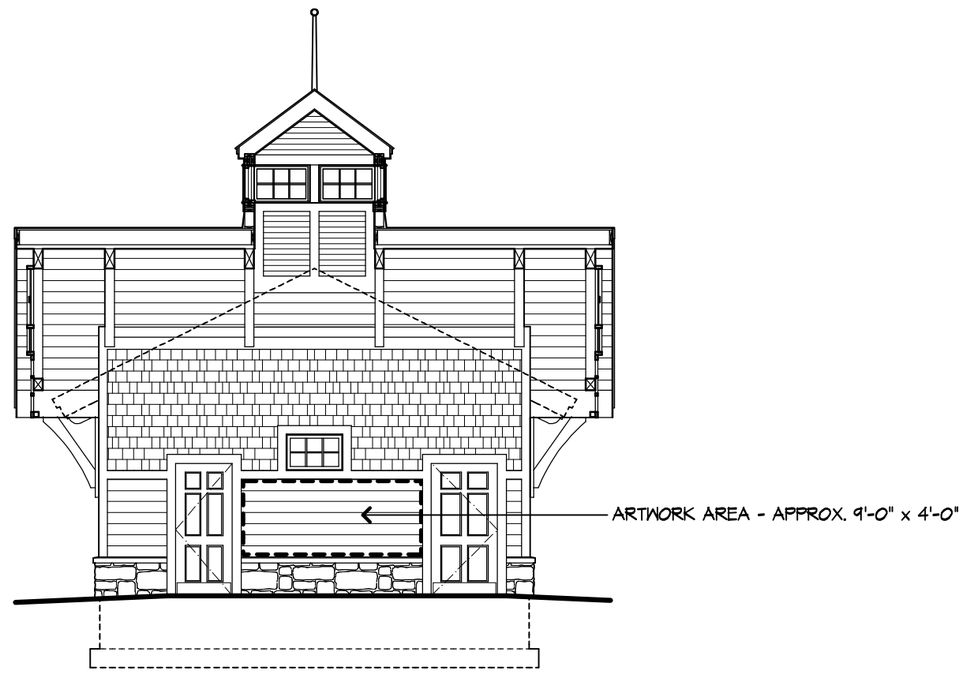

HAMPTON BEACH
STATE PARK

SOUTH BATH HOUSE
Breezeway Elevation Facing North

SCALE: 1/8" = 1'-0"

SAMYN-D'ELIA
ARCHITECTS
P.O. Box 1259 Ashland, NH 03217

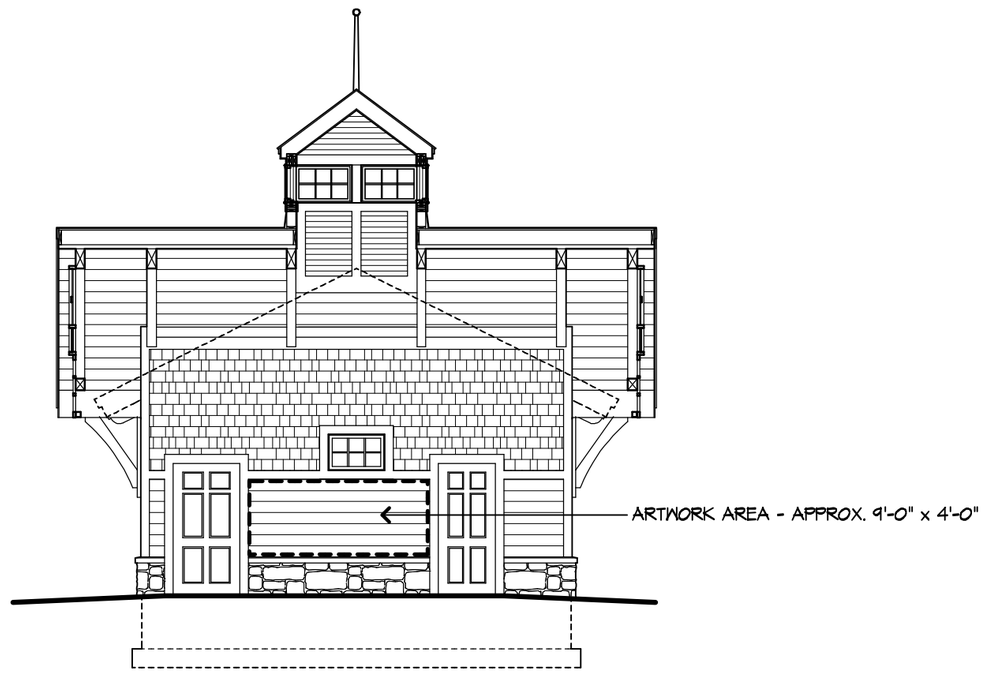

HAMPTON BEACH
STATE PARK

SOUTH BATH HOUSE
Breezeway Elevation Facing South

SCALE: 1/8" = 1'-0"

SAMYN-D'ELIA
ARCHITECTS
P.O. Box 1259 Ashland, NH 03217