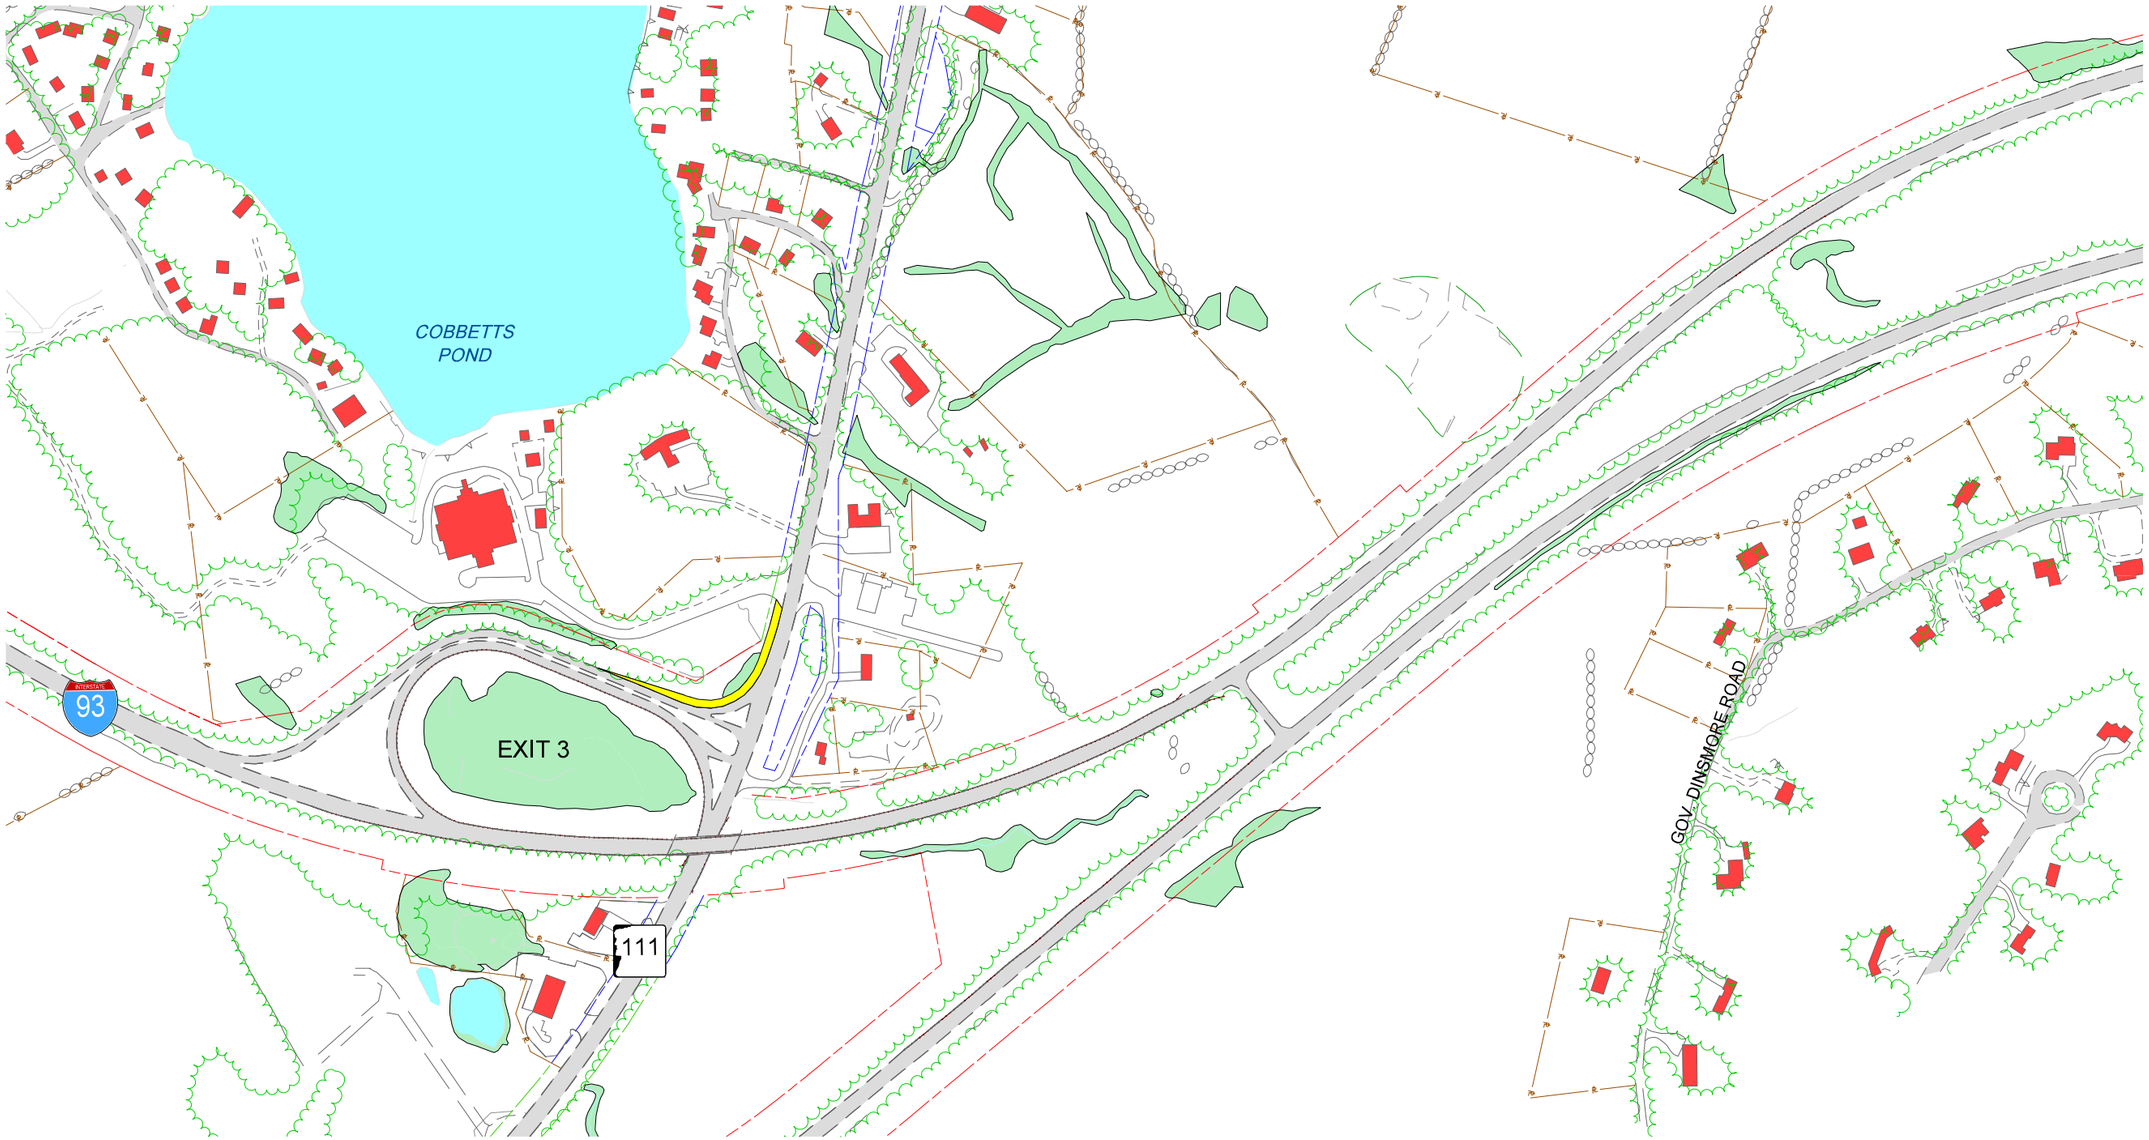

Legend:

- Existing Roadway
- Existing Building
- Existing Wetland
- Existing Prime Wetland
- Existing Edge of Pavement
- Existing LAROW
- Property Lines
- Proposed Widening

0 200 400 Feet

Vanasse Hangen Brustlin, Inc.

Figure 2.3-5
Exit 3 TSM Interchange Improvements
Widening for Right Turn Lane