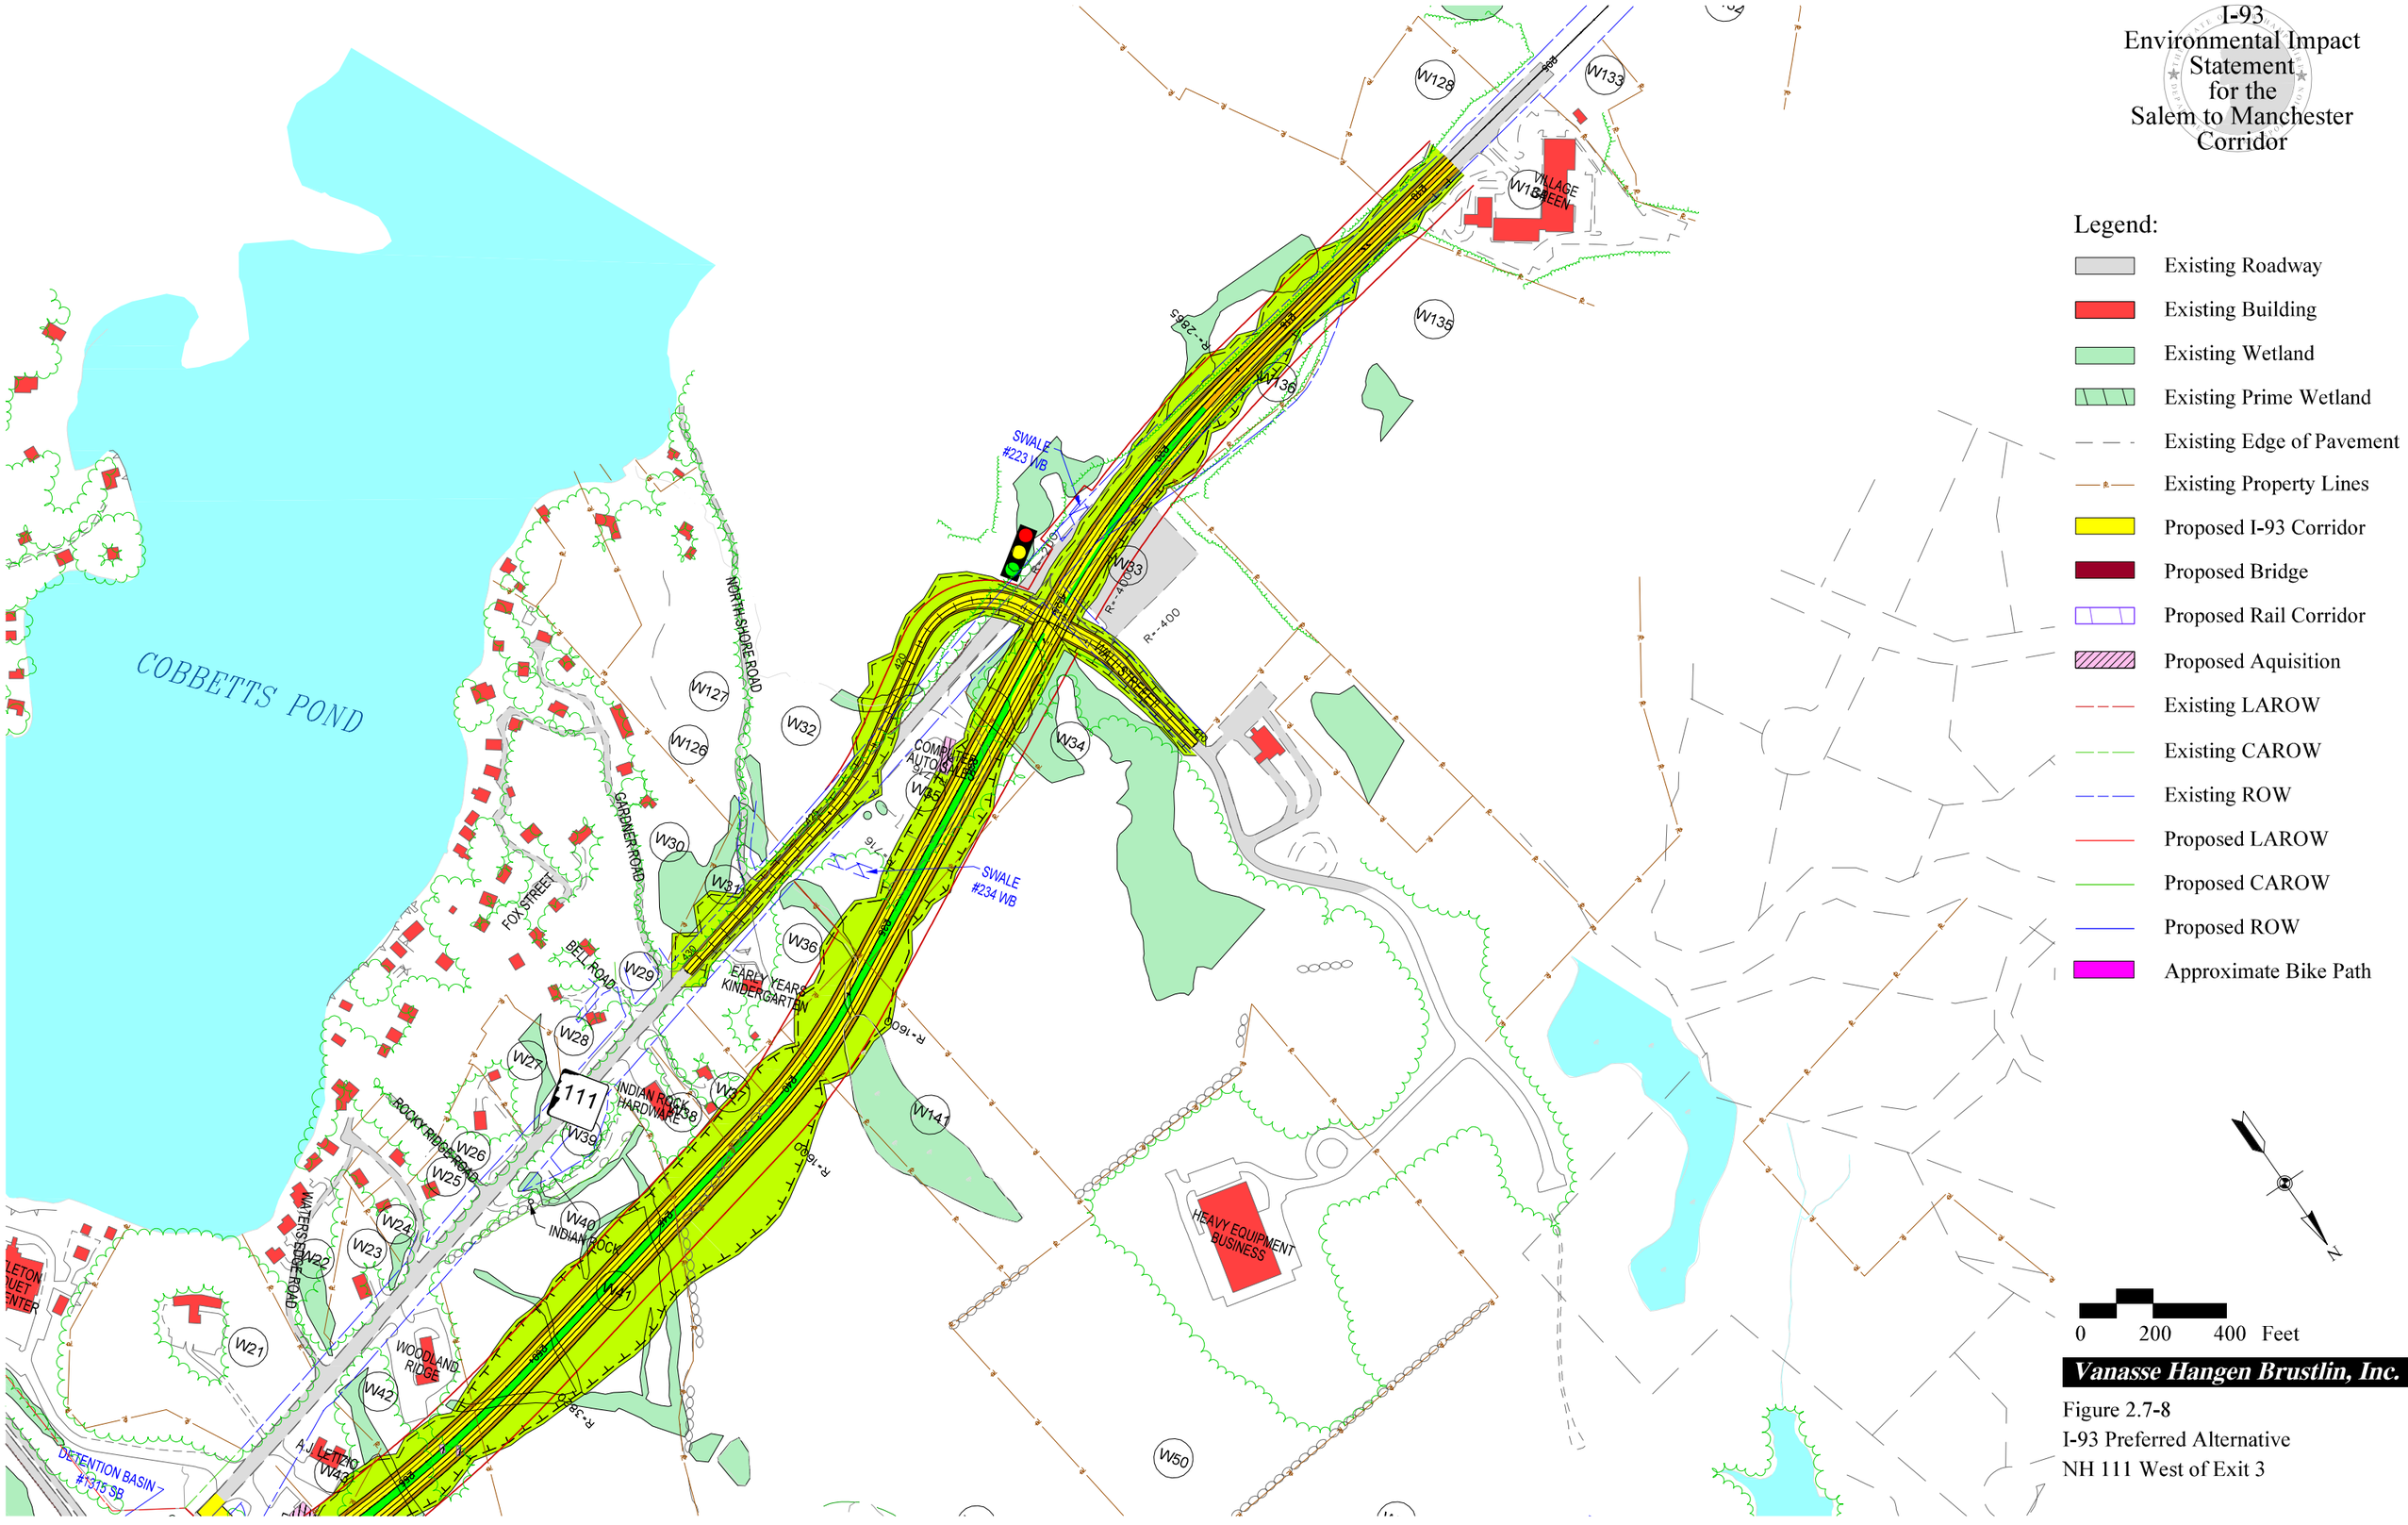

Vanasse Hangen Brustlin, Inc.

Figure 2.7-8
I-93 Preferred Alternative
NH 111 West of Exit 3

Date Created: 09/12/2002 j:\50885\cad\te\deis\chapter_2\fig020708b.dgn