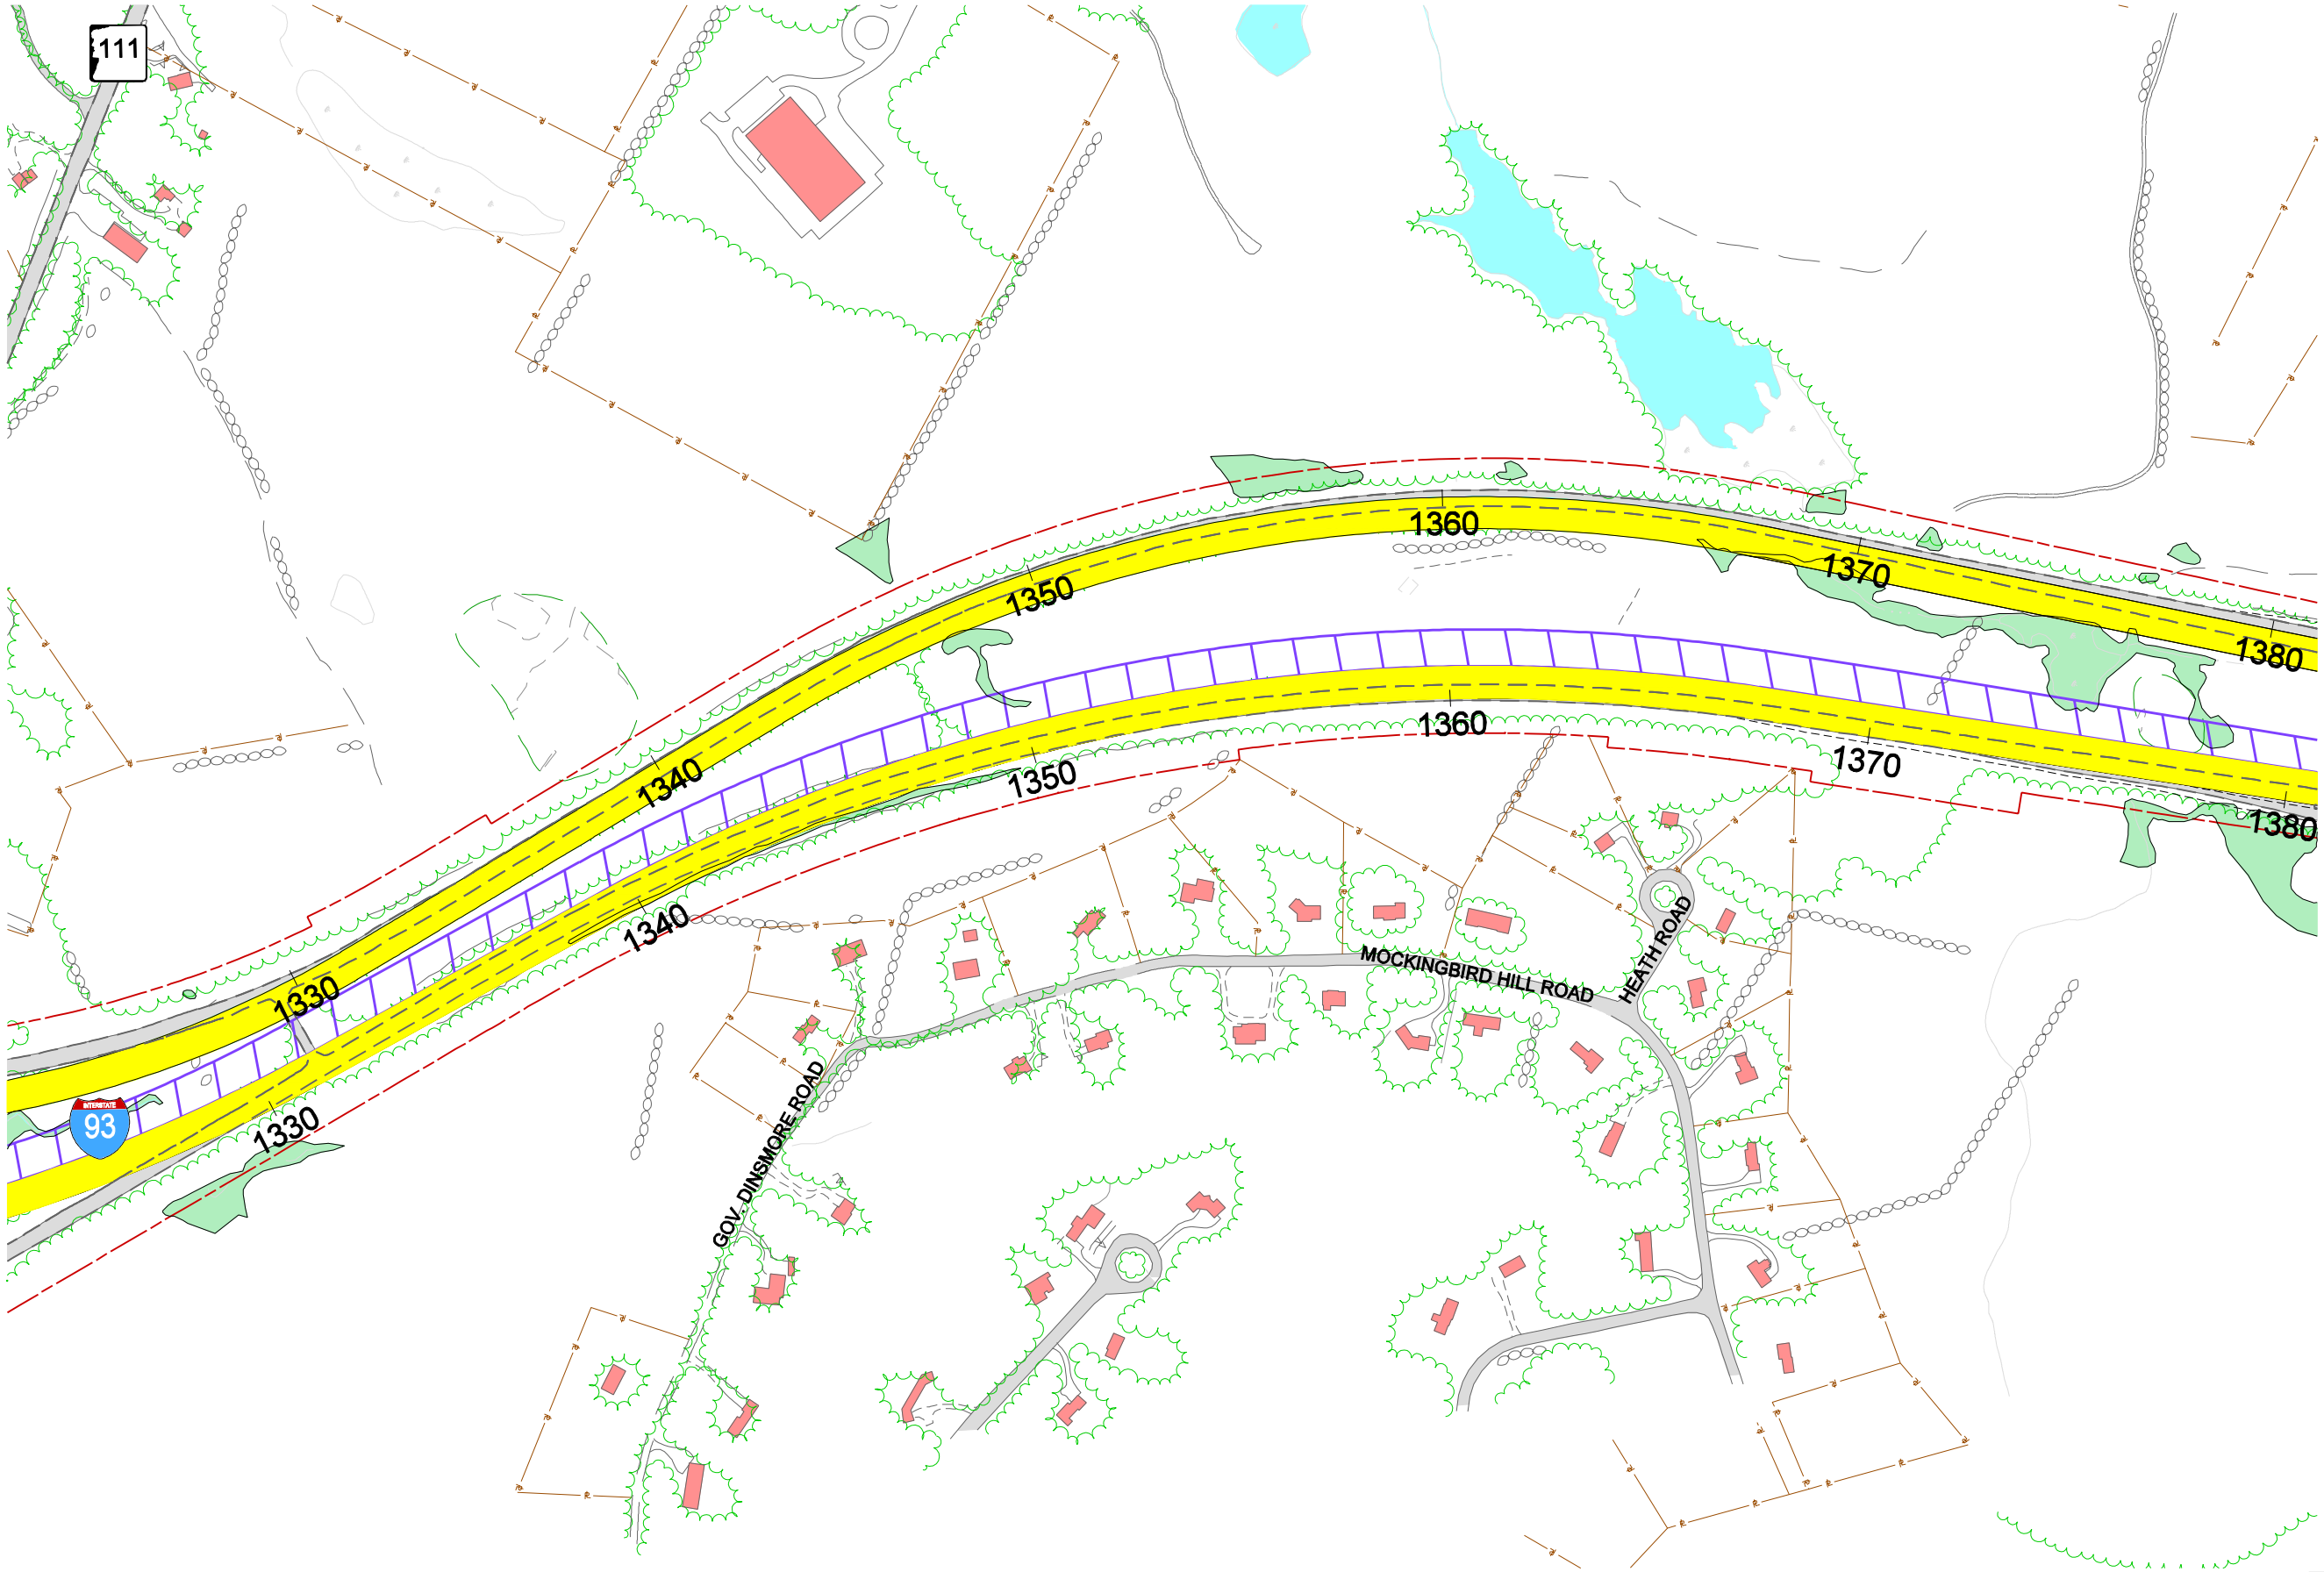


I-93
Environmental Impact
Statement
for the
Salem to Manchester
Corridor

Legend:

- Existing Roadway
- Existing Building
- Existing Wetland
- Existing Prime Wetland
- Existing Edge of Pavement
- Existing LAROW
- Property Lines
- Proposed I-93 Corridor
- Proposed Bridge
- Proposed Rail Corridor

**Vanasse Hangen Brustlin, Inc.**

Figure 4.4-16
I-93 Mainline Improvements
Exit 3 to Weigh Station

01/19/01
j:\50885\cad\te\rational\alg_study\option1\4.4-16.dgn