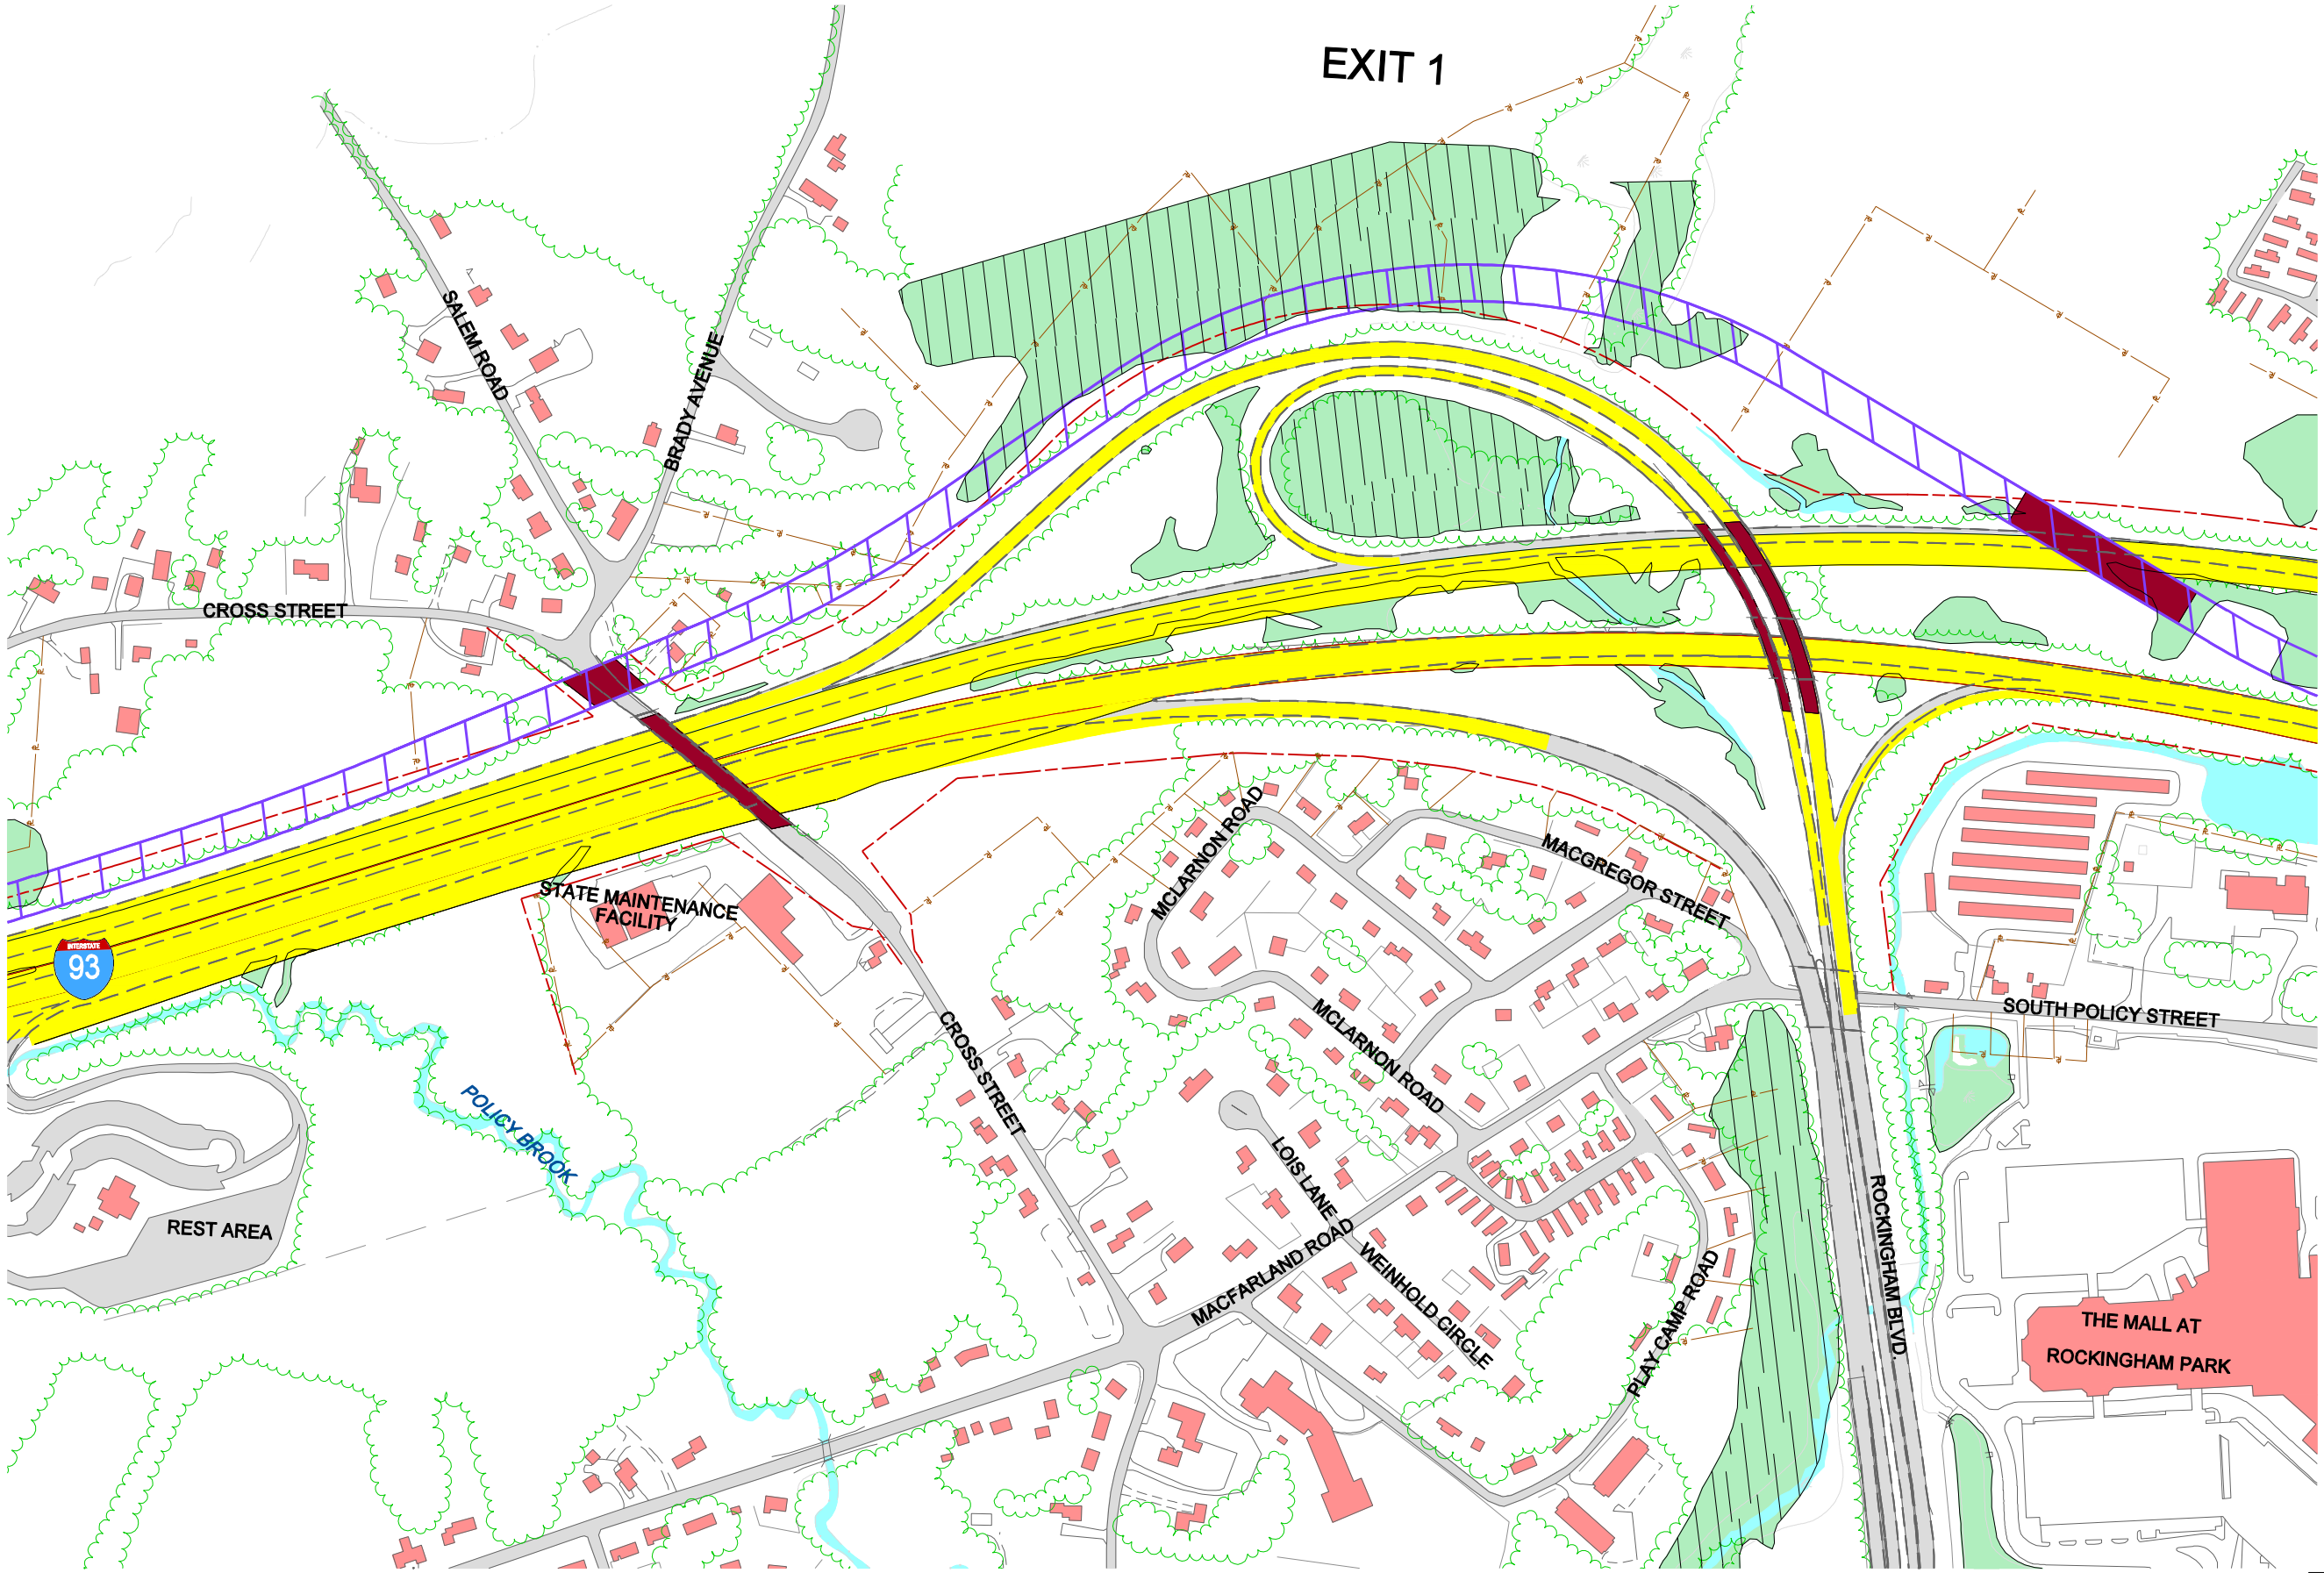

I-93
Environmental Impact
Statement
for the
Salem to Manchester
Corridor

Legend:

- Existing Roadway
- Existing Building
- Existing Wetland
- Existing Prime Wetland
- Existing Edge of Pavement
- Existing LAROW
- Property Lines
- Proposed I-93 Corridor
- Proposed Bridge
- Proposed Rail Corridor
- Traffic Signal

Vanasse Hangen Brustlin, Inc.

Figure 4.4-32 Concept 1
I-93 Interchange Improvements
Exit 1 - Reconstruct Existing

01/17/01
j:\50885\cad\te\rational\exits\exit1_plot\4.4-32.dgn