I-93
Environmental Impact
Statement
for the
Salem to Manchester
Corridor

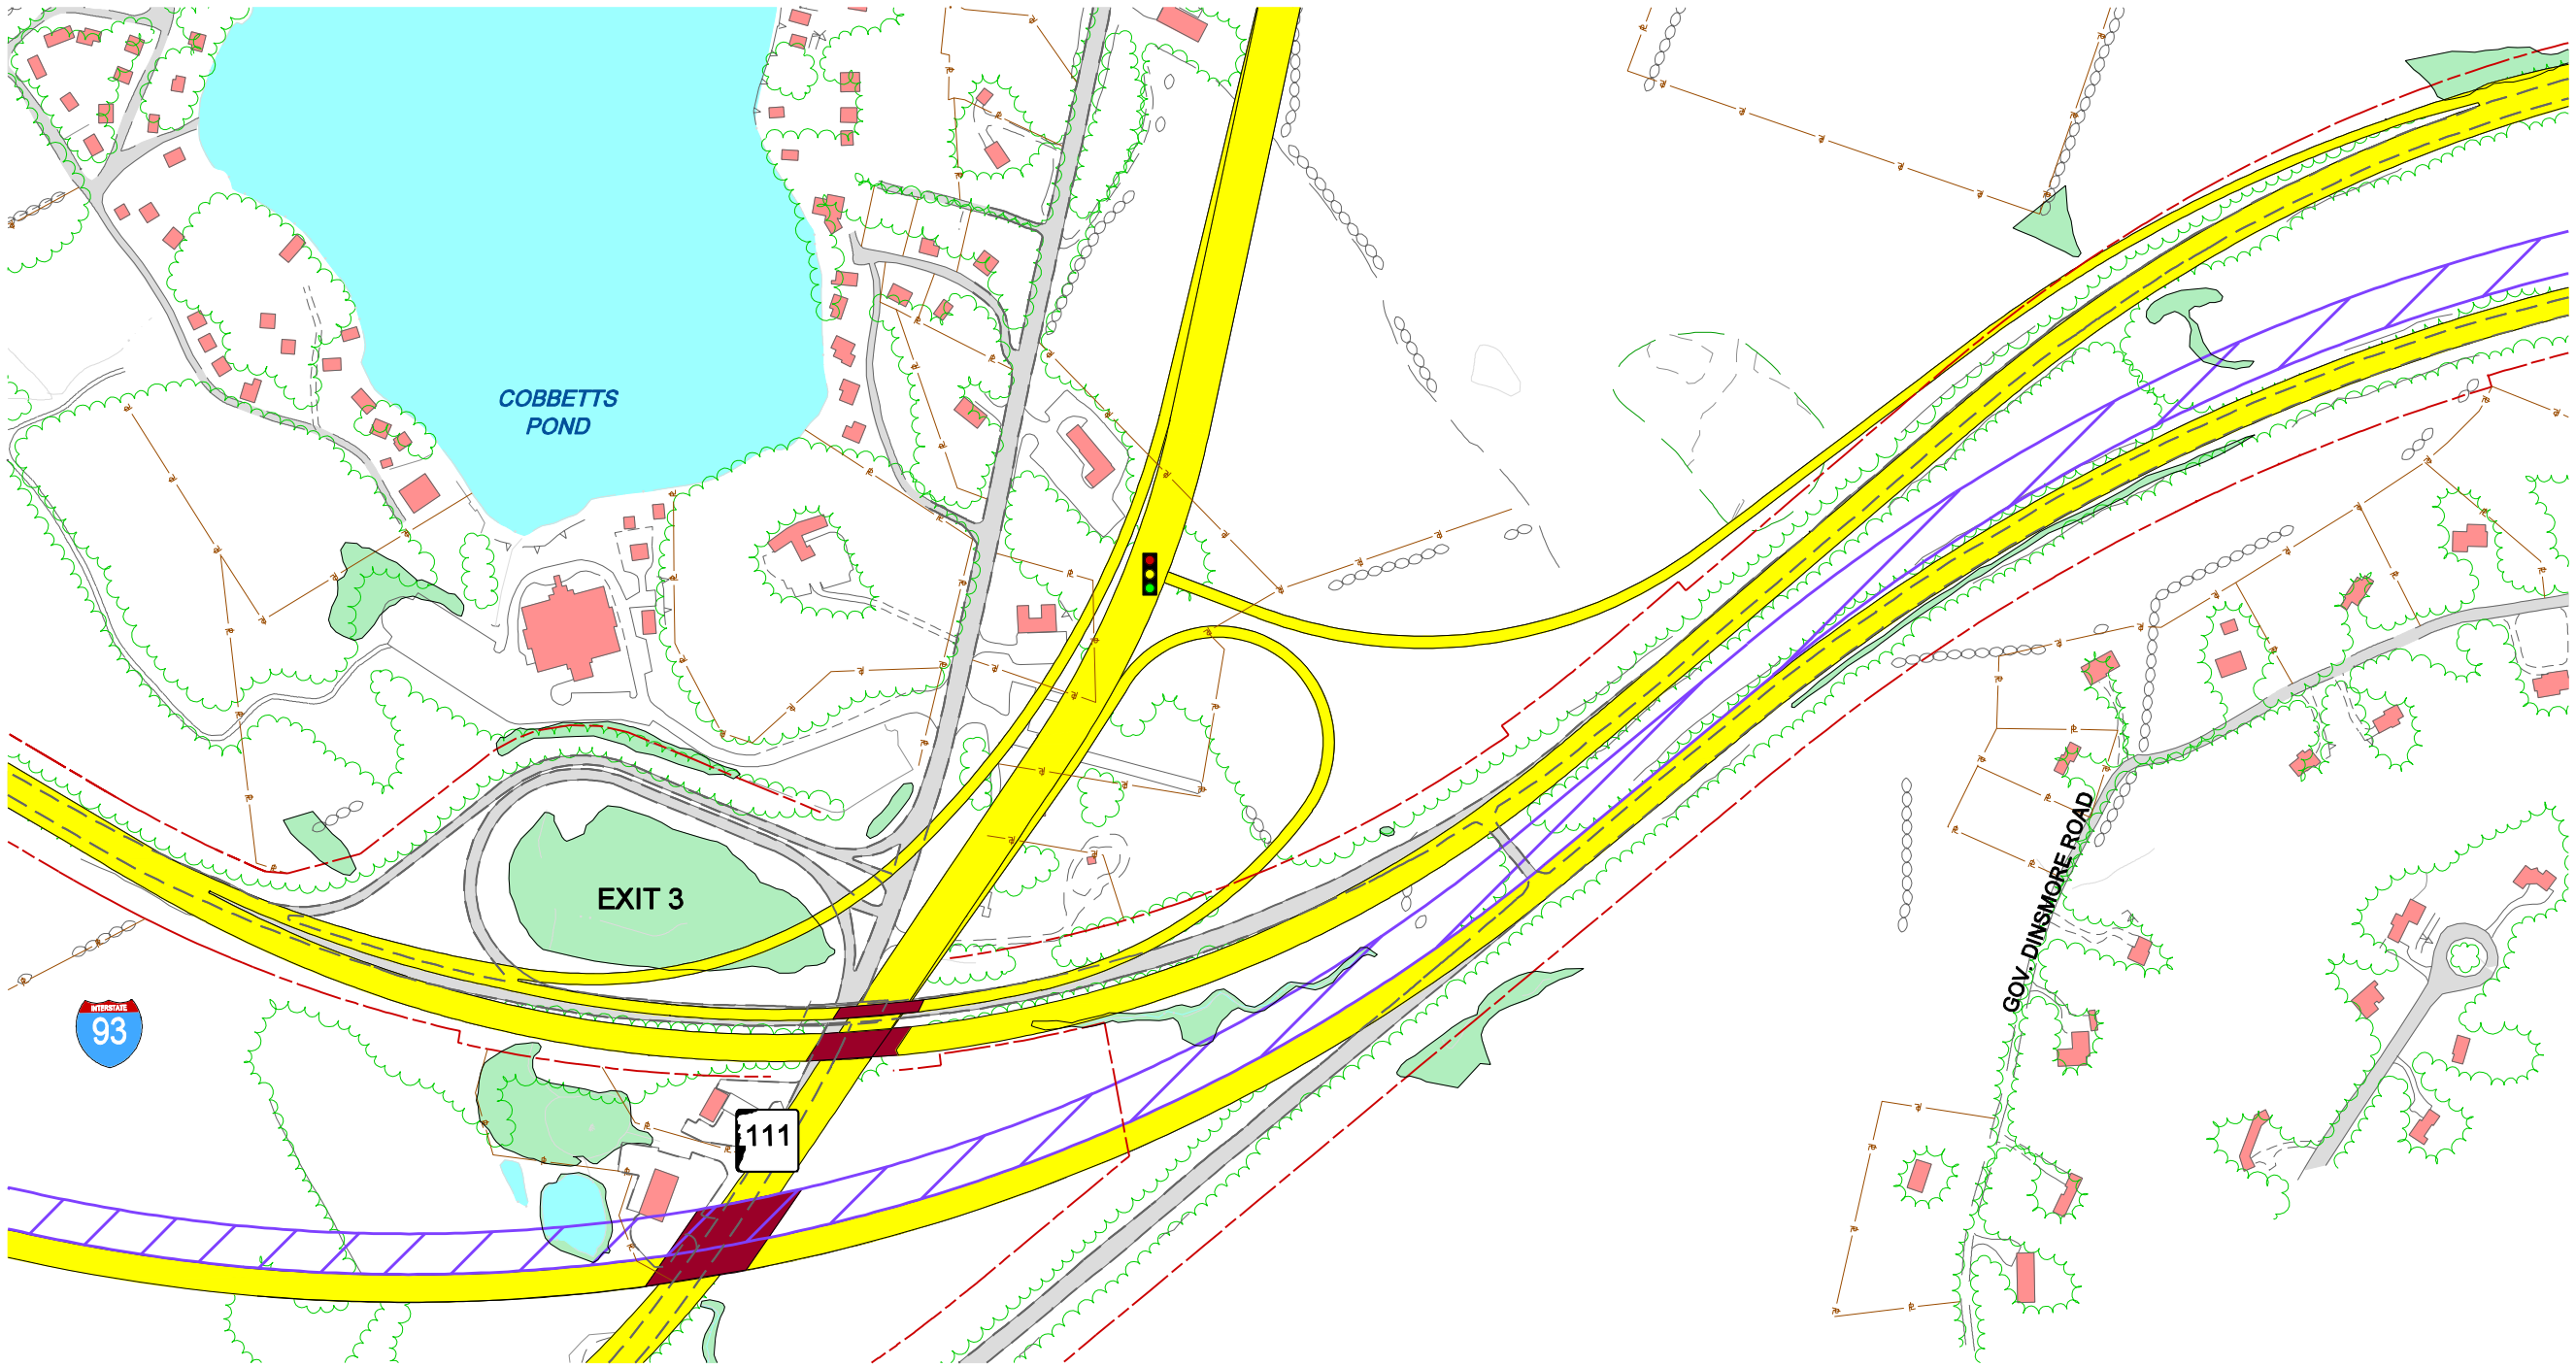

Legend:

- Existing Roadway
- Existing Building
- Existing Wetland
- Existing Prime Wetland
- Existing Edge of Pavement
- Existing LAROW
- Property Lines
- Proposed I-93 Corridor
- Proposed Bridge
- Proposed Rail Corridor
- Traffic Signal

N

0 200 400 Feet

Vanasse Hangen Brustlin, Inc.

Figure 4.4-43
I-93 Interchange Improvements
Exit 3-SB Ramps/Free Flow Option

01/19/01
j:\50885\cad\te\rational\exits\exit3_plot\4.4-43.dgn