I-93
Environmental Impact
Statement
for the
Salem to Manchester
Corridor

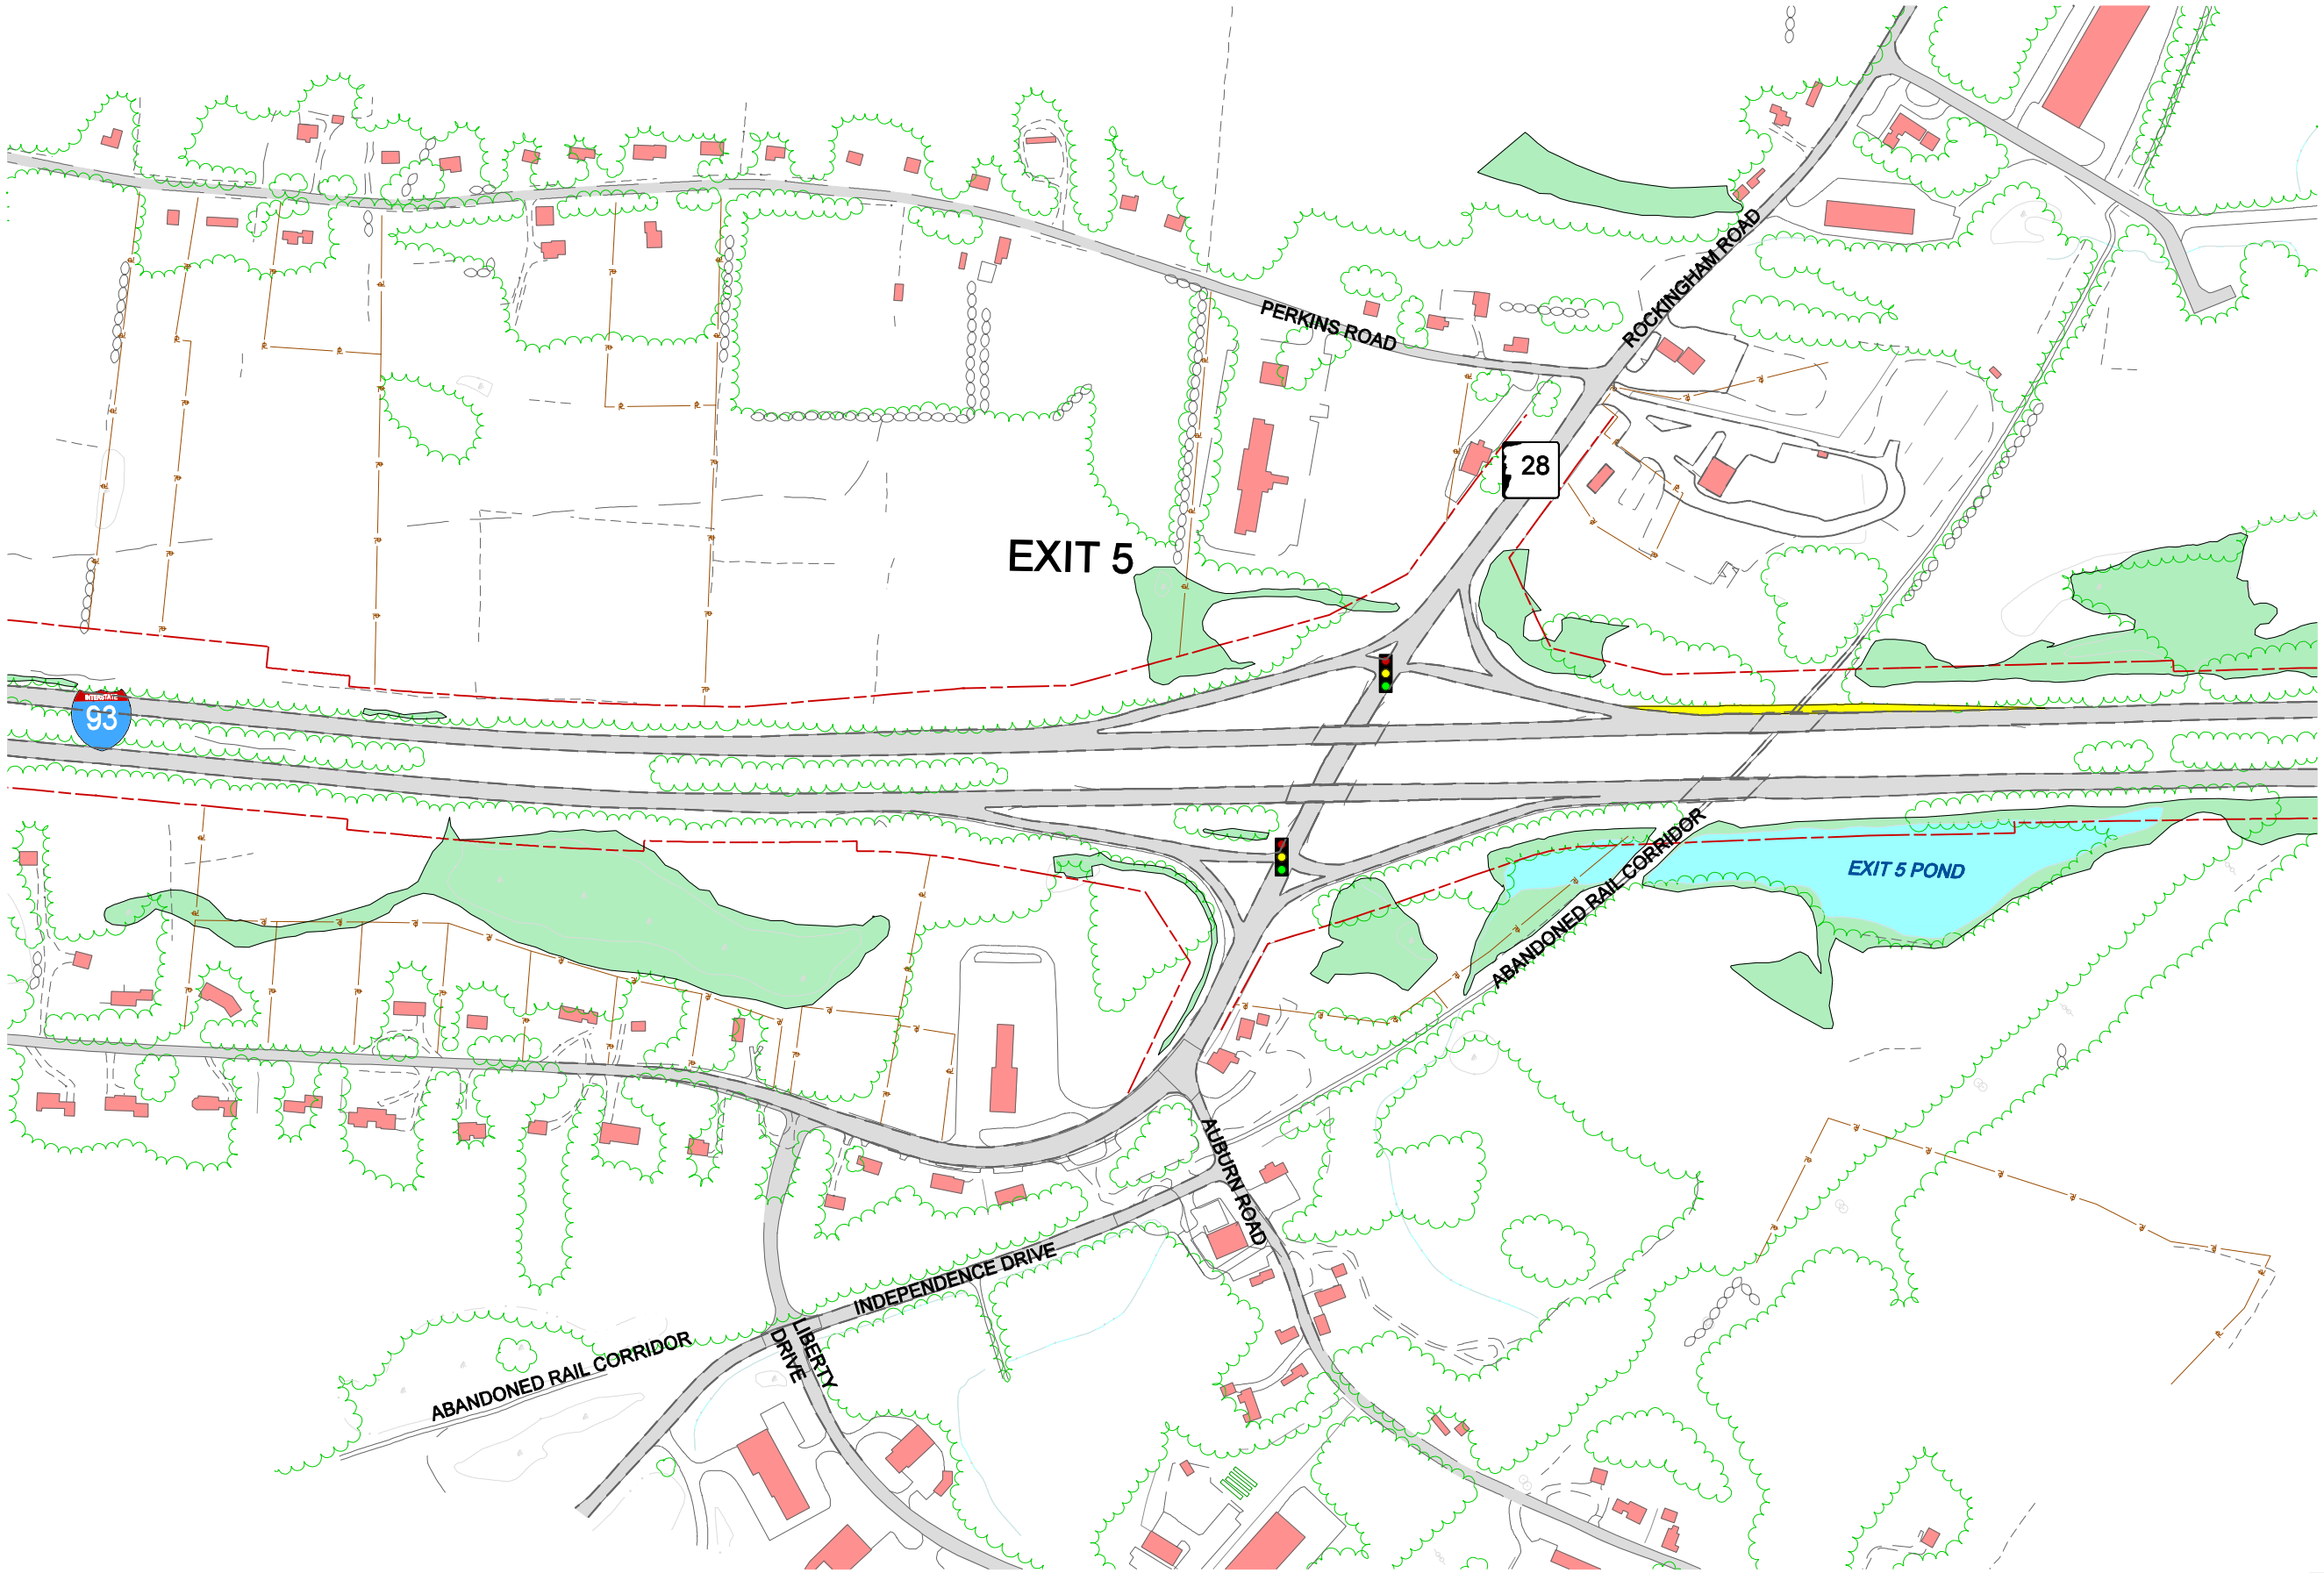

Legend:

- Existing Roadway
- Existing Building
- Existing Wetland
- Existing Prime Wetland
- Existing Edge of Pavement
- Existing LAROW
- Property Lines
- Lengthen SB Off Ramp
- Traffic Signal

N

0 200 400 Feet

Vanasse Hangen Brustlin, Inc.

Figure 4.5 - 8
Exit 5 TSM Improvements
Lengthen SB Off Ramp

01/17/01
j:\50885\cad\te\rational\tsm\4.5-8.dgn