STANDARD NO. BR-R1

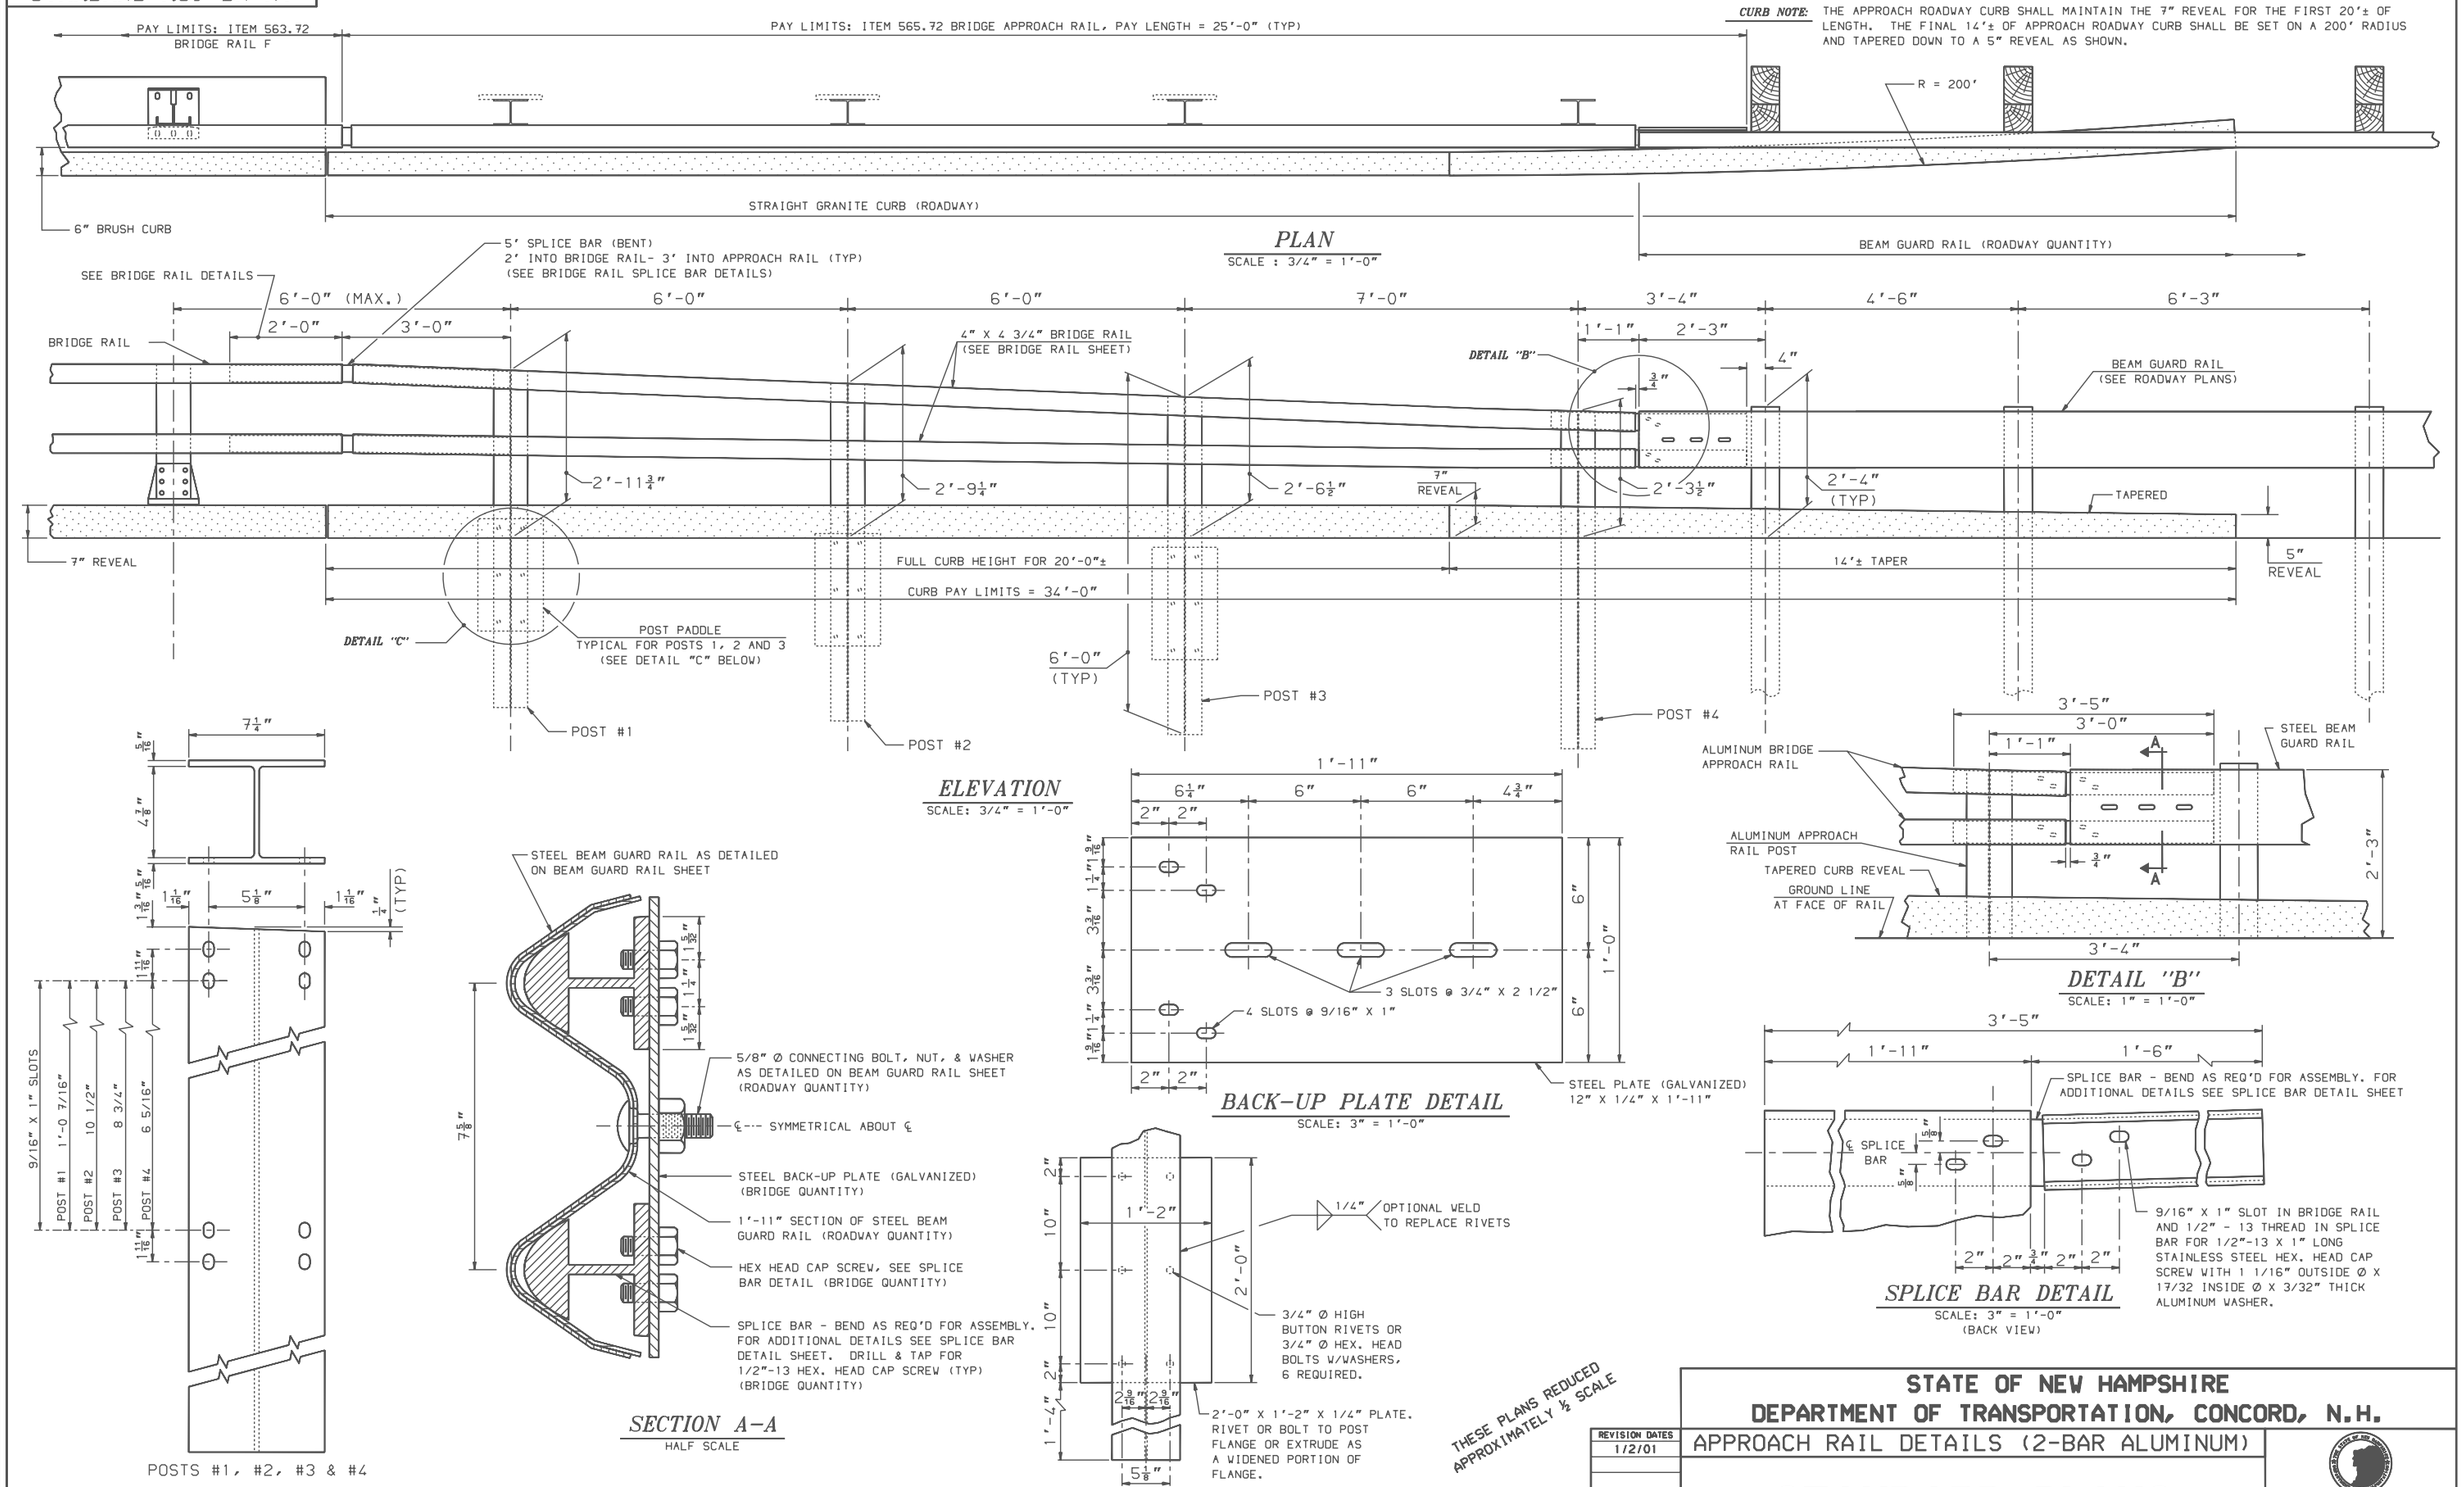

REVISION DATES
1/2/01

WINDOW NAME	*.FGB FILE NAME	SHEET SCALE
BR-R1	BR-STNDS-NHBOOK	AS NOTED

STATE OF NEW HAMPSHIRE
DEPARTMENT OF TRANSPORTATION, CONCORD, N.H.

APPROACH RAIL DETAILS (2-BAR ALUMINUM)

STANDARD PLANS

STANDARD NO. BR-R1