TYPICAL APPLICATION

(NOT TO SCALE)

TC-5

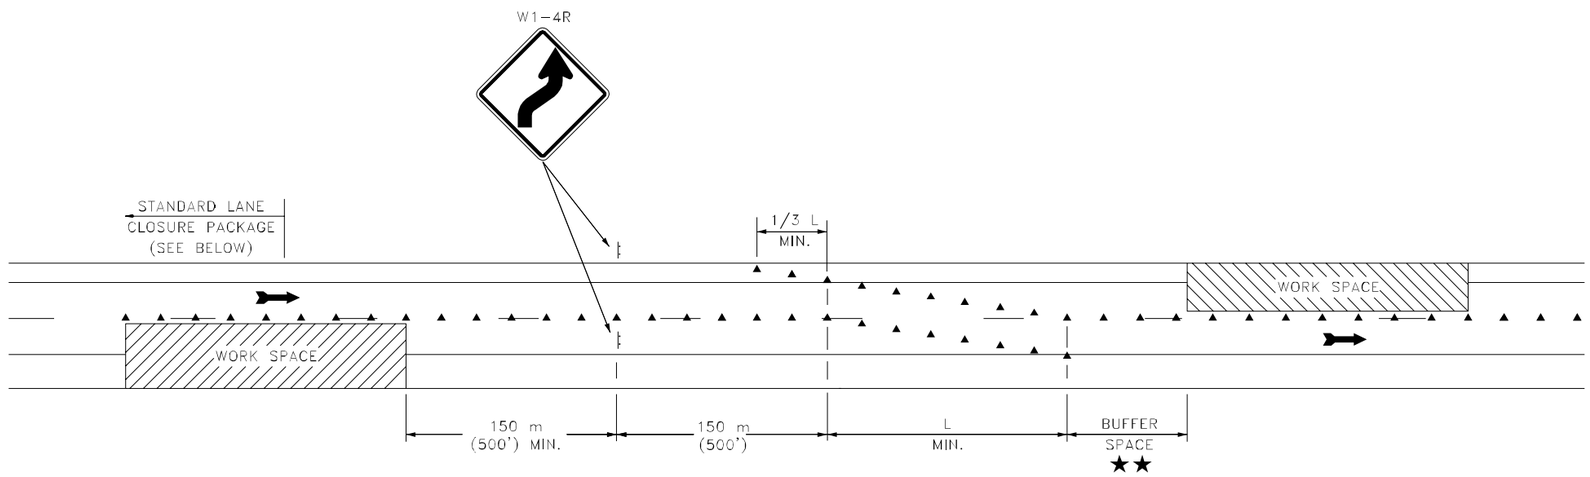

SINGLE LANE SHIFT (DIVIDED HIGHWAY)

GENERAL NOTES

1. FOR TAPER LENGTH (L) CRITERIA, SEE MUTCD TABLE 6C-2.

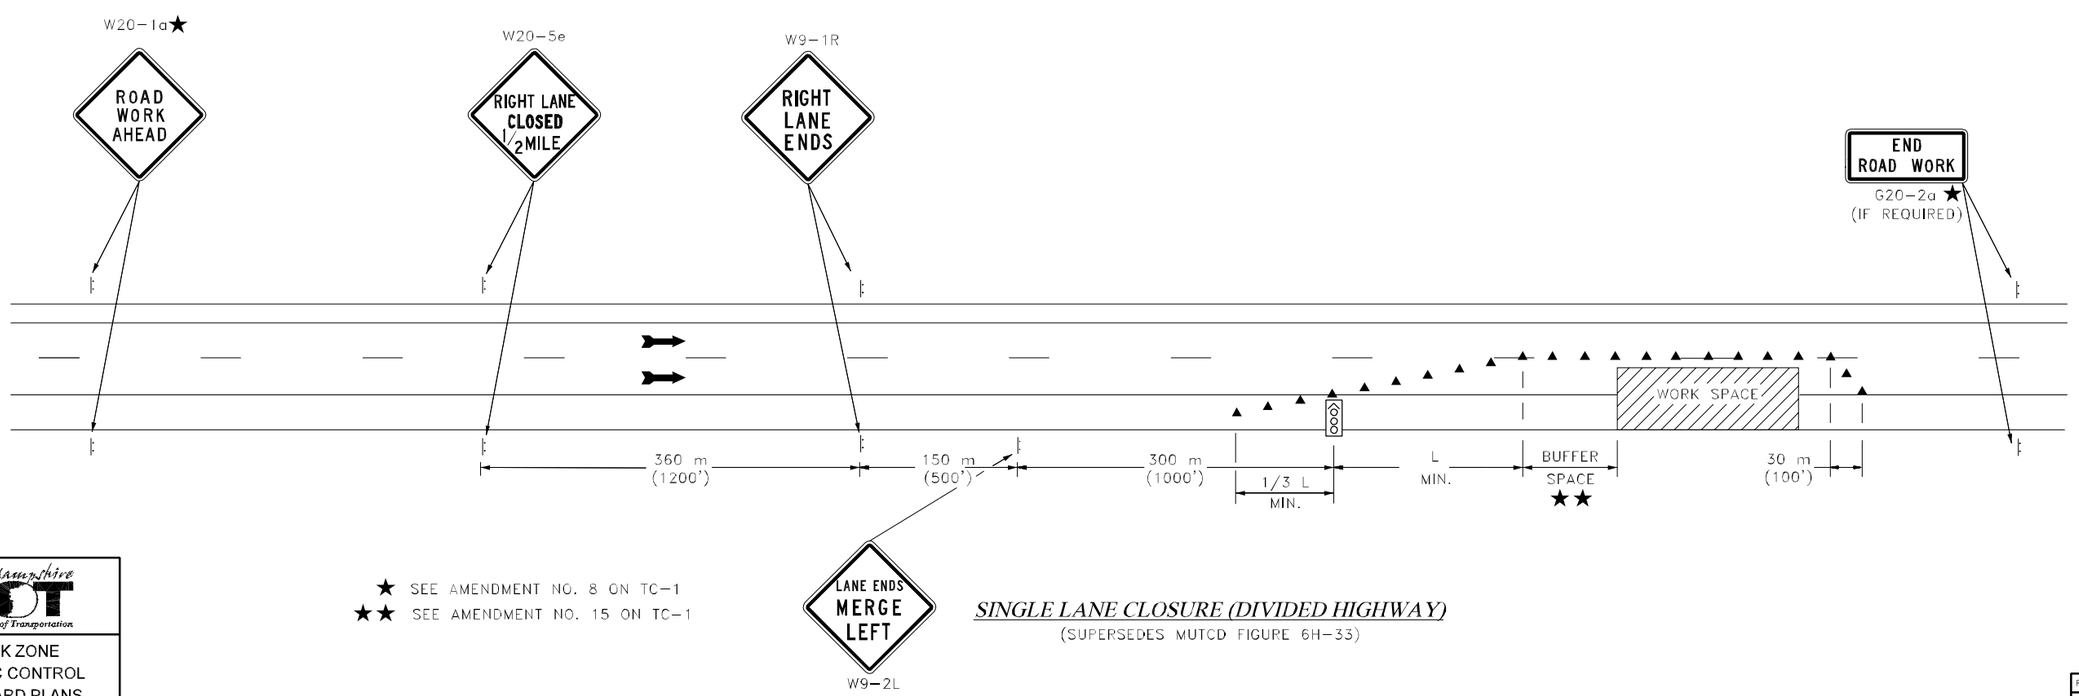

LEGEND

▲ CHANNELIZING DEVICES

ARROW PANEL

★ SEE AMENDMENT NO. 8 ON TC-1

★★ SEE AMENDMENT NO. 15 ON TC-1

SINGLE LANE CLOSURE (DIVIDED HIGHWAY)

(SUPERSEDES MUTCD FIGURE 6H-33)

New Hampshire DOT Department of Transportation

WORK ZONE TRAFFIC CONTROL STANDARD PLANS

REVISION DATE	DGN FILENAME
11/21/03	TC-5

New Hampshire DOT Department of Transportation

WORK ZONE TRAFFIC CONTROL STANDARD PLANS