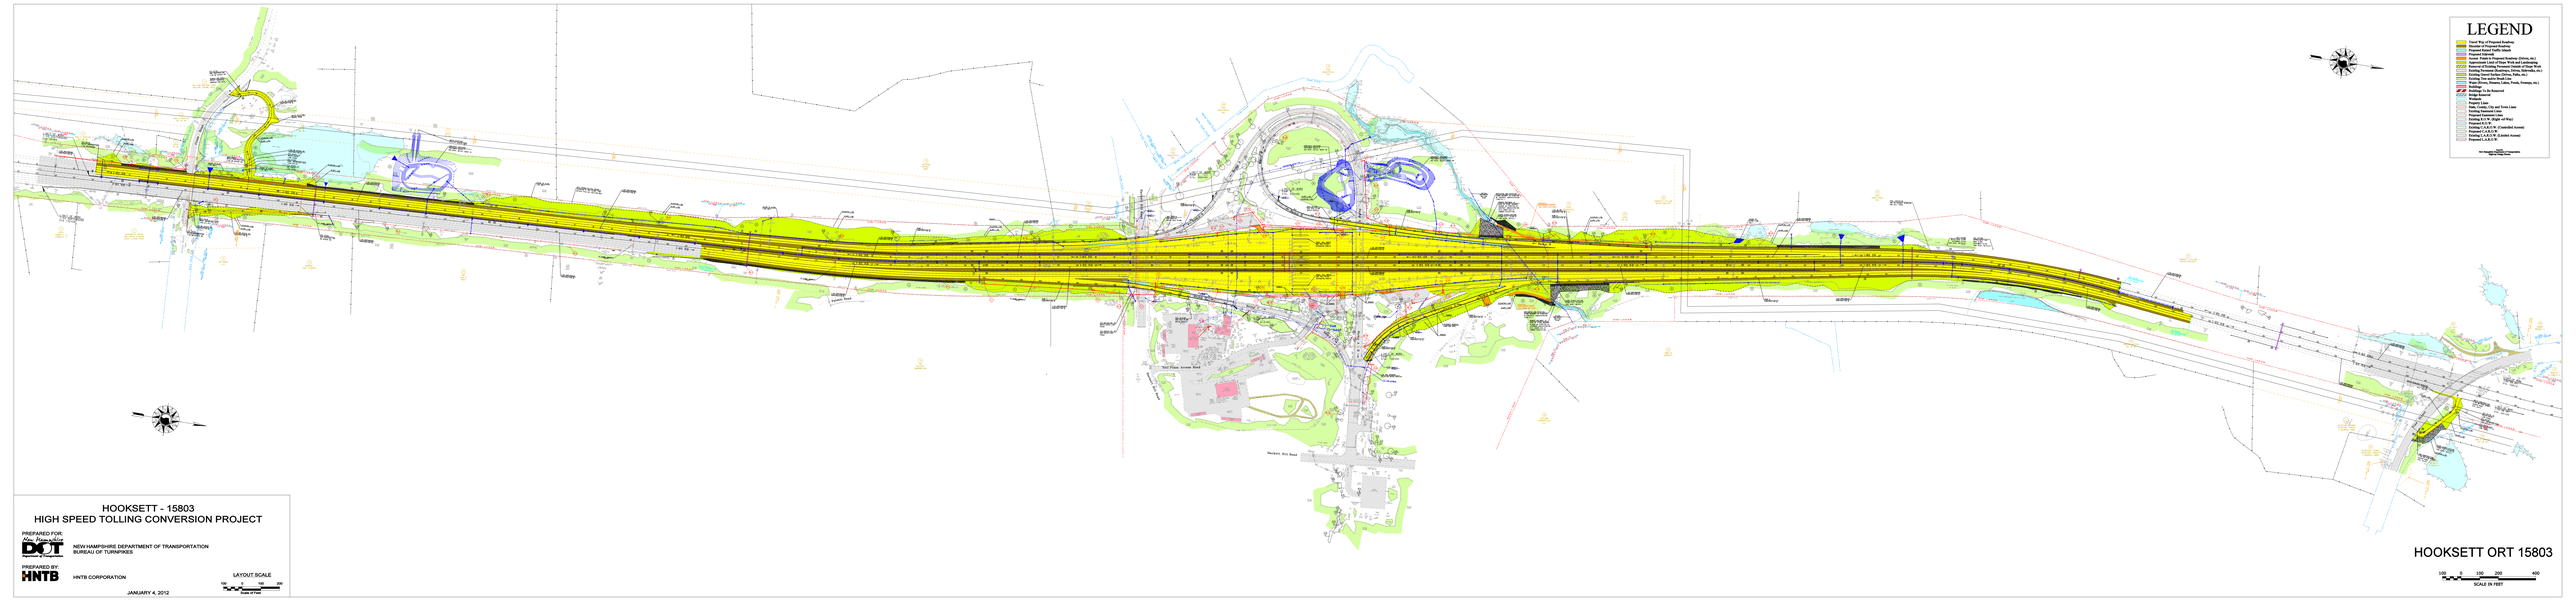

HOOKSETT - 15803
HIGH SPEED TOLLING CONVERSION PROJECT

PREPARED FOR:
NEW HAMPSHIRE DEPARTMENT OF TRANSPORTATION
BUREAU OF TURNPIKES

PREPARED BY:
HNTB CORPORATION

LAYOUT SCALE
100 0 100 200
Scale in Feet

JANUARY 4, 2012