Saved Tuesday, June 24, 2014 5:48:27 PM WGOSINE Plotted Wednesday, June 25, 2014 11:17:22 AM Gosine, Cam

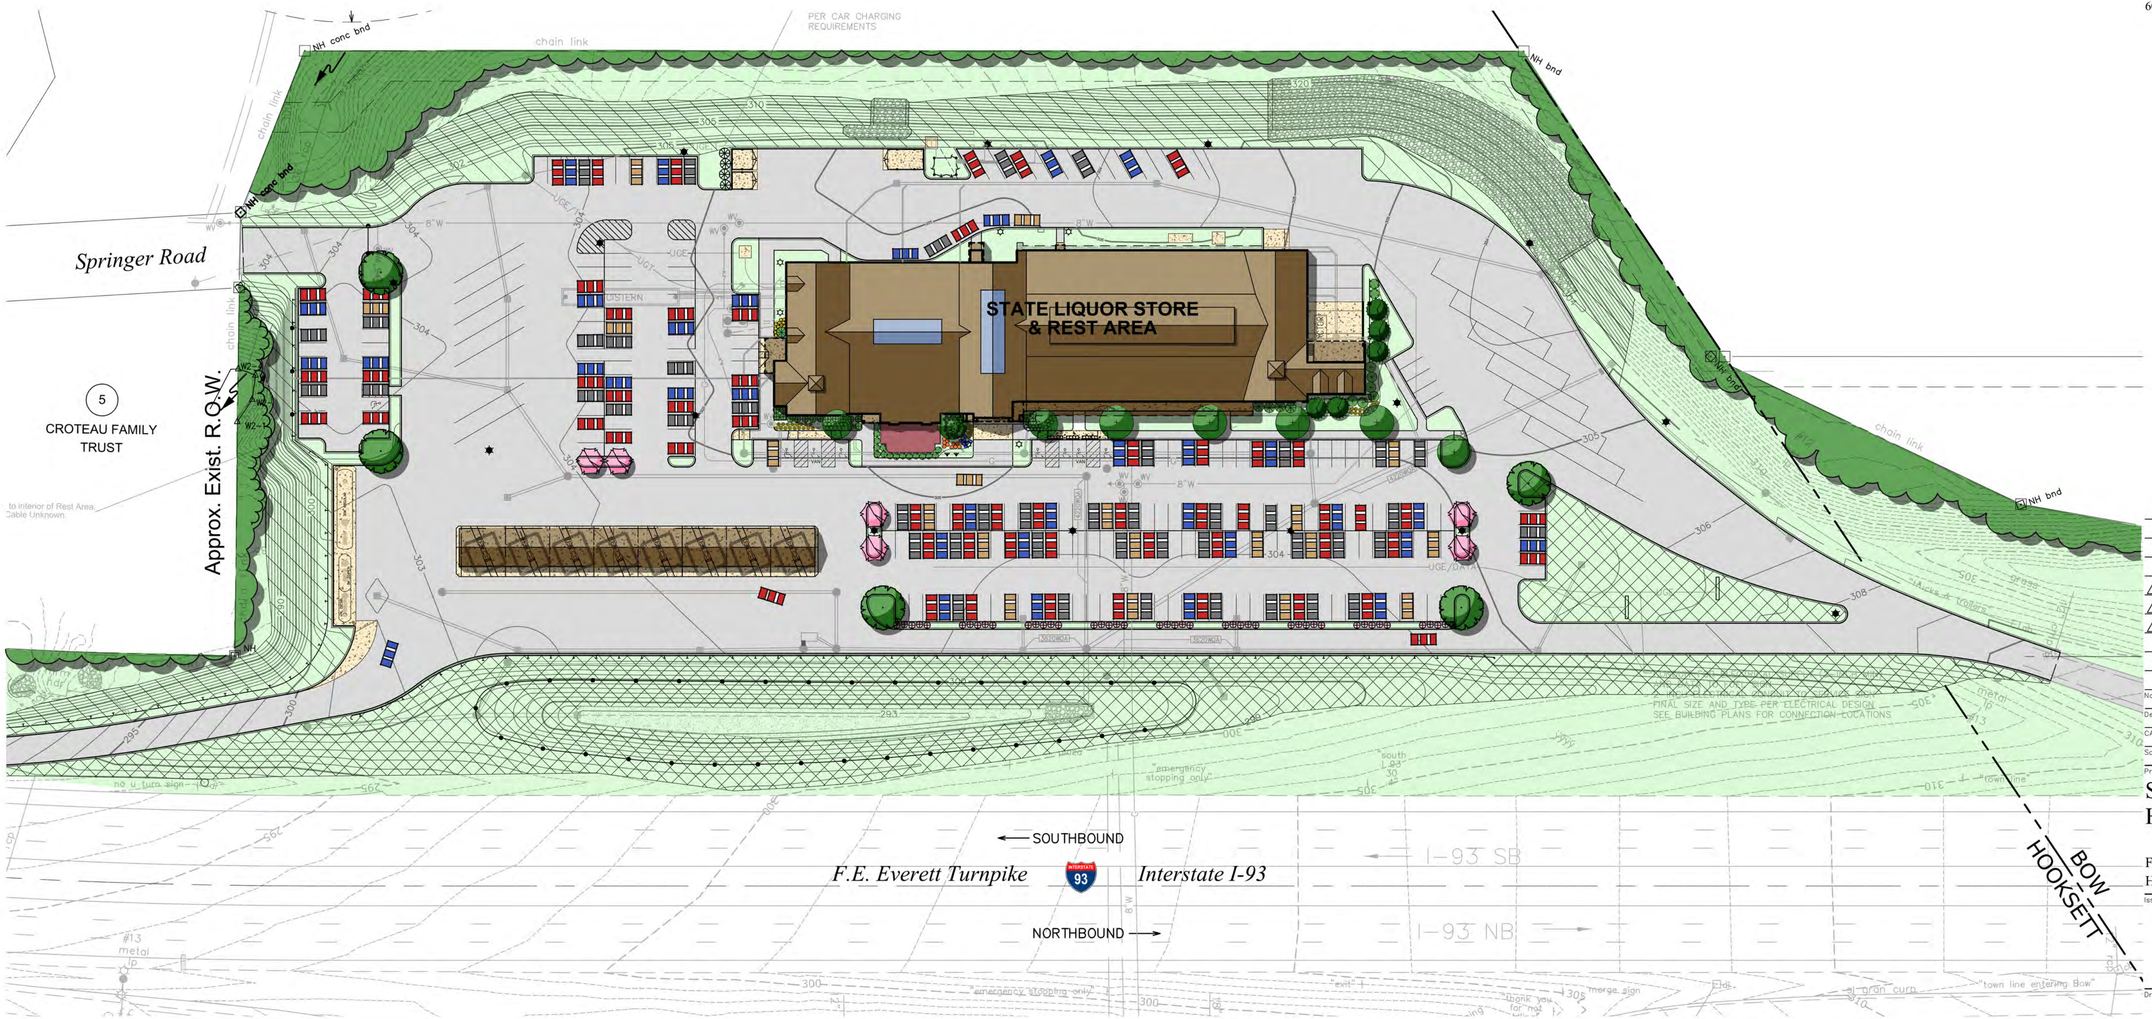

VHB
Vanasse Hangen Brustlin, Inc.
Transportation
Land Development
Environmental Services
Six Bedford Farms Drive, Suite 607
Bedford, New Hampshire 03110
603.644.0888 • FAX 603.644.2385

No.	Revision	Date	Appvd.
6	100% CONSTRUCTION SET	03/05/2014	MJV
5	ADDENDA #1	01/03/2014	MJV
4	SEWER REVIEW COMMENTS	12/17/2013	MJV
3	GENERAL REVISIONS ISSUED FOR CONSTRUCTION	10/25/2013	MJV
2	SEWER CONNECTION PERMIT	10/07/2013	MJV
1	AOT COMMENTS	10/03/2013	MJV

Designed by | Drawn by | Checked by
CAD checked by | Approved by
Scale 1"=50' | Date June 26, 2014

Project Title
Southbound Visitor Center Hooksett Service Areas

FE Everett Turnpike I-93
Hooksett, New Hampshire

Issued for

Drawing Title

Drawing Number
L-1

Sheet of 11

Project Number
52251.00

50 0 50 100
SCALE IN FEET

52251-SB-LA-ALL.DWG